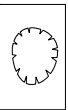
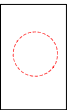
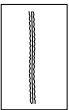


LEGEND

Existing tree to be retained

Existing tree to be removed
Trees will be retained where possible

Existing hedge to be retained

Existing structure to be retained

Existing structure to be removed

Root protection zone

Where construction works are required close to, or within the Root Protection Zones, details in accordance with BS5837:2005 will be provided to the BMBC Landscape Officer for comment and approval prior to commencement on site.

Proposed alignment of tree protection fencing.



Erection of the fence and any works required close to within the tree protection zone will be undertaken in accordance with BS5837:2005

NB. Some heights of fence may be downgraded to chestnut pole fence where existing vegetation is not at risk from construction works. To be agreed with Barnsley MBC Landscape Officer on site.

Approx. 75m² of tree Group 99 requires removal to accommodate the proposed sub-station. All other tree removal shown on this plan has previously been approved.

Group 99 is a mixed broadleaved woodland approx. 4-6m in height. The woodland is dominated by grey willow with some rowan, oak, field maple, wild cherry aspen and hawthorn.

An additional 75m² of proposed structure planting will be located on site to mitigate this loss.

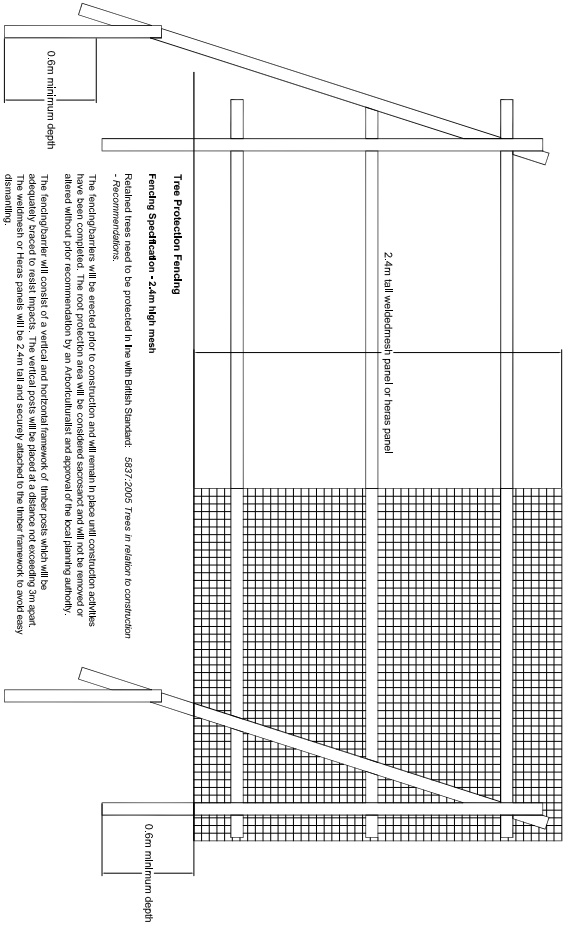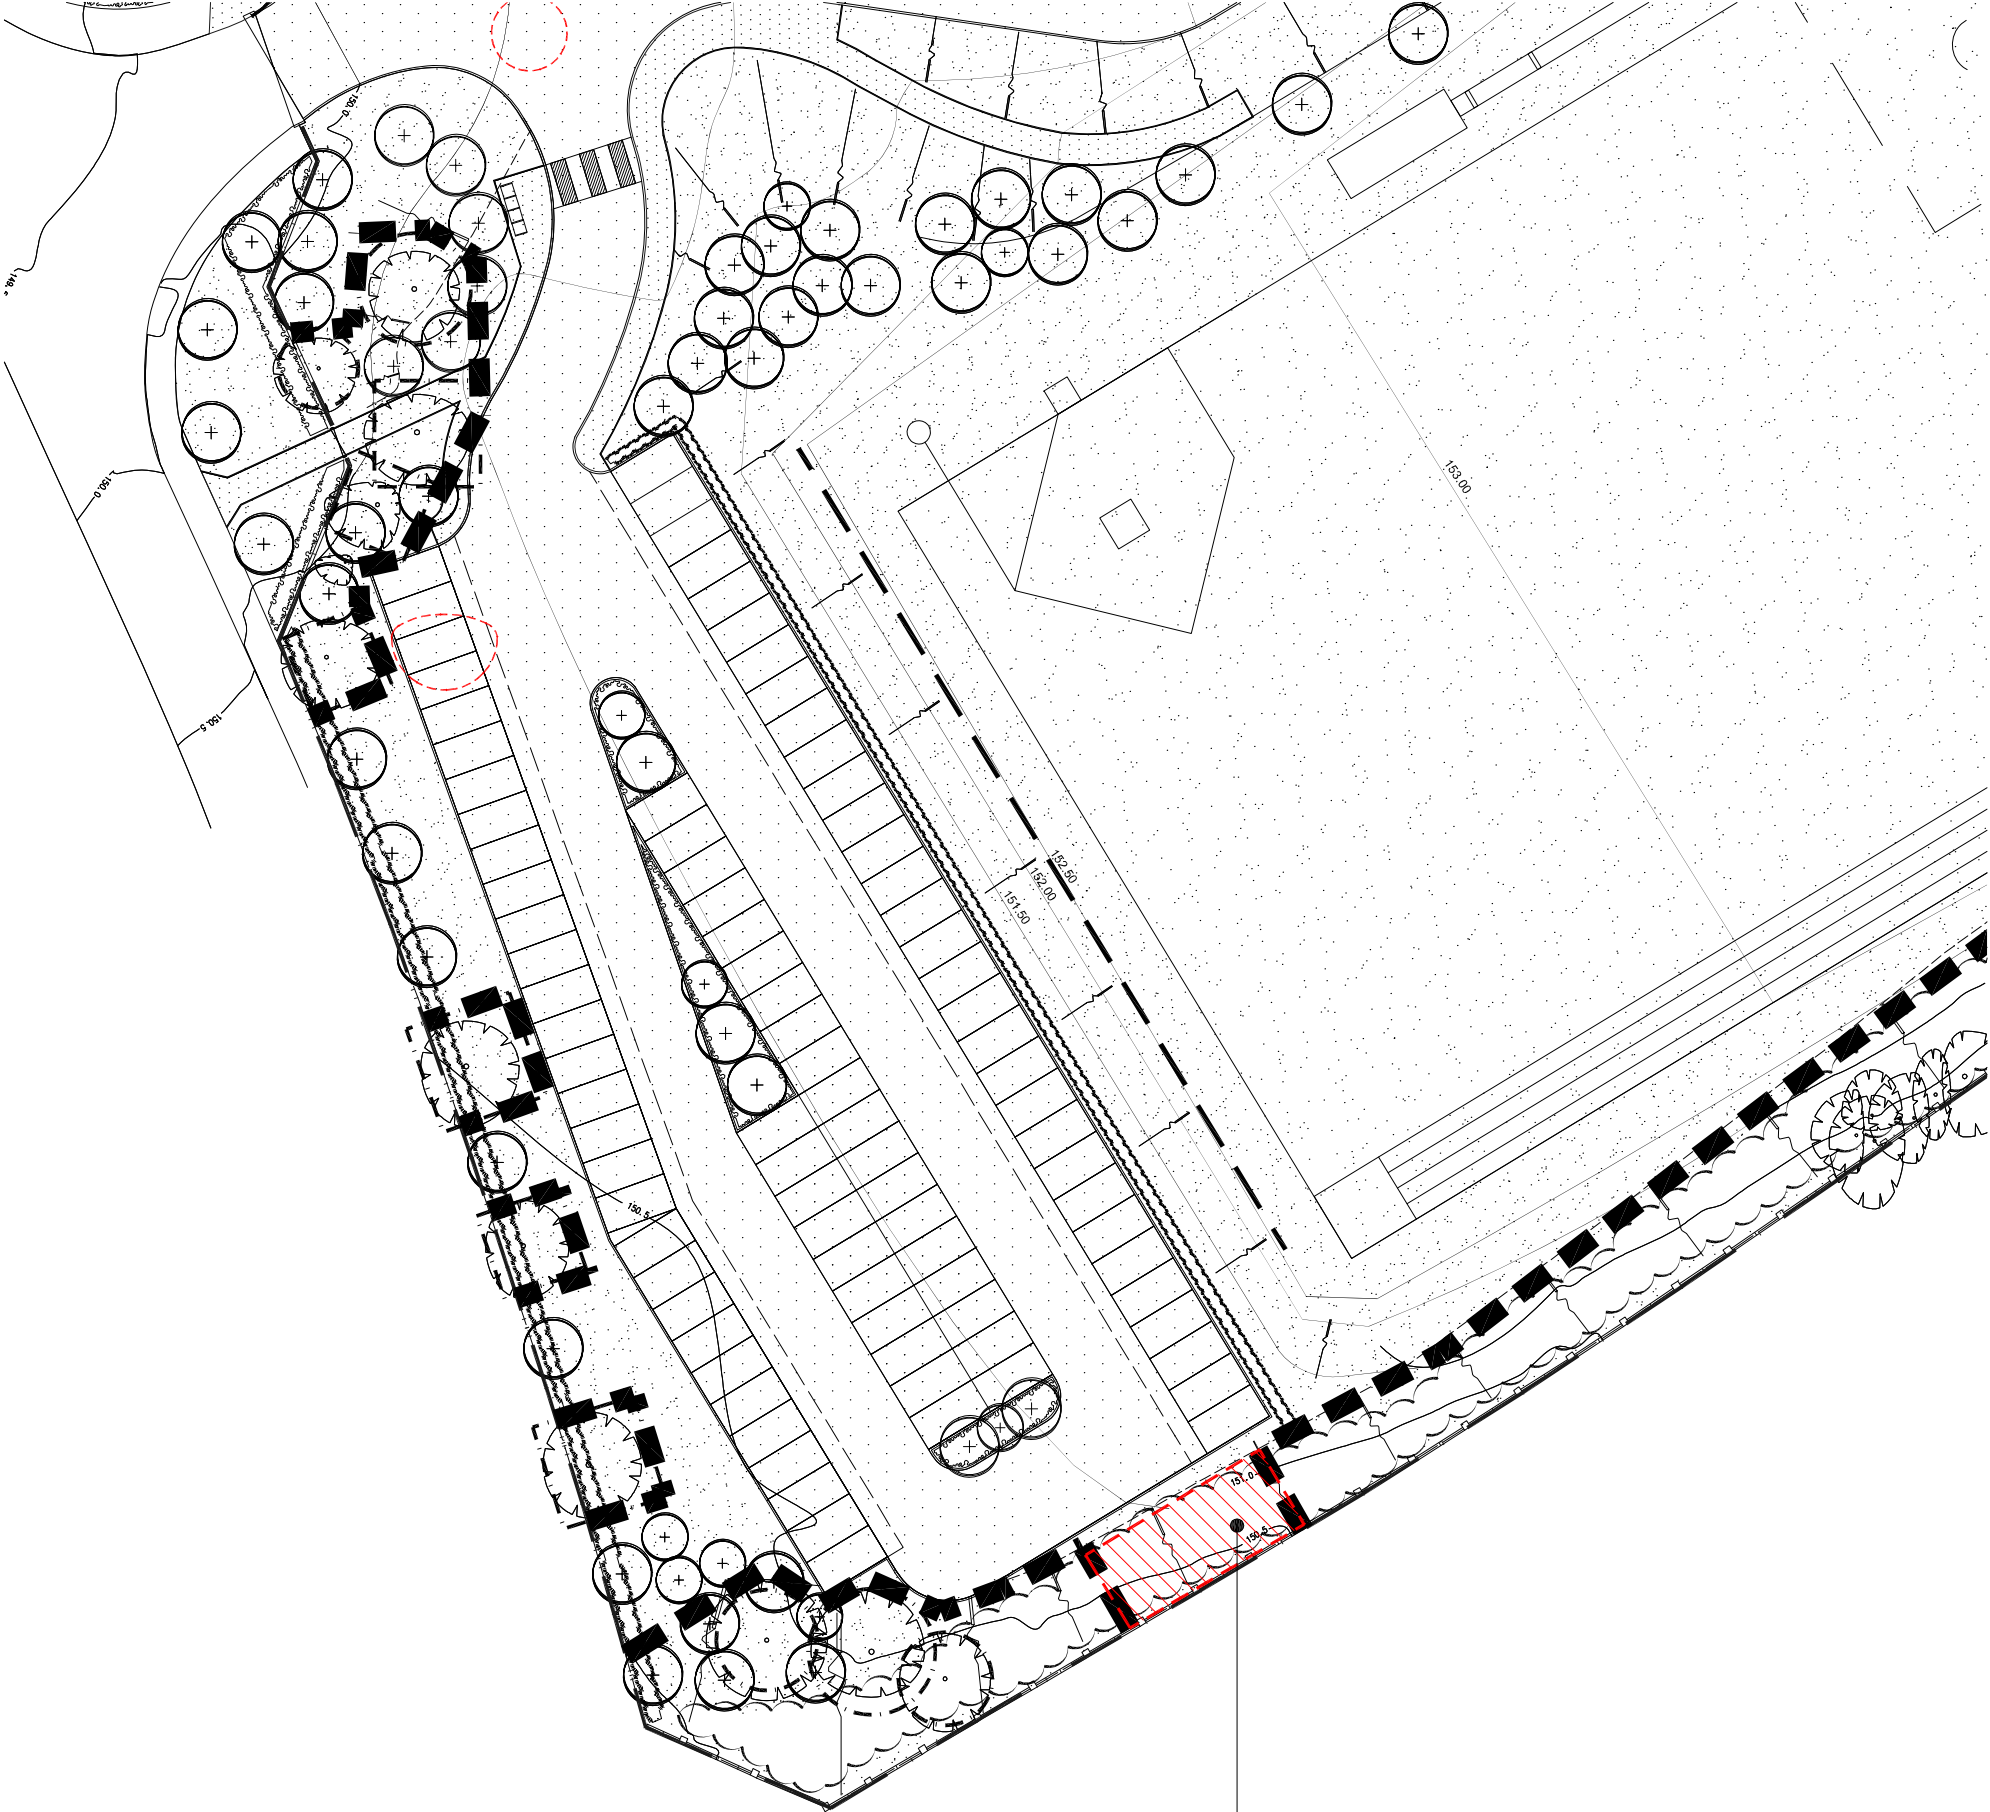

REV	DESCRIPTION	DATE	REV	DESCRIPTION	DATE
P01	Preliminary Issue	01.03.11			

Project Ref Reference:	Project Title	Project Ref	Project Title
BPL_GRL_AMP PA_06_BW_LL_07	Trees Protection - East of Site	BPL_GRL_AMP PA_06_BW_LL_07	Trees Protection - East of Site

Author: Walker and Partners Limited Tel: 0191 233 0188	Drawn: CHG Date: 01.03.11	Scale: 1:500	Drawn: JH Date: 01.03.11
10 Sunnyside Terrace Newcastle upon Tyne Email: info@walkerpartners.co.uk	NEA GEB	www.walkerpartners.co.uk	