
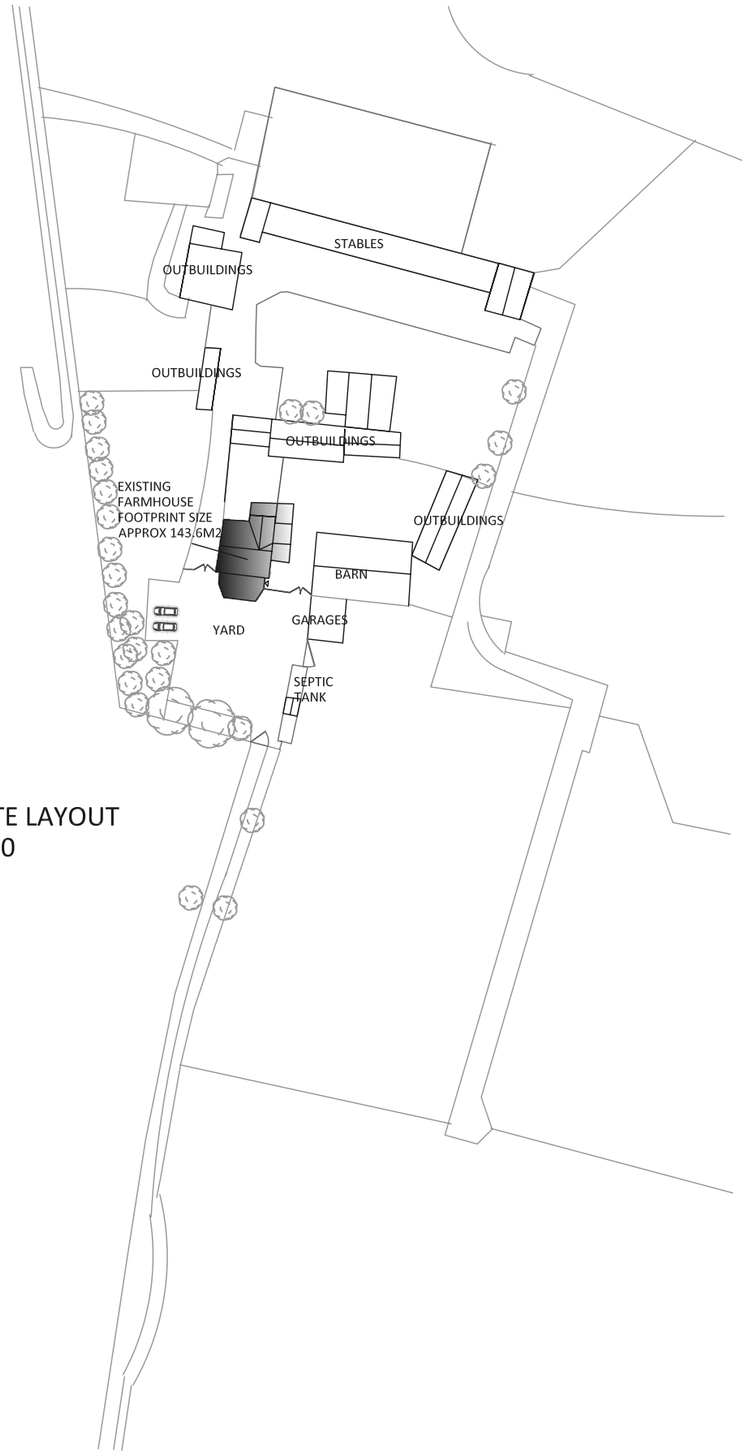


EXISTING SITE LAYOUT
SCALE 1:1000

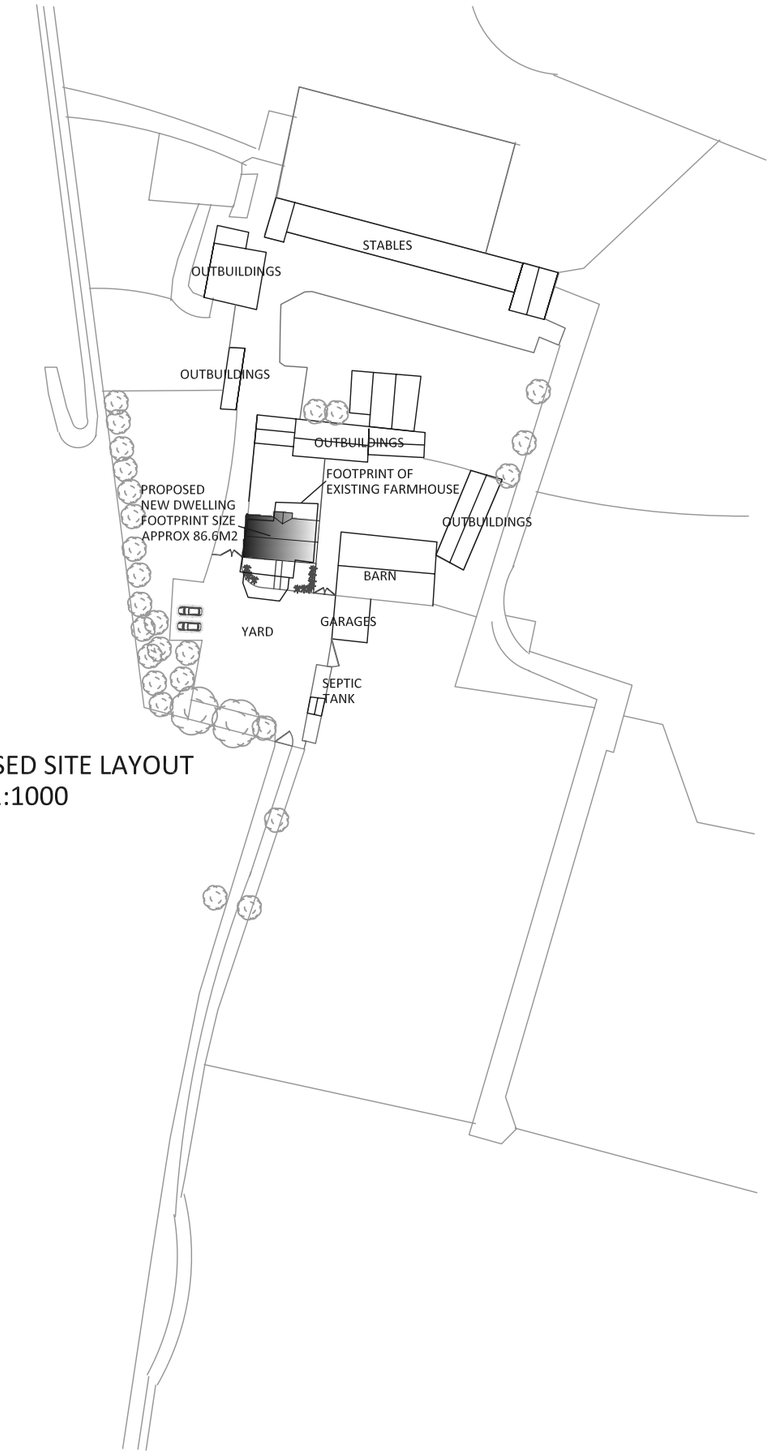

PROPOSED SITE LAYOUT
SCALE 1:1000

REV A - PROPOSED DWELLING RELOCATED TO LOCATION OF
EXISTING FARM HOUSE AS PER PLANNERS REQUIREMENTS - MAY 2024

SITE

LOW VALLEY FARM, DARFIELD

CLIENT

MR AND MRS HOBSON

PROJECT

PROPOSED DETACHED DWELLING

DRAWING TITLE

BLOCK PLAN

DRAWING NO.	SCALE
23.05.03	1:1000@A3
DATE	REVISION
02.07.2023	A