




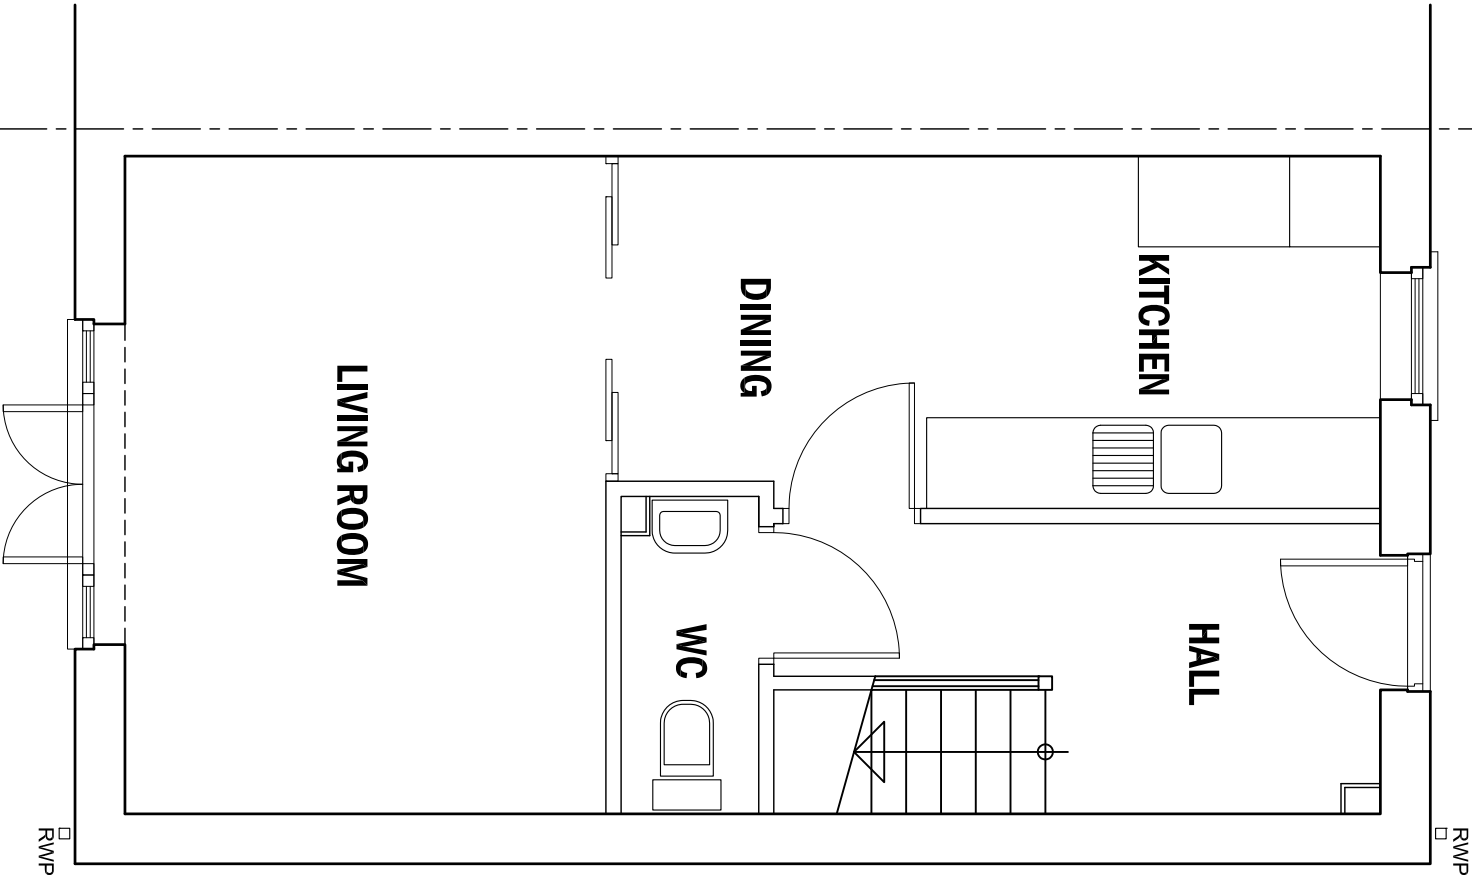


GROUND FLOOR PLAN

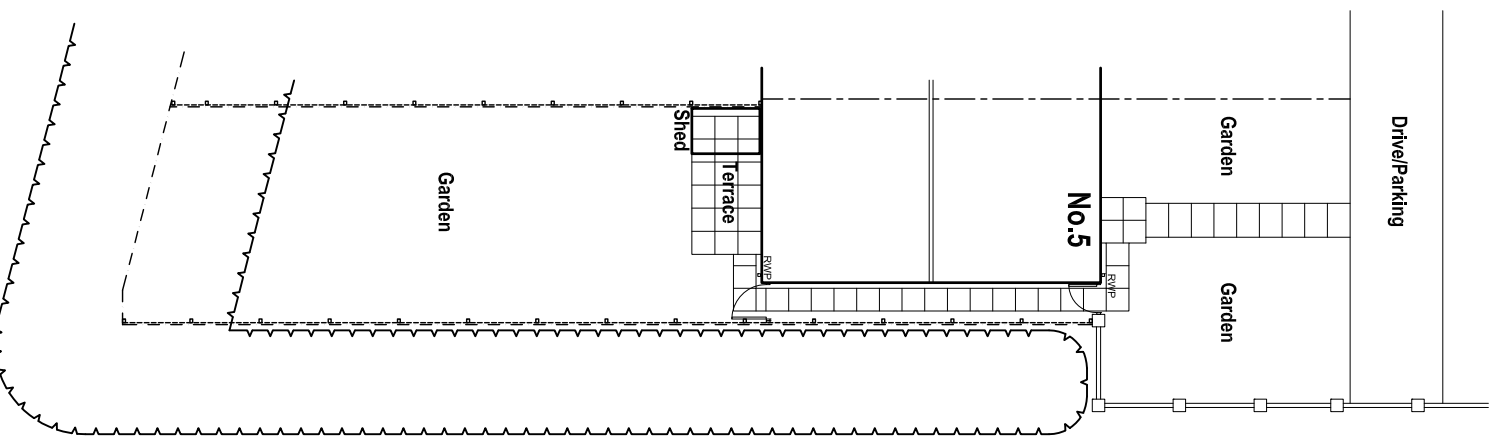

SITE PLAN @ 1:200

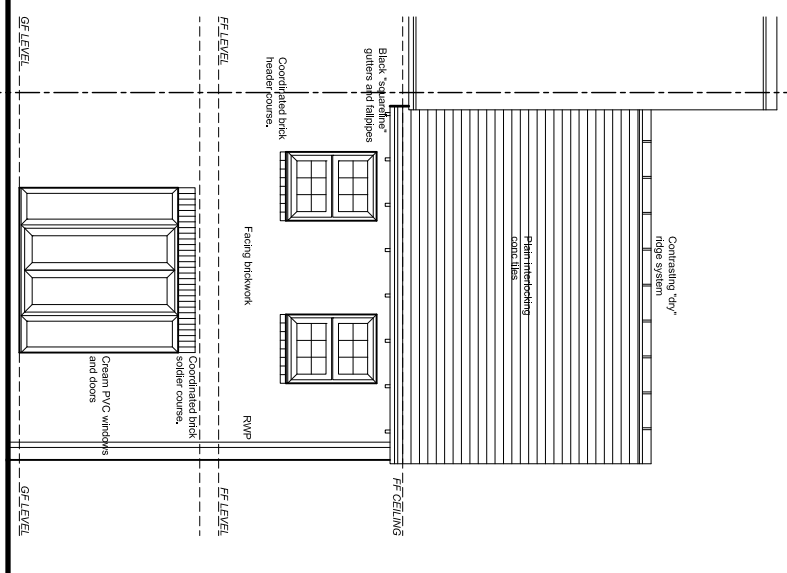

REAR (NNW) ELEVATION

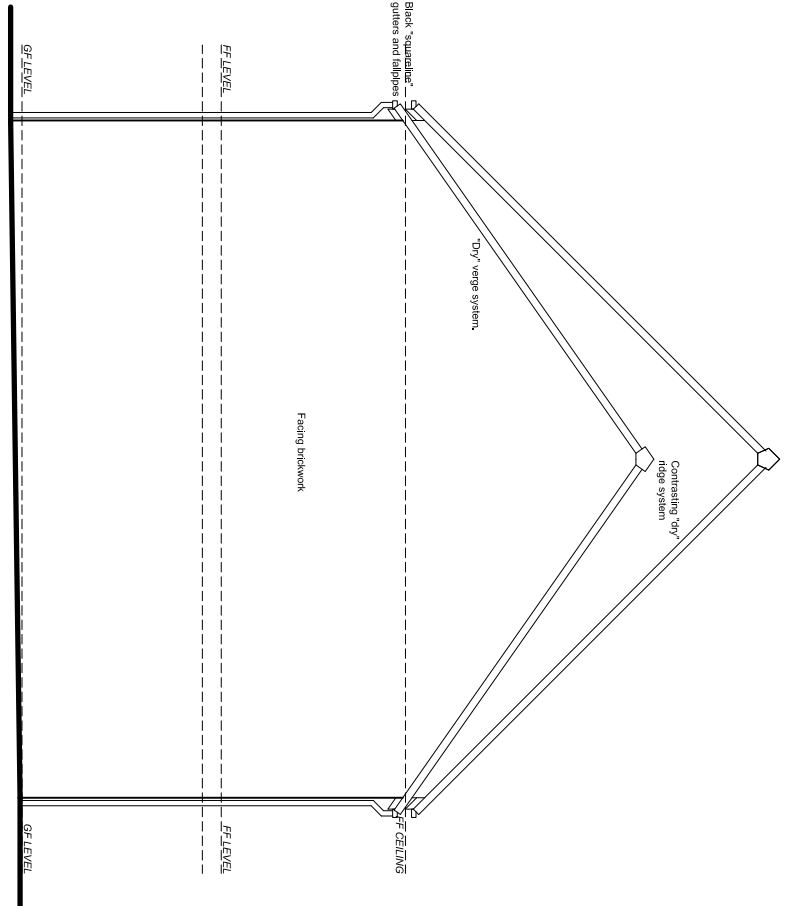

SIDE (WSW) ELEVATION

PROPOSED ORANGERY,
5 LITTLE STUBBING,
WOMBWELL.

SURVEY
PLANS AND ELEVATIONS



JE Architectural Ltd,
23 Windmill Road, Wombwell,
Barnsley, S73 8PW.
Tel: 07944 977 439
Email: je.architectural@virginmedia.com