
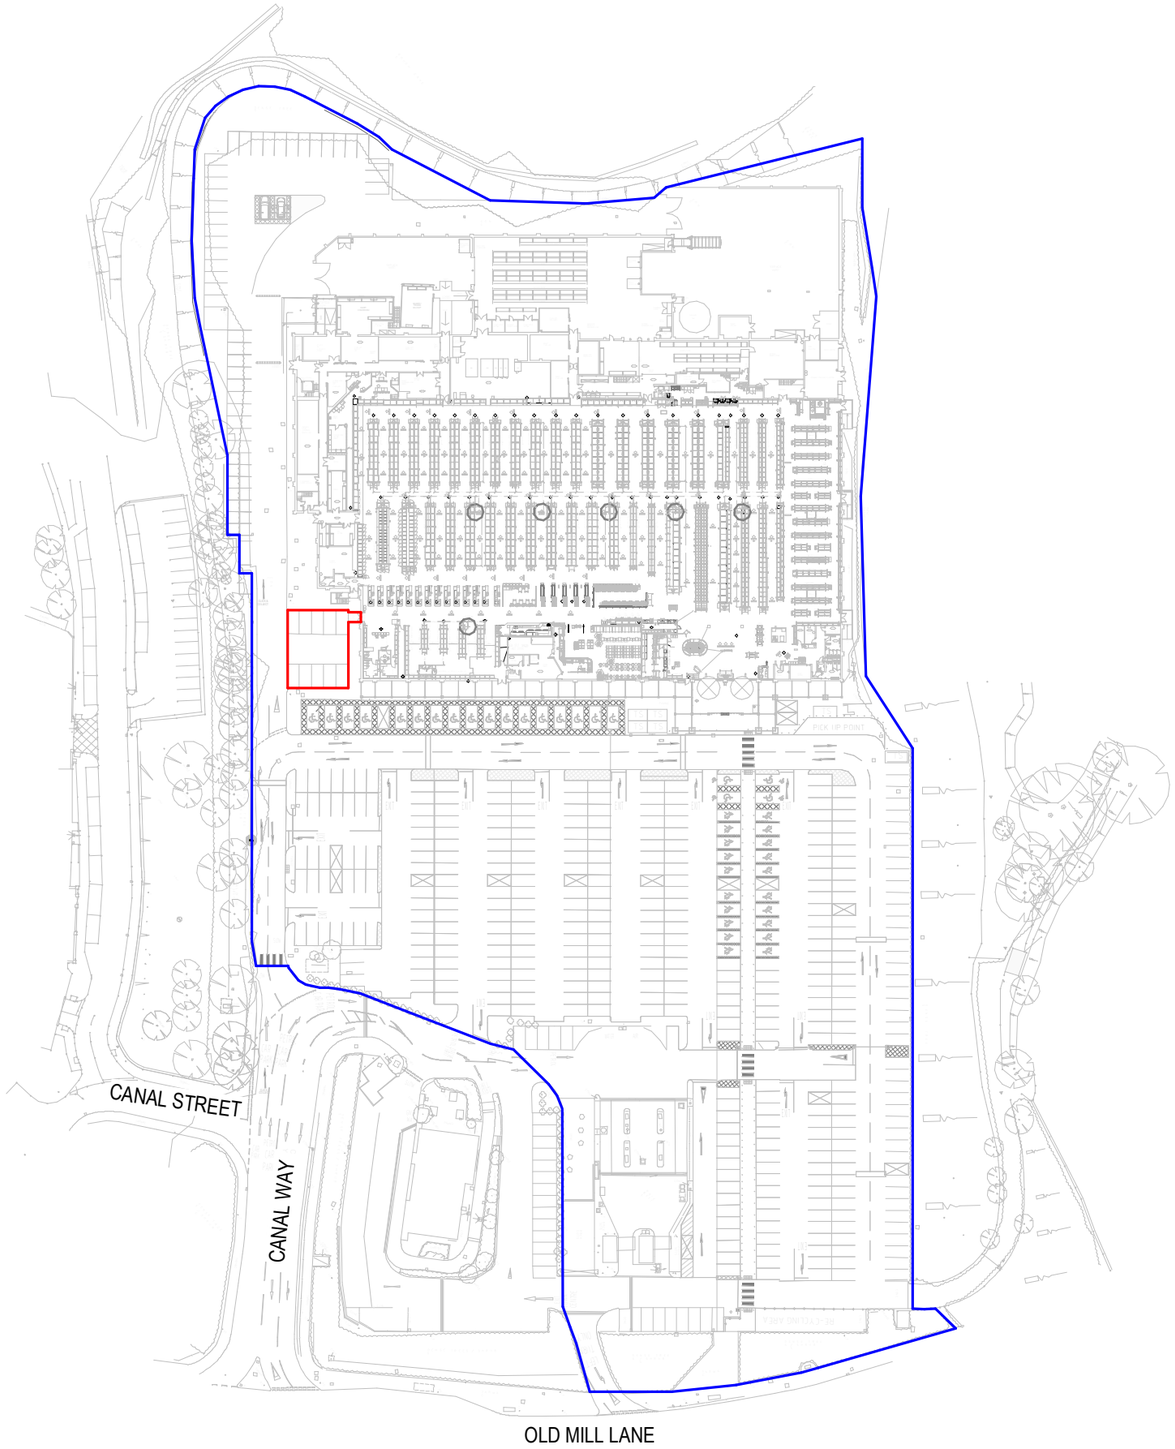


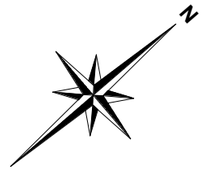

M 20 40 60 80 1:1250
1 0.5 2 1 3 1.5 1:50/1:20

Site Location Plan

1 : 1250

Construction staff and operatives must ensure the principle contractor has provided thorough and accurate information on all health and safety aspects relating to the designs identified on this drawing include the review of:

- Designers/contractors risk assessments
- Method statement
- Permit to work
- Pre construction information

The designers note that the following health and safety risk relating to this drawing have not been eliminated during the design process:

C&A Design

C & A Design Ltd. 2b - 3b Hathersage Business Park, Heather Lane, Hathersage, S32 1DP
Tel: 01433 652220 Web: www.cad-ltd.co.uk

CLIENT

ASDA
Save money. Live better.

	revision	date	by	chk
A	Issue: Planning	02/12/20	RH	ATS

All dimensions to be verified on site, and the Architect informed of any discrepancy. All drawings and specifications should be read in conjunction with the Health and Safety Plan; all conflicts should be reported to the Principal Designer.

This drawing is the copyright of C+A Design Limited. ©

DO NOT SCALE THIS DRAWING

DRAWING ISSUE

- (○) Preliminary
- (●) Planning
- (○) Costing
- (○) Tender
- (○) Construction
- (○) Record

drawn by	checked by	date	scale @ A3
RH	ATS	02/12/20	1 : 1250

Home Shopping
Old Mill Lane, Barnsley S71 1LN

Site Location Plan

role	originator	volume	levels	type	suitability
A	CA	S1	00	DR	S4

project number	drawing number	revision
2116BN	110_01	A

2116BN-CA-S1-00-DR-A-110_01- SI-A-SiteLocationPlan

file reference: \\CADDC01\Users\rhennigan\My Documents\2116BN-CA-S1-XX-M3-A-S0-X_ross.hennigan.rvt