






FRONT ELEVATION

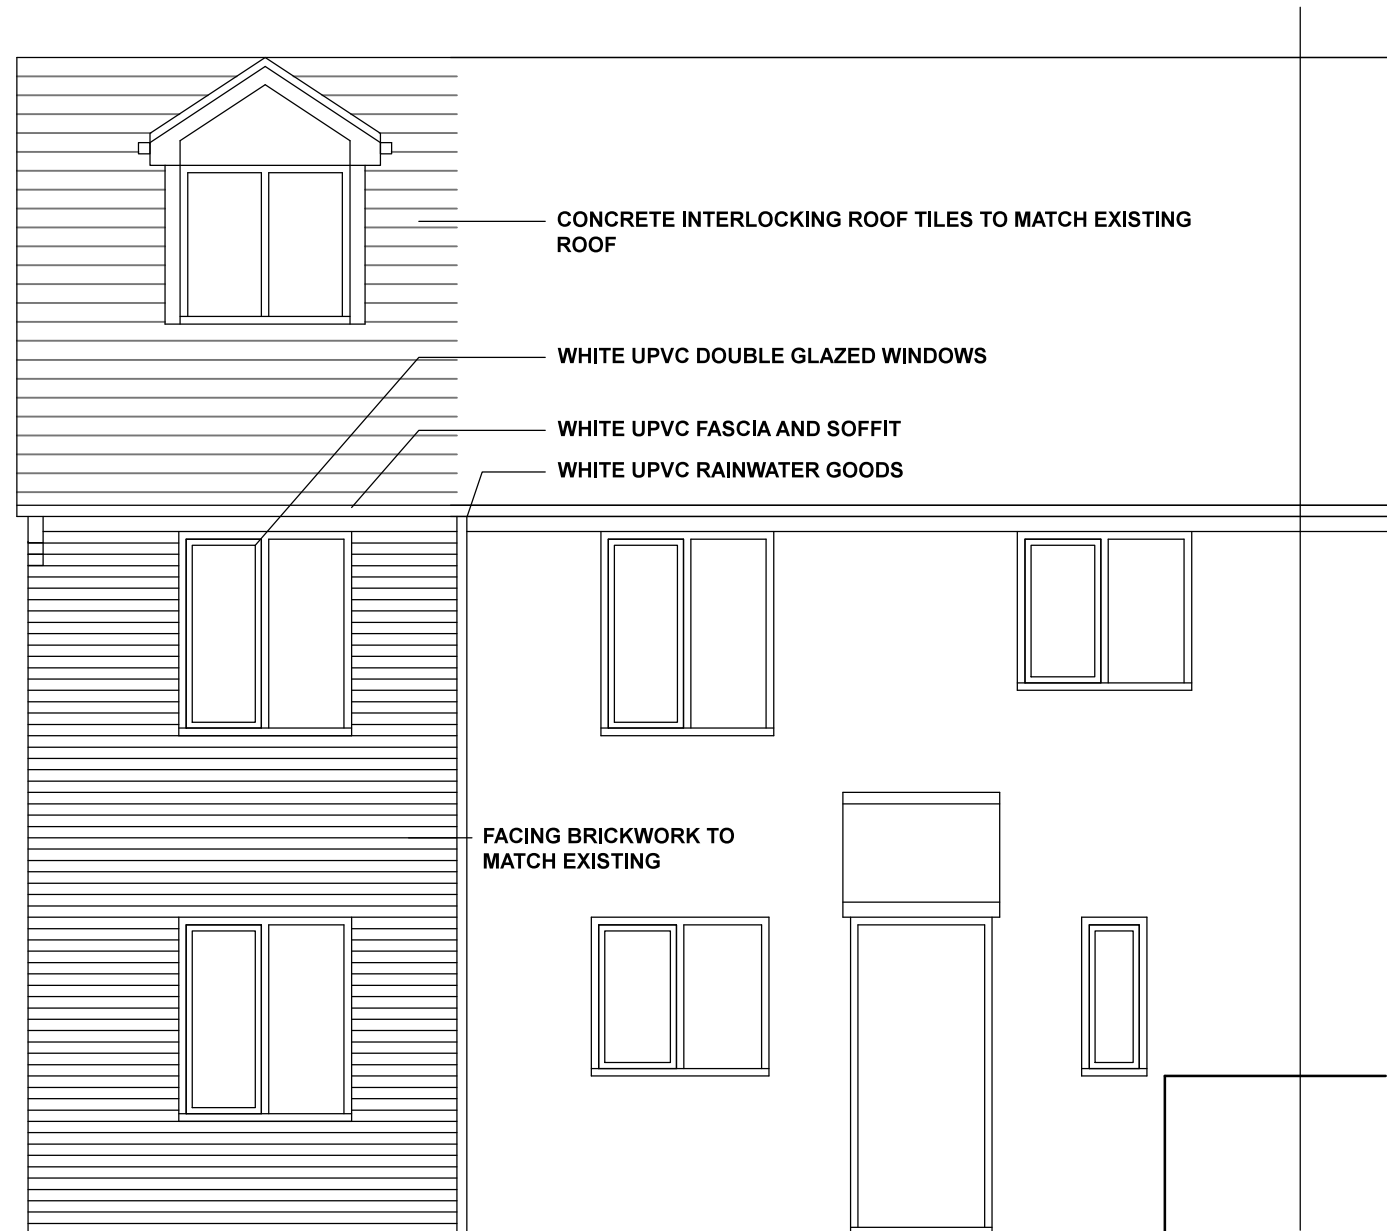


SIDE ELEVATION

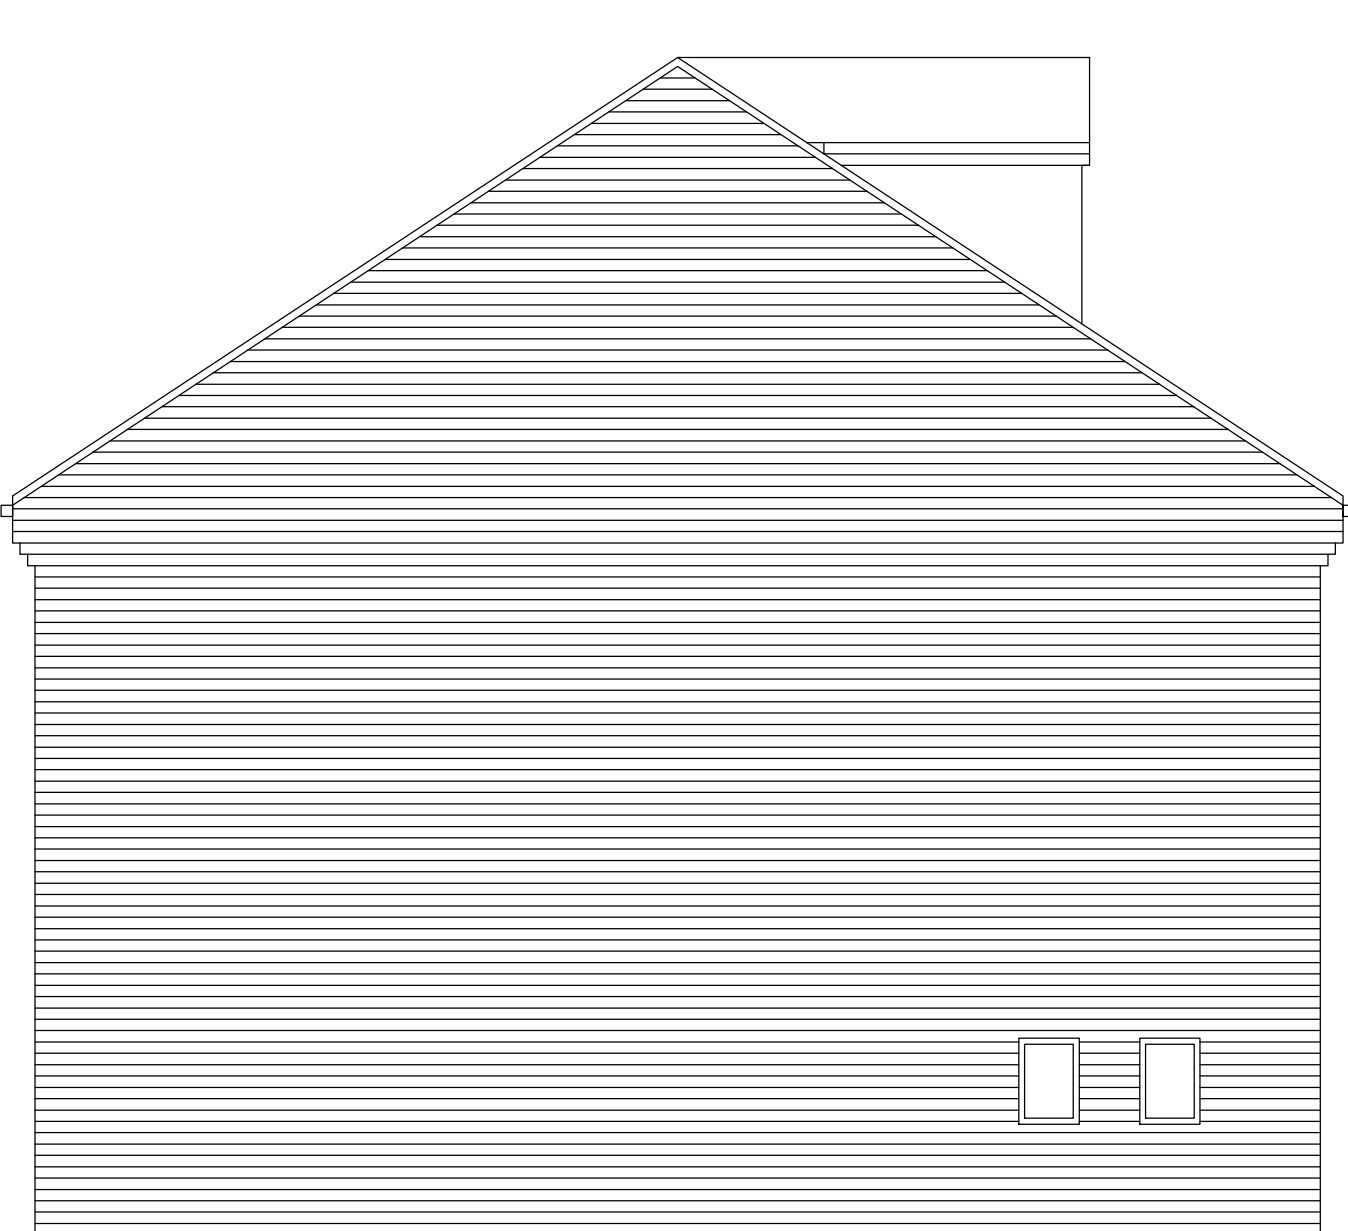


REAR ELEVATION

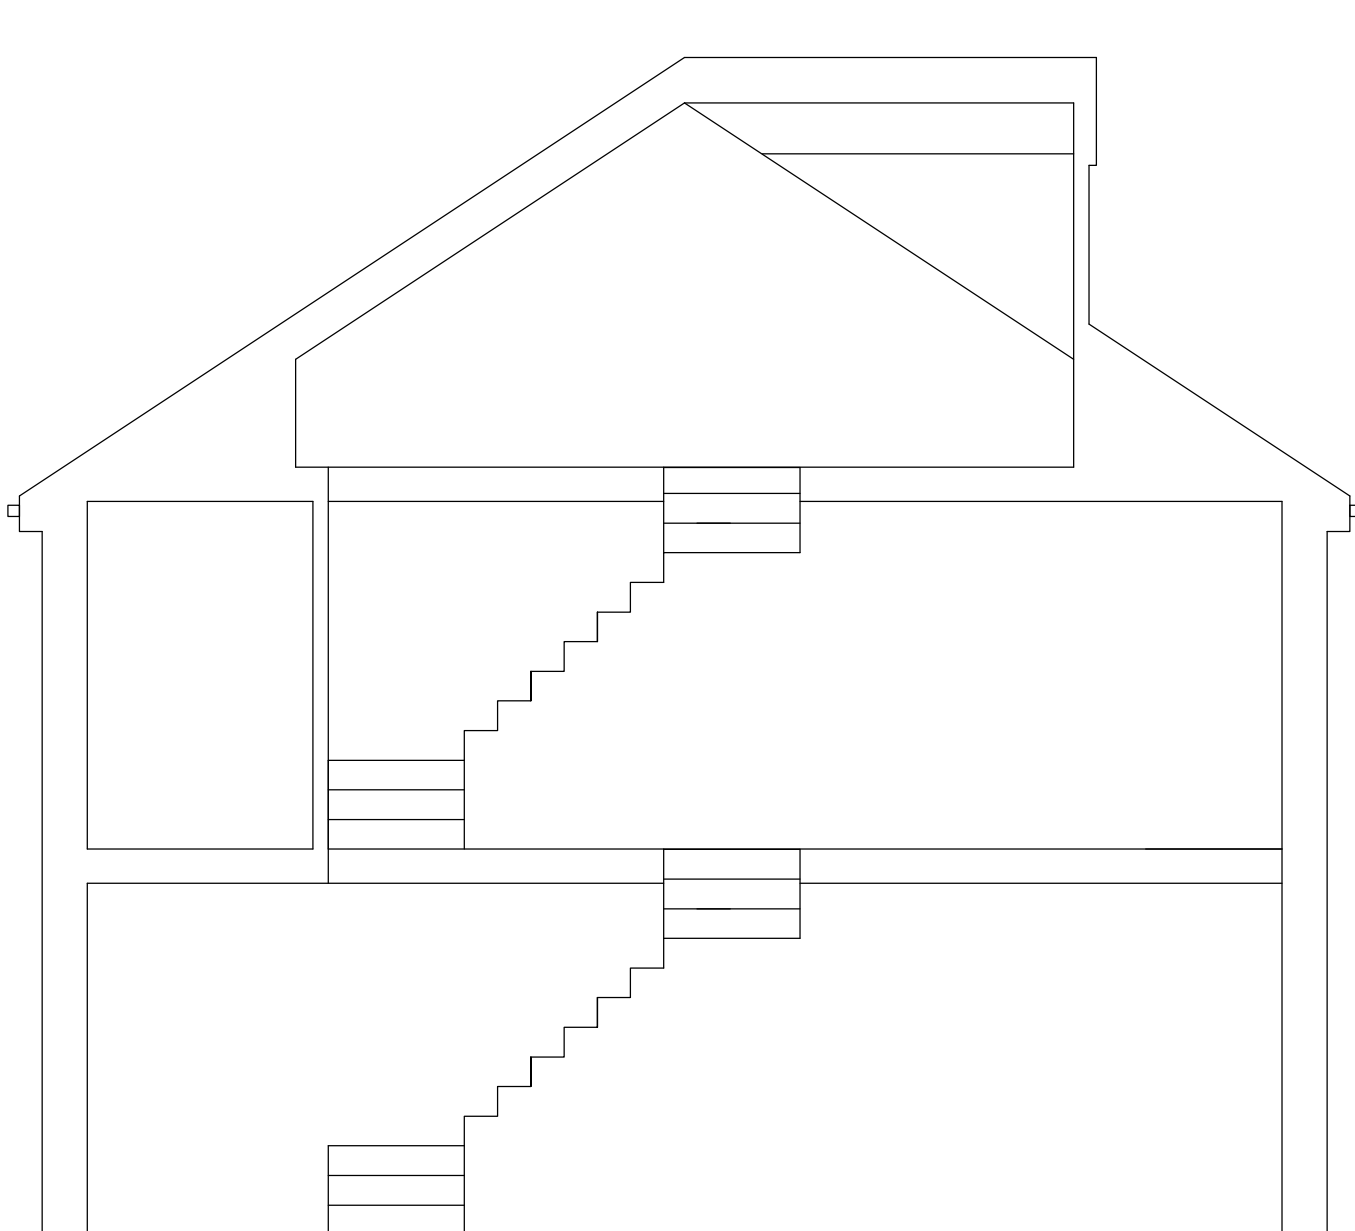


SECTION THROUGH

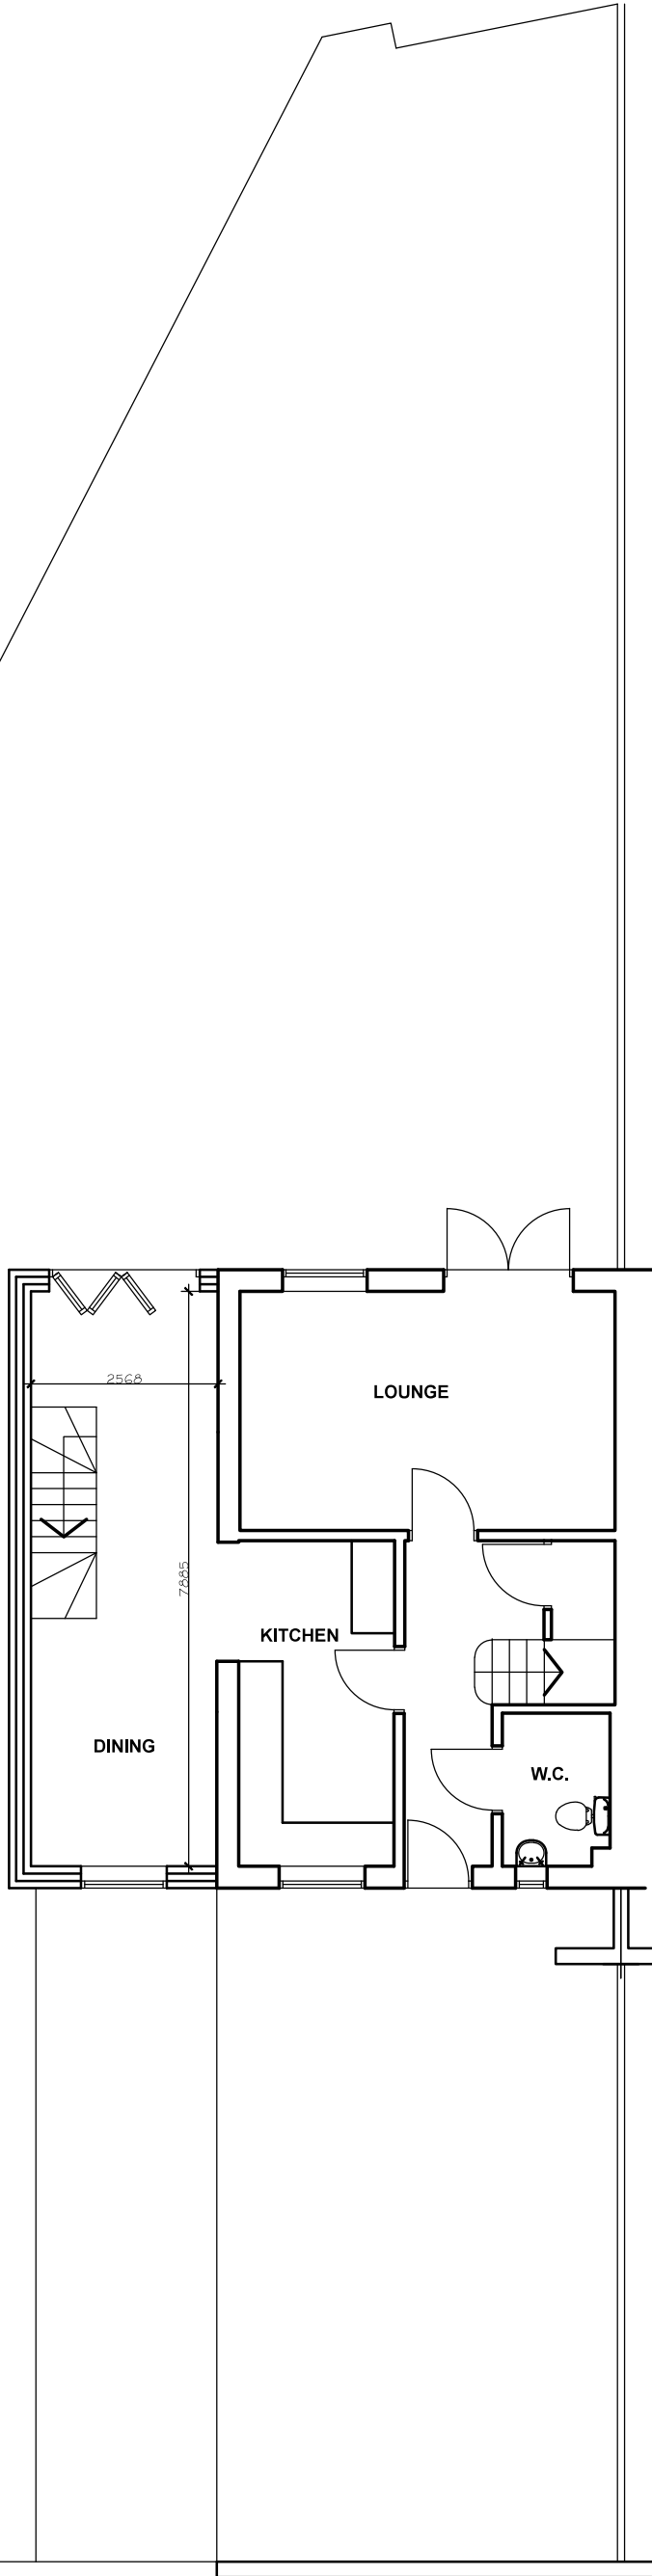


BLOCK PLAN 1:100

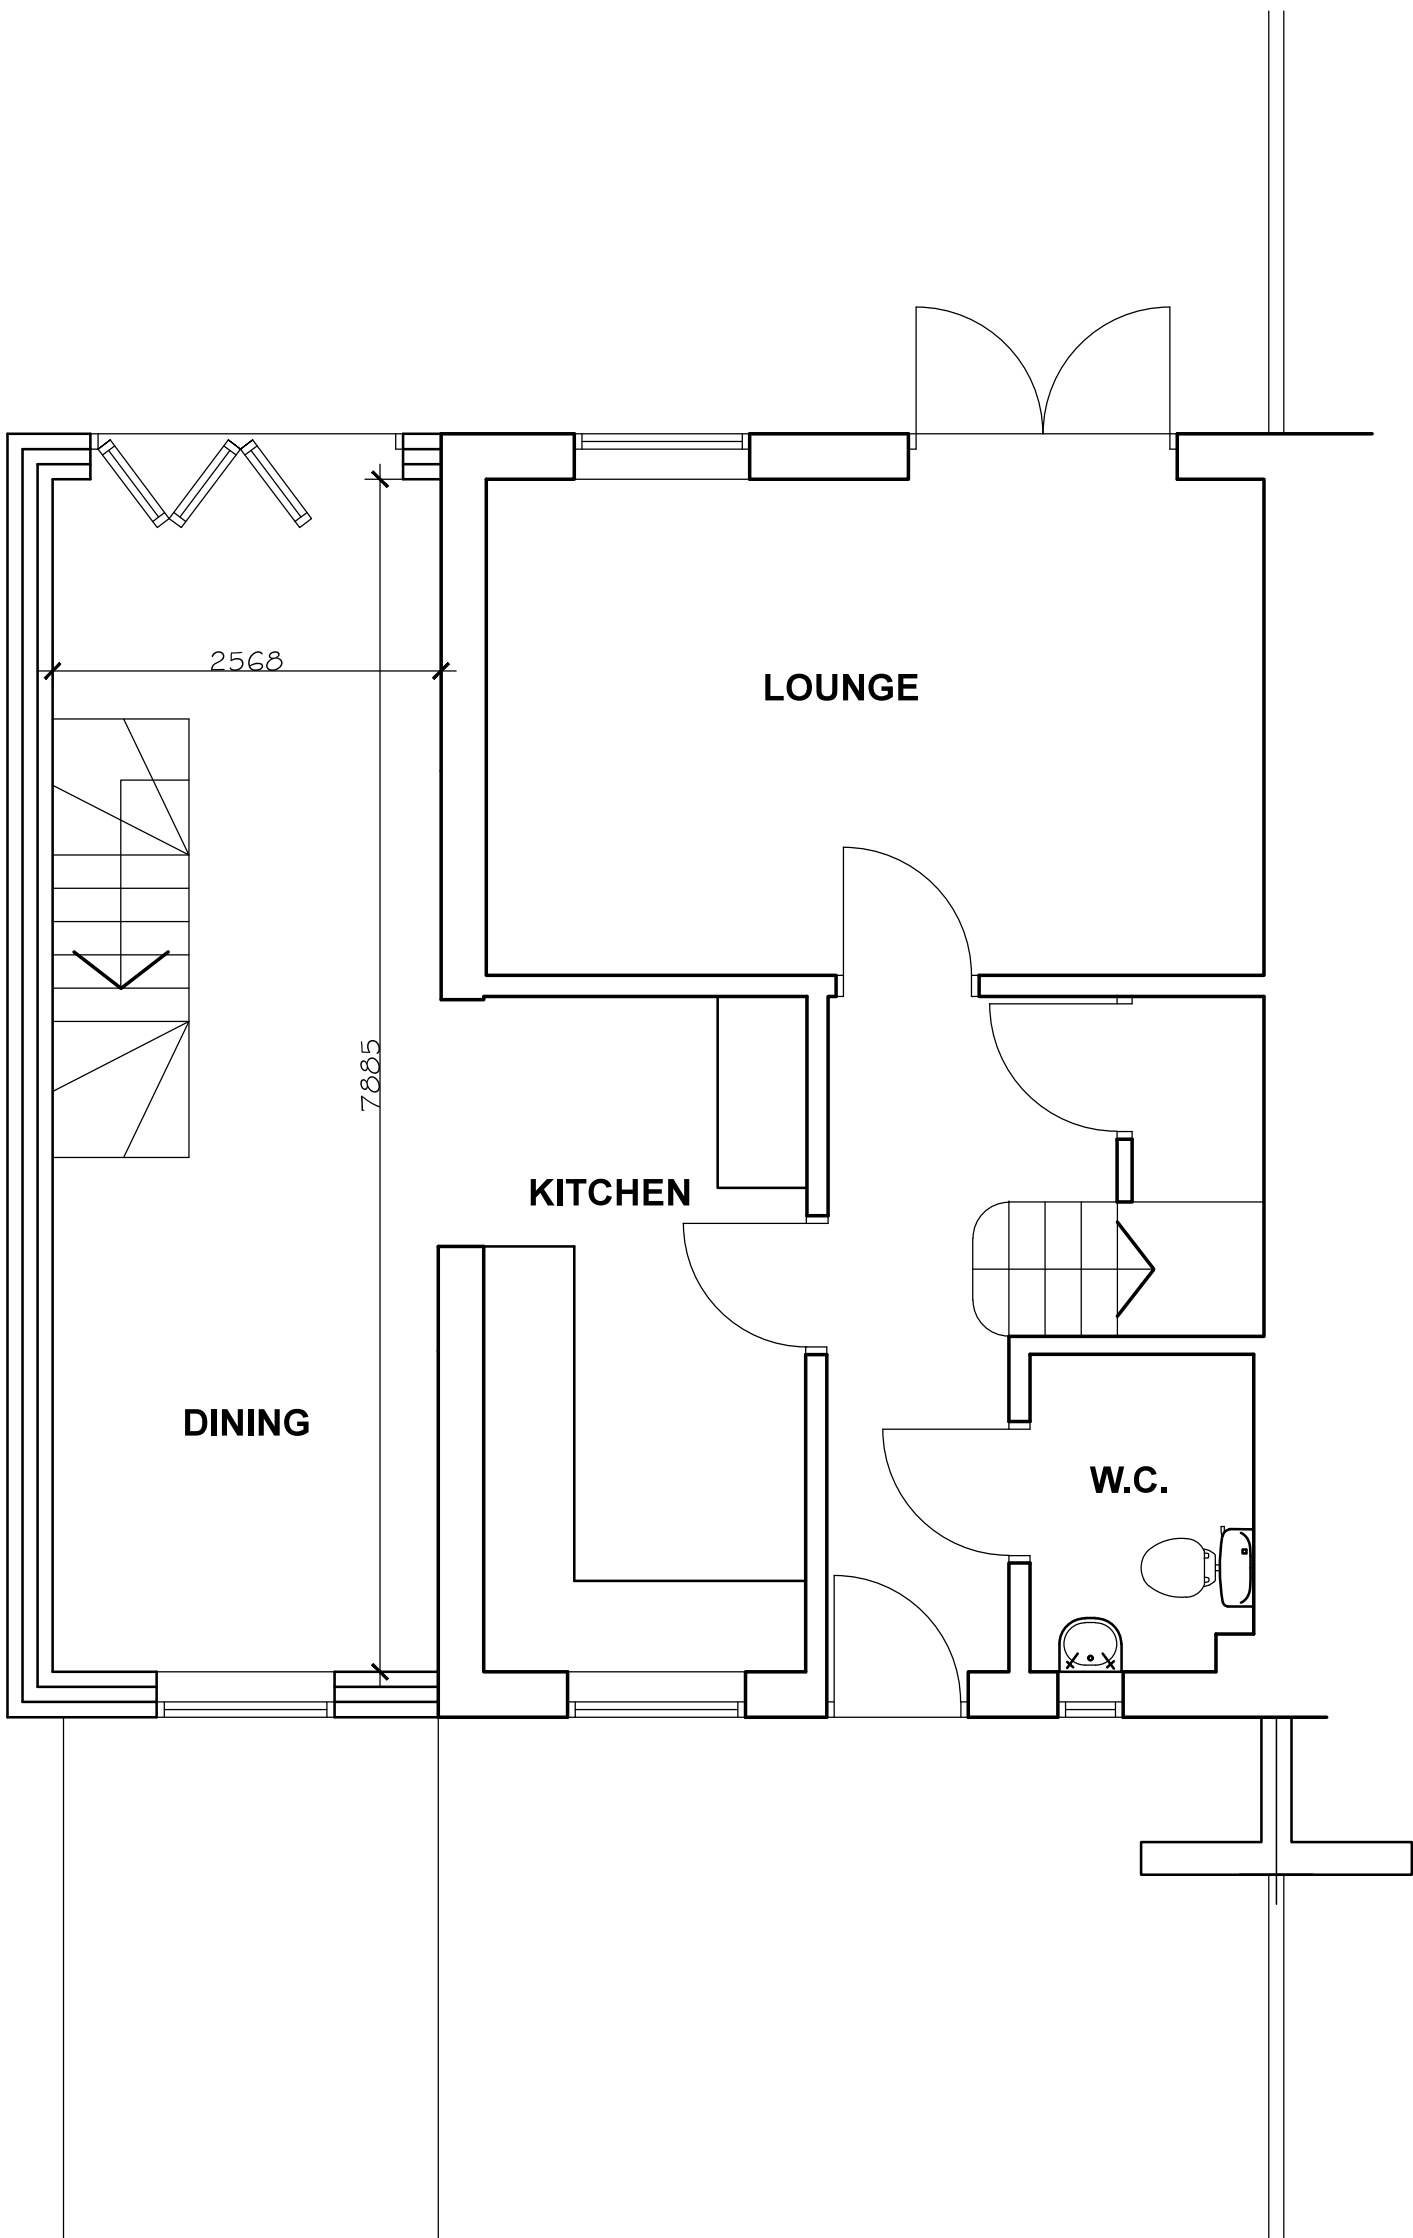

GROUND FLOOR PLAN

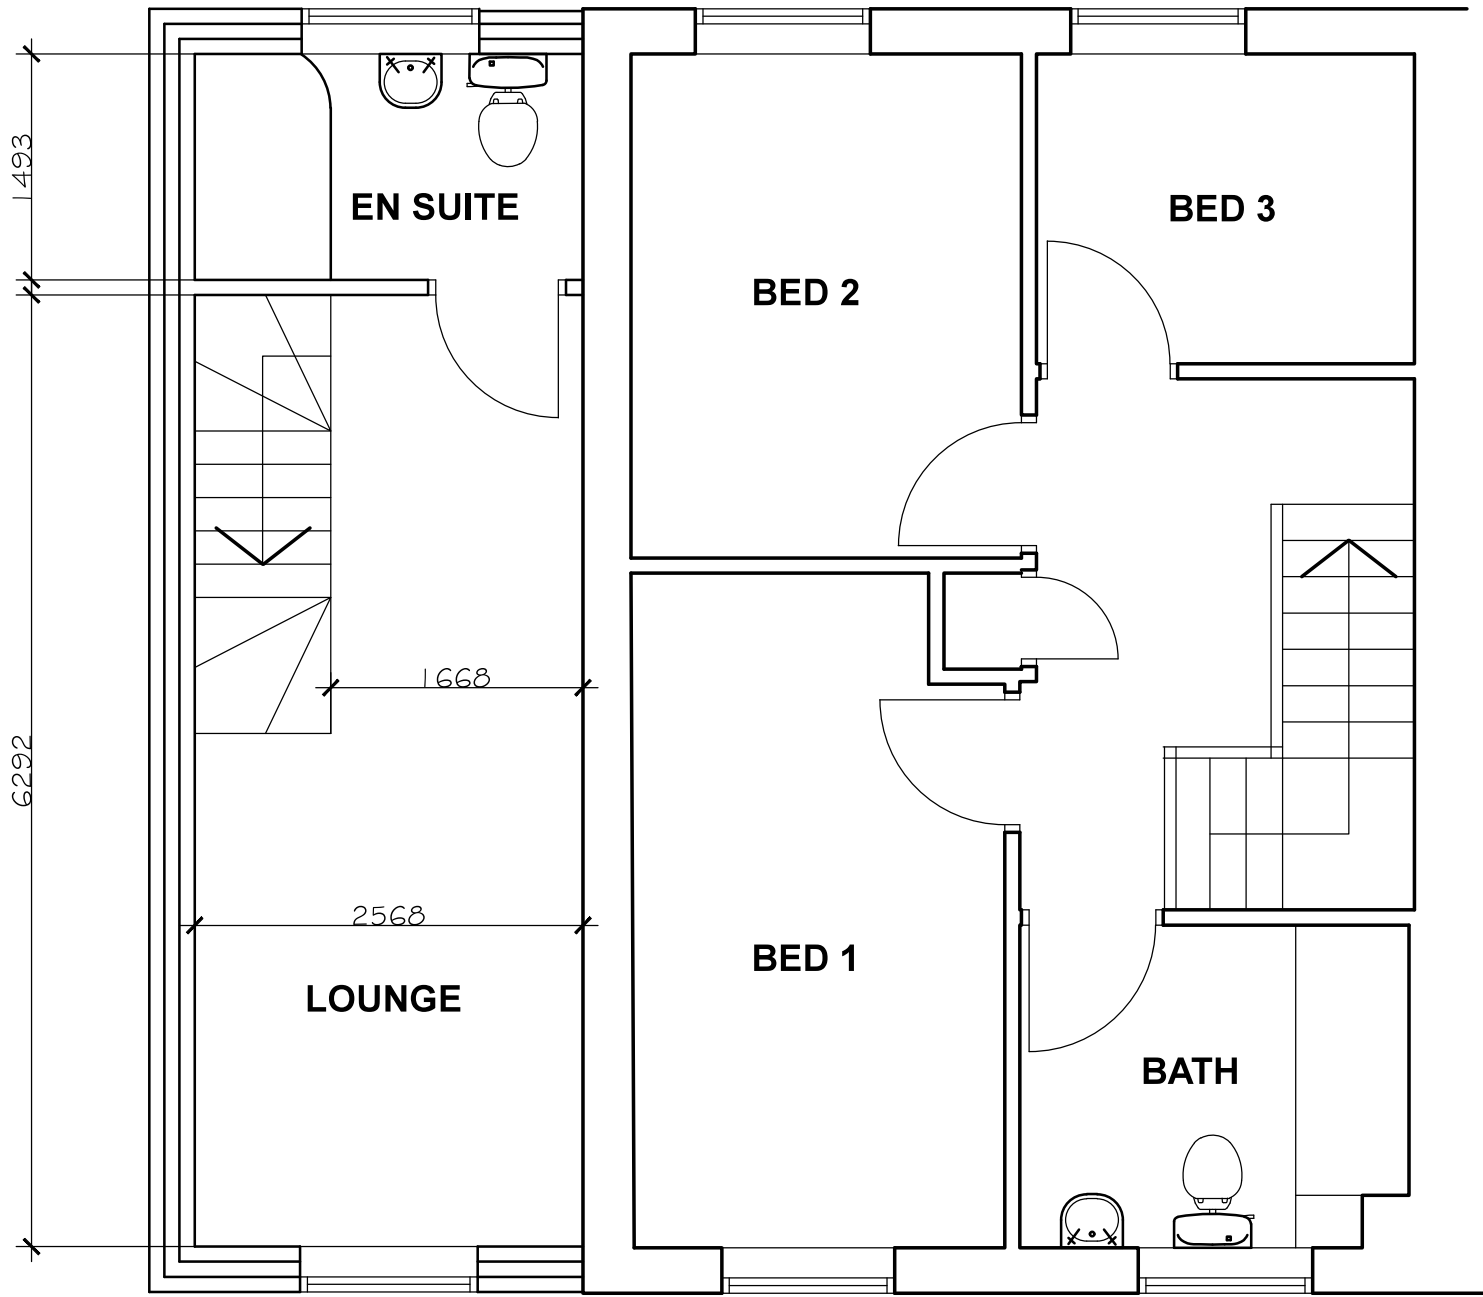

FIRST FLOOR PLAN

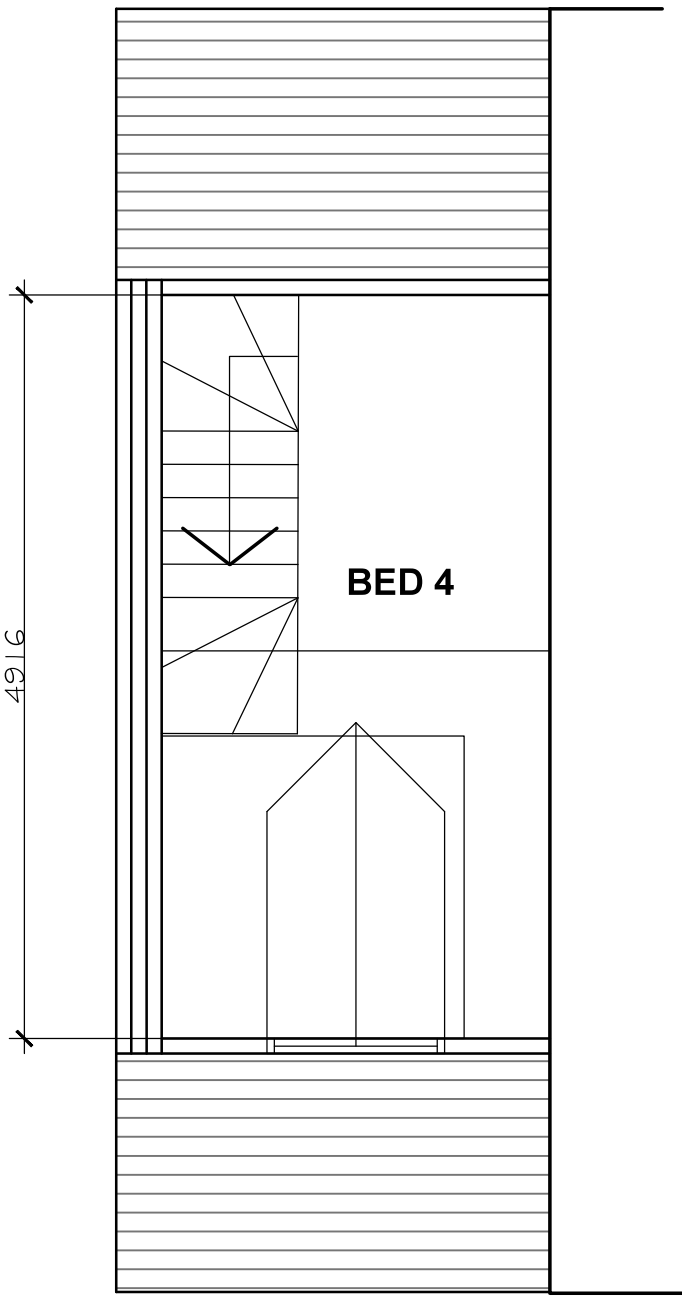

SECOND FLOOR PLAN