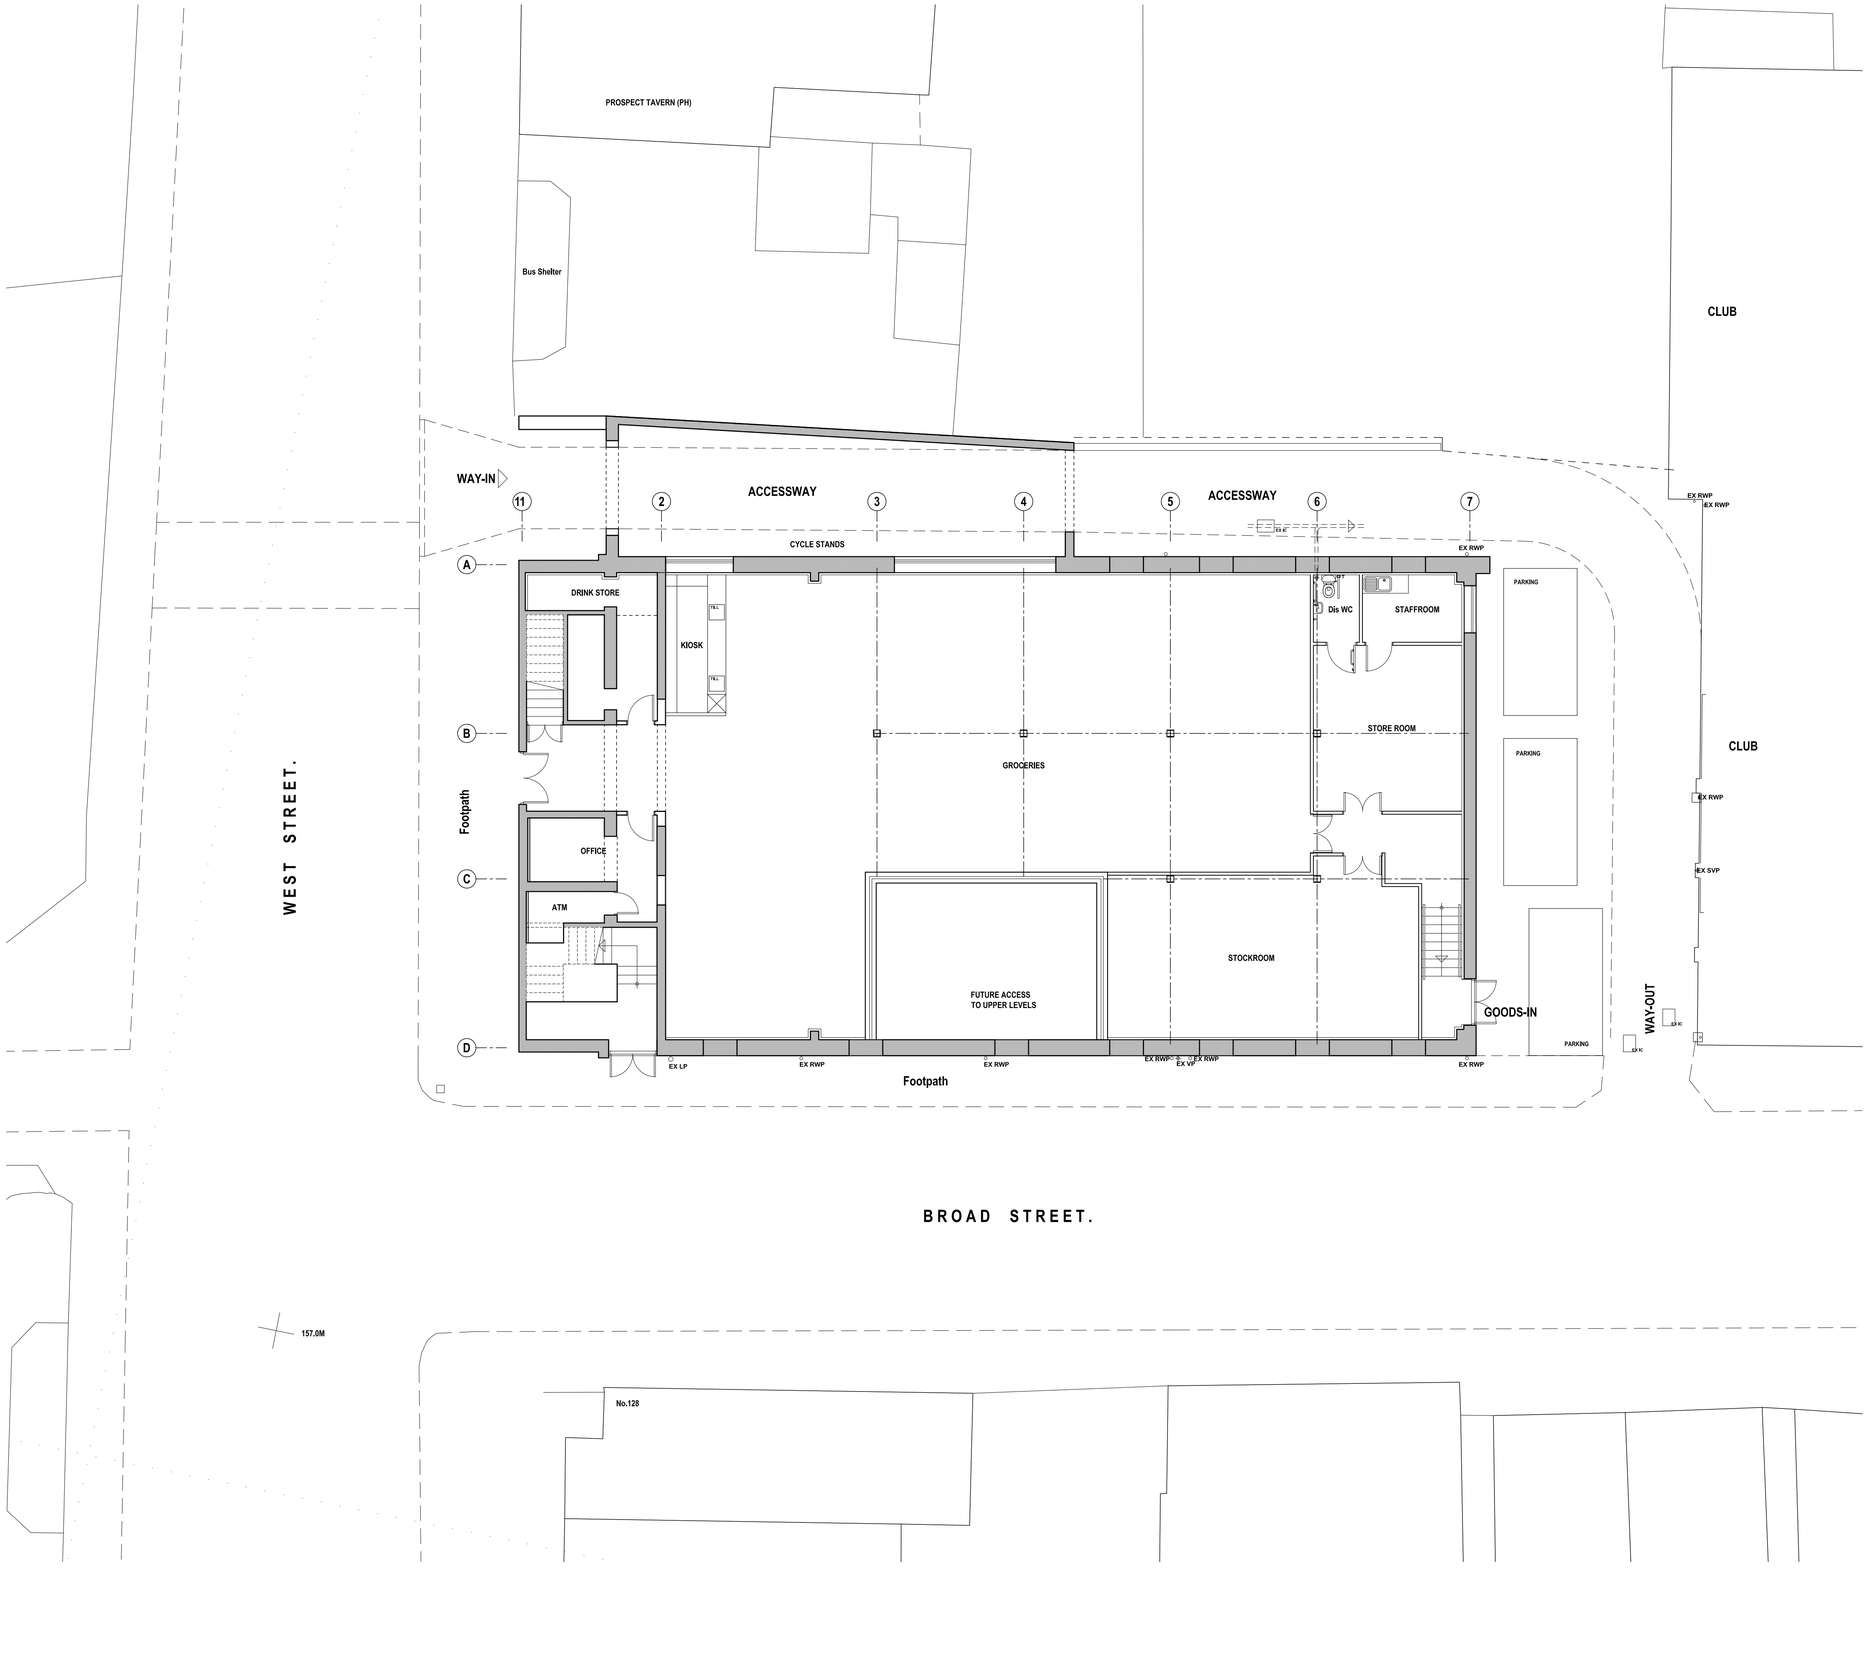


Revision	Date.	Description.
A	17/07/2014	Prepared for planning application.

FORMER PRINCESS THEATRE, WEST STREET, HOYLAND, BARNSLEY, S74 9DU.

EXISTING ARRANGEMENTS 1

GROUND FLOOR/SITE PLAN

FAMILY SHOPPER HOYLAND LTD

Building Design Services

JE Architectural Ltd
23 Windmill Road, Wombwell,
Barnsley, S73 8PW.
Tel: 01226 754507
Email: jeald@btconnect.com

This drawing and the copyright is the Architectural Company's property and maybe used or reproduced only by agreement. All Dimensions in Millimetres Unless specified otherwise and subject to verification on site.

Scale: 1:100 @ A1	Date: MAY 2014
Ref: 201338	Drwg No: 13

0 cm | 2 cm | 4 cm | 6 cm