



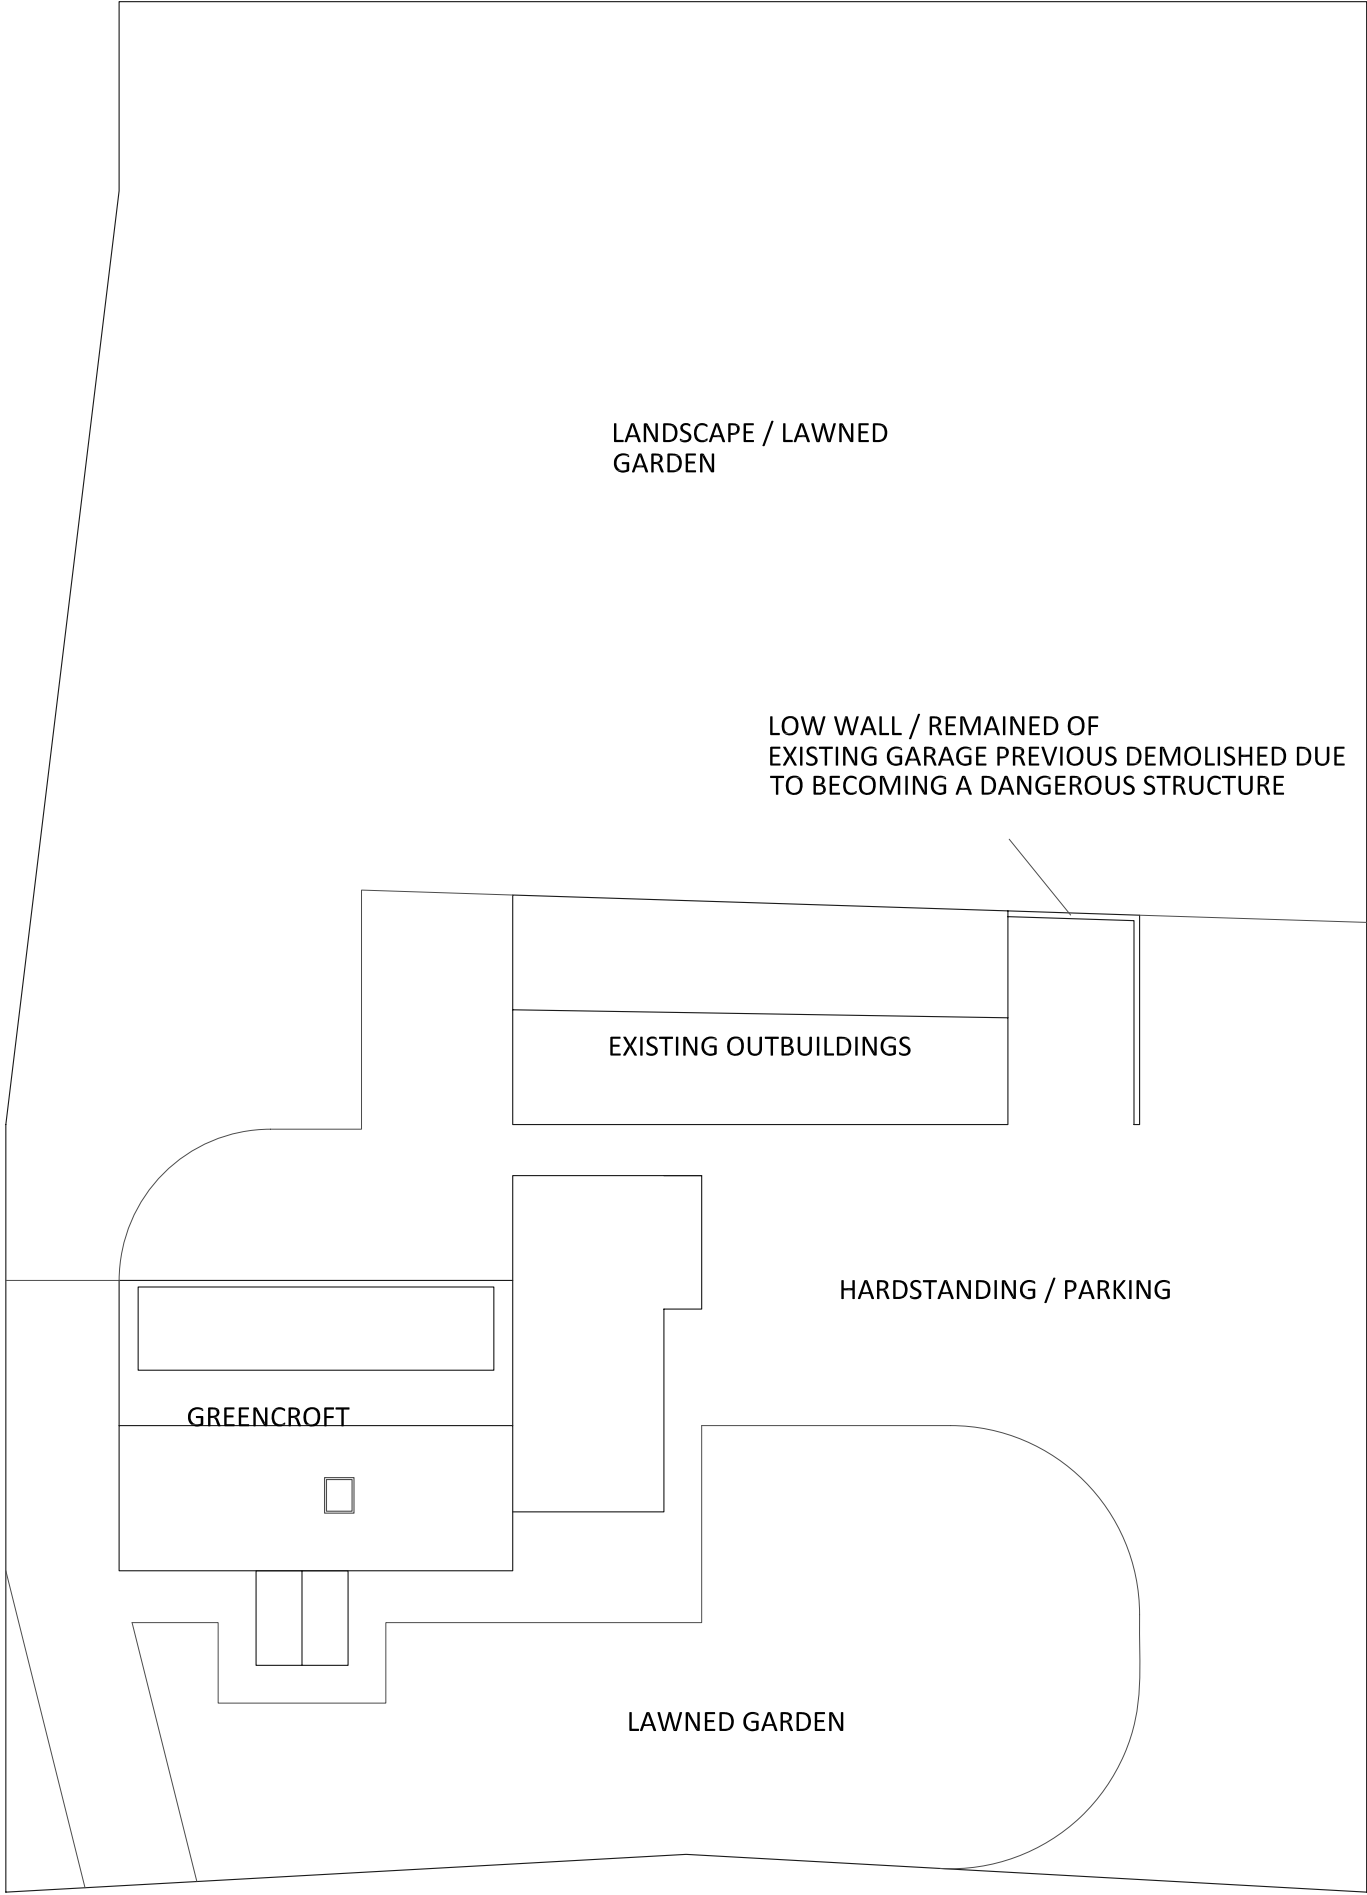

APPROVED SITE LAYOUT

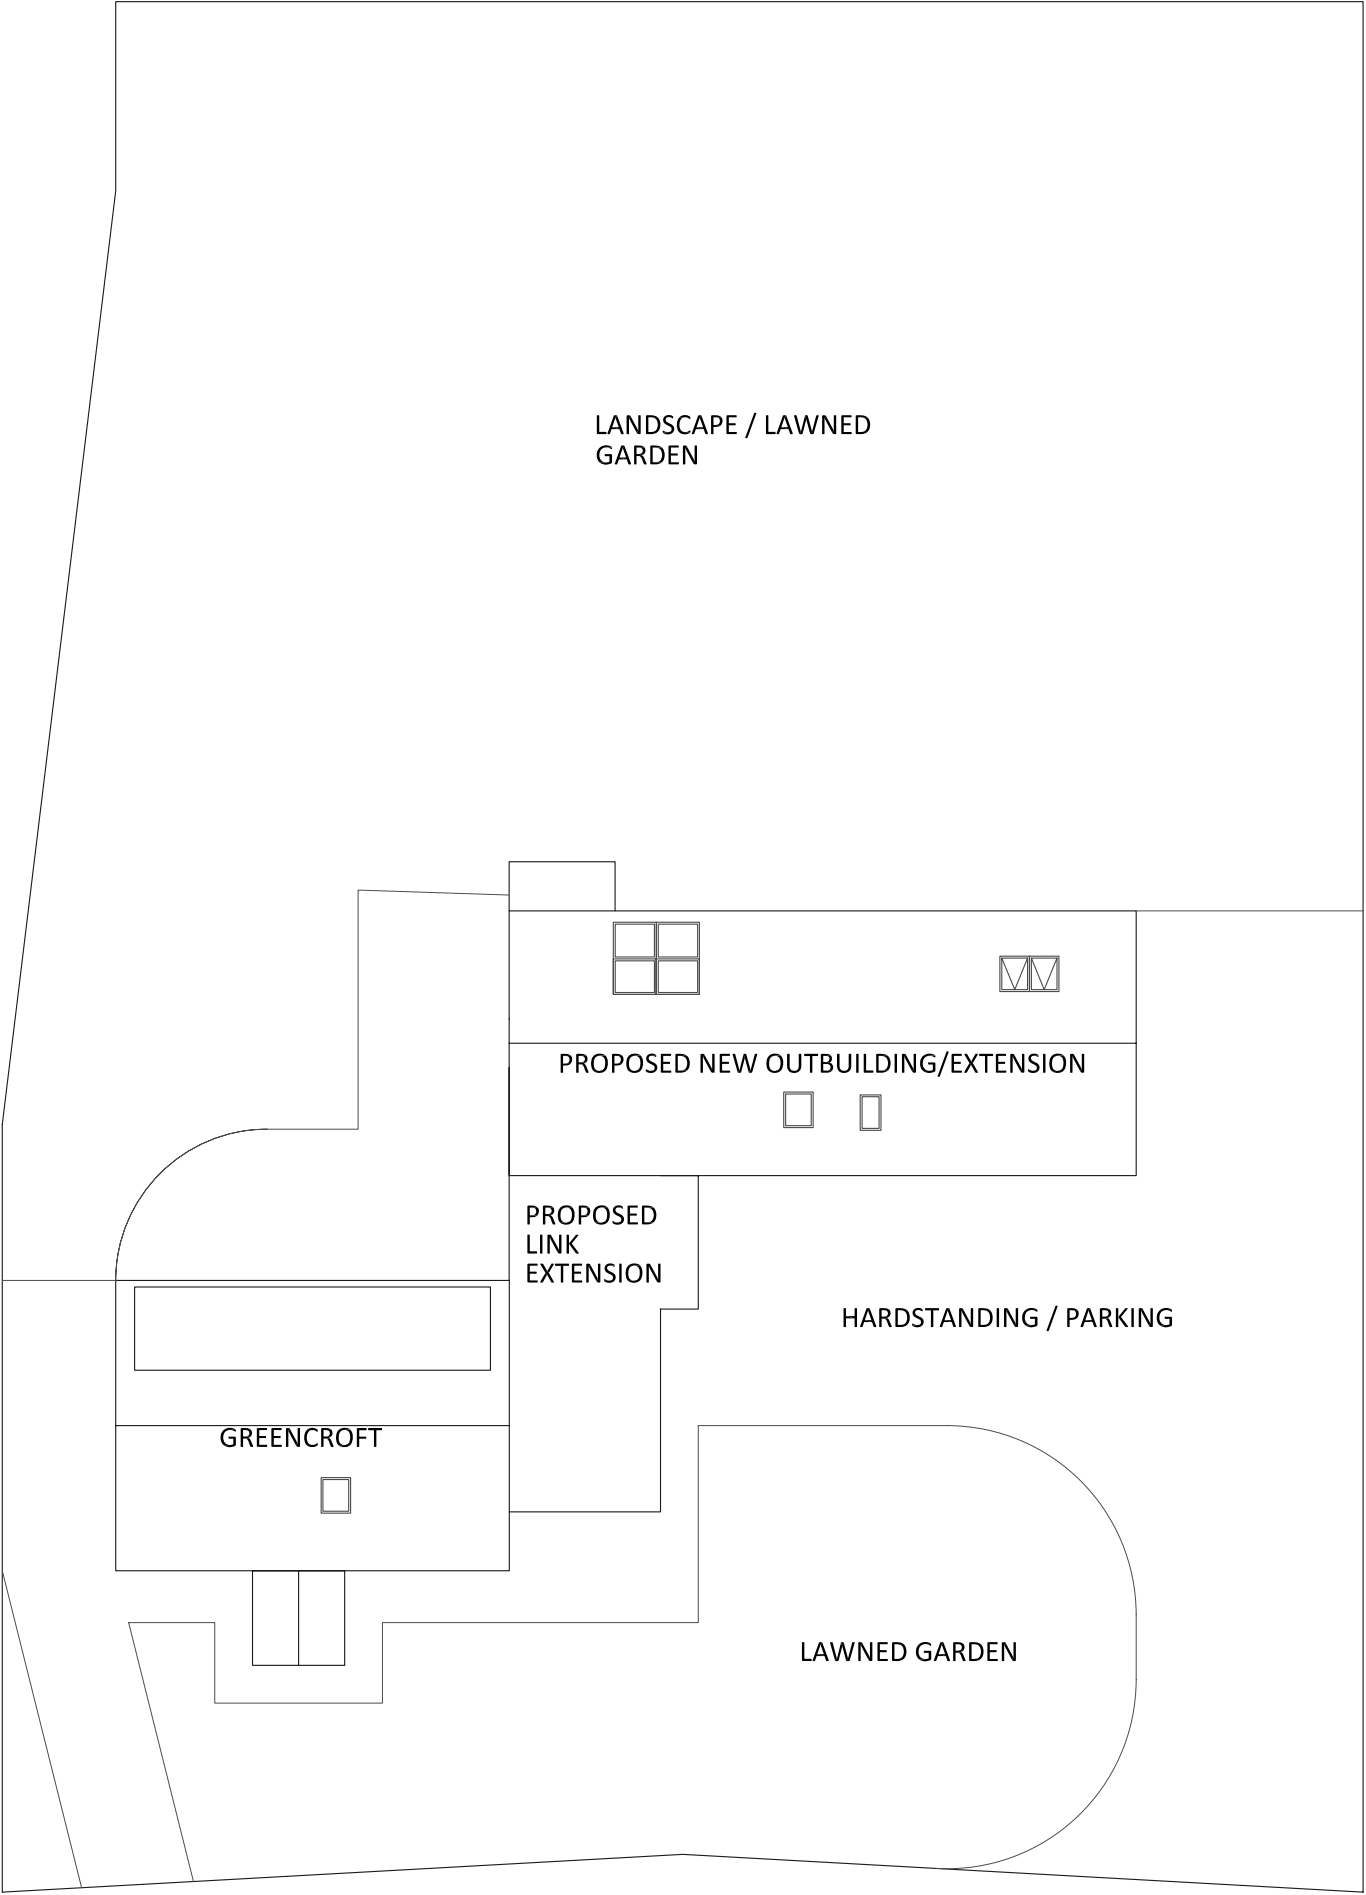

PROPOSED SITE LAYOUT

SITE	CLIENT		MR P PRICE	
	GREENCROFT, HOOD GREEN ROAD, HOOD GREEN, BARNSELEY S75 3HF.			
	DRAWING TITLE		APPROVED AND PROPOSED SITE LAYOUT	
	DRAWING NO.		45/01 B	
	SCALE		1:200 @A3	
	DATE		14/11/2021	
	REVISION		/	