
Appendix 6: CCL Arboricultural Report Ref: 08814

Tree Removal Plan

(Existing Layout with Proposals Overlaid)

Existing Layout (Blue)
Proposed Layout (Red)

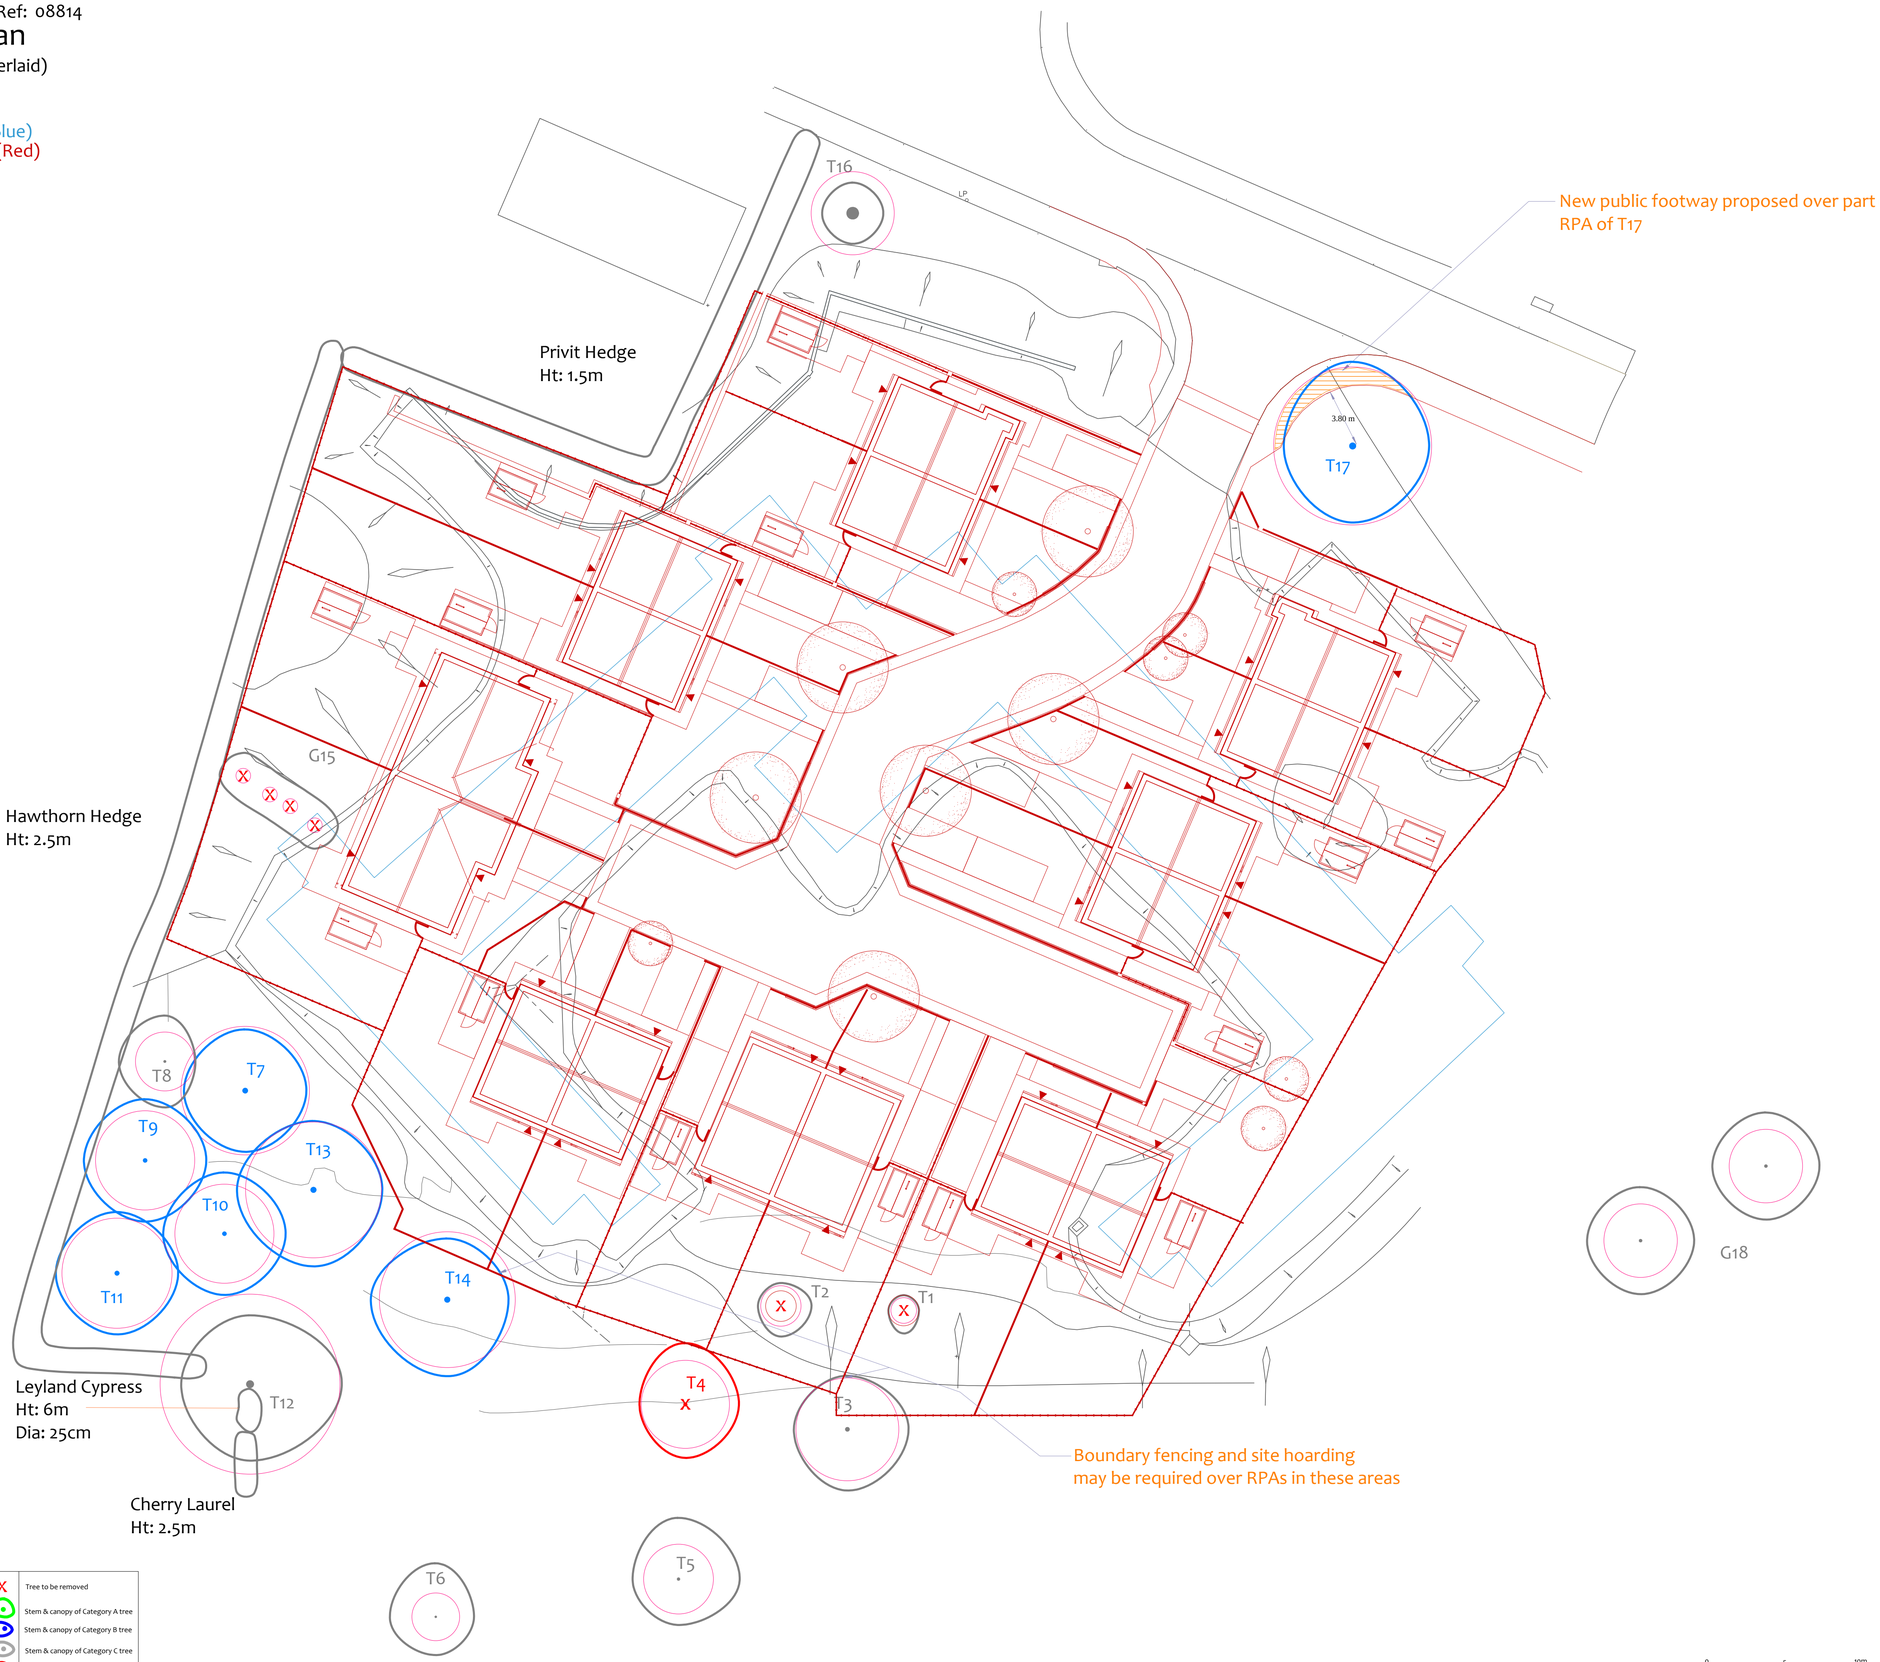

Tree Ref.	Species	Height (m)	Root Protection Area		
			Radius (m)	m²	Square (m)
T1	Swedish Whitebeam	3	0.8	2	1.5
T2	Swedish Whitebeam	4	1.3	5	2.3
T3	Oak	7	3.4	35	6.0
T4	Hornbeam	6	2.9	26	5.1
T5	Cockspur Thorn	4	2.3	16	4.0
T6	Cockspur Thorn	4.5	1.6	8	2.8
T7	Norway Maple	11	4.2	55	7.4
T8	Rowan	5	1.9	12	3.4
T9	Norway Maple	8	3.2	33	5.7
T10	Hornbeam	7	3.2	33	5.7
T11	Norway Maple	9	3.6	41	6.4
T12	Sycamore	10	5.9	109	10.4
T13	Norway Maple	10	4.4	62	7.9
T14	Norway Maple	10	4.4	62	7.9
G15	Cherry, Maple & Elder	2.5	0.5	1	0.9
T16	Swedish Whitebeam	5	2.7	23	4.8
T17	Norway Maple	10	5.2	84	9.1
G18	Cockspur Thorn	4	2.4	18	4.3

BS 5837 Retention Categories

Category A:
Trees of high quality and amenity. Usually mature trees with a significant life expectancy which would enhance any development. Retention of these trees is strongly encouraged.

Category B:
Trees of moderate quality and amenity. Usually mature trees, or younger trees with exceptional form. Retention of these trees is desirable though the removal of occasional specimens may be acceptable.

Category C:
Trees of low quality and amenity. The removal of these trees should generally be seen as acceptable in order to facilitate development.

Category U:
Trees whose structural condition is such that they should be removed if development is to proceed.

0 5 10m

CROWN
Arboricultural Consultants
01422 316660

Site:
Sandhill Court
Great Haughton
Barnsley

Ref No: 08814 /TRP
Revision: 1
Scale: 1:200
Paper Size: A1

BS 5837 Root Protection Area
T1 Tree number 1
G2 Group number 2
H3 Hedge number 3

X Tree to be removed
Stem & canopy of Category A tree
Stem & canopy of Category B tree
Stem & canopy of Category C tree
Stem & canopy of Category U tree