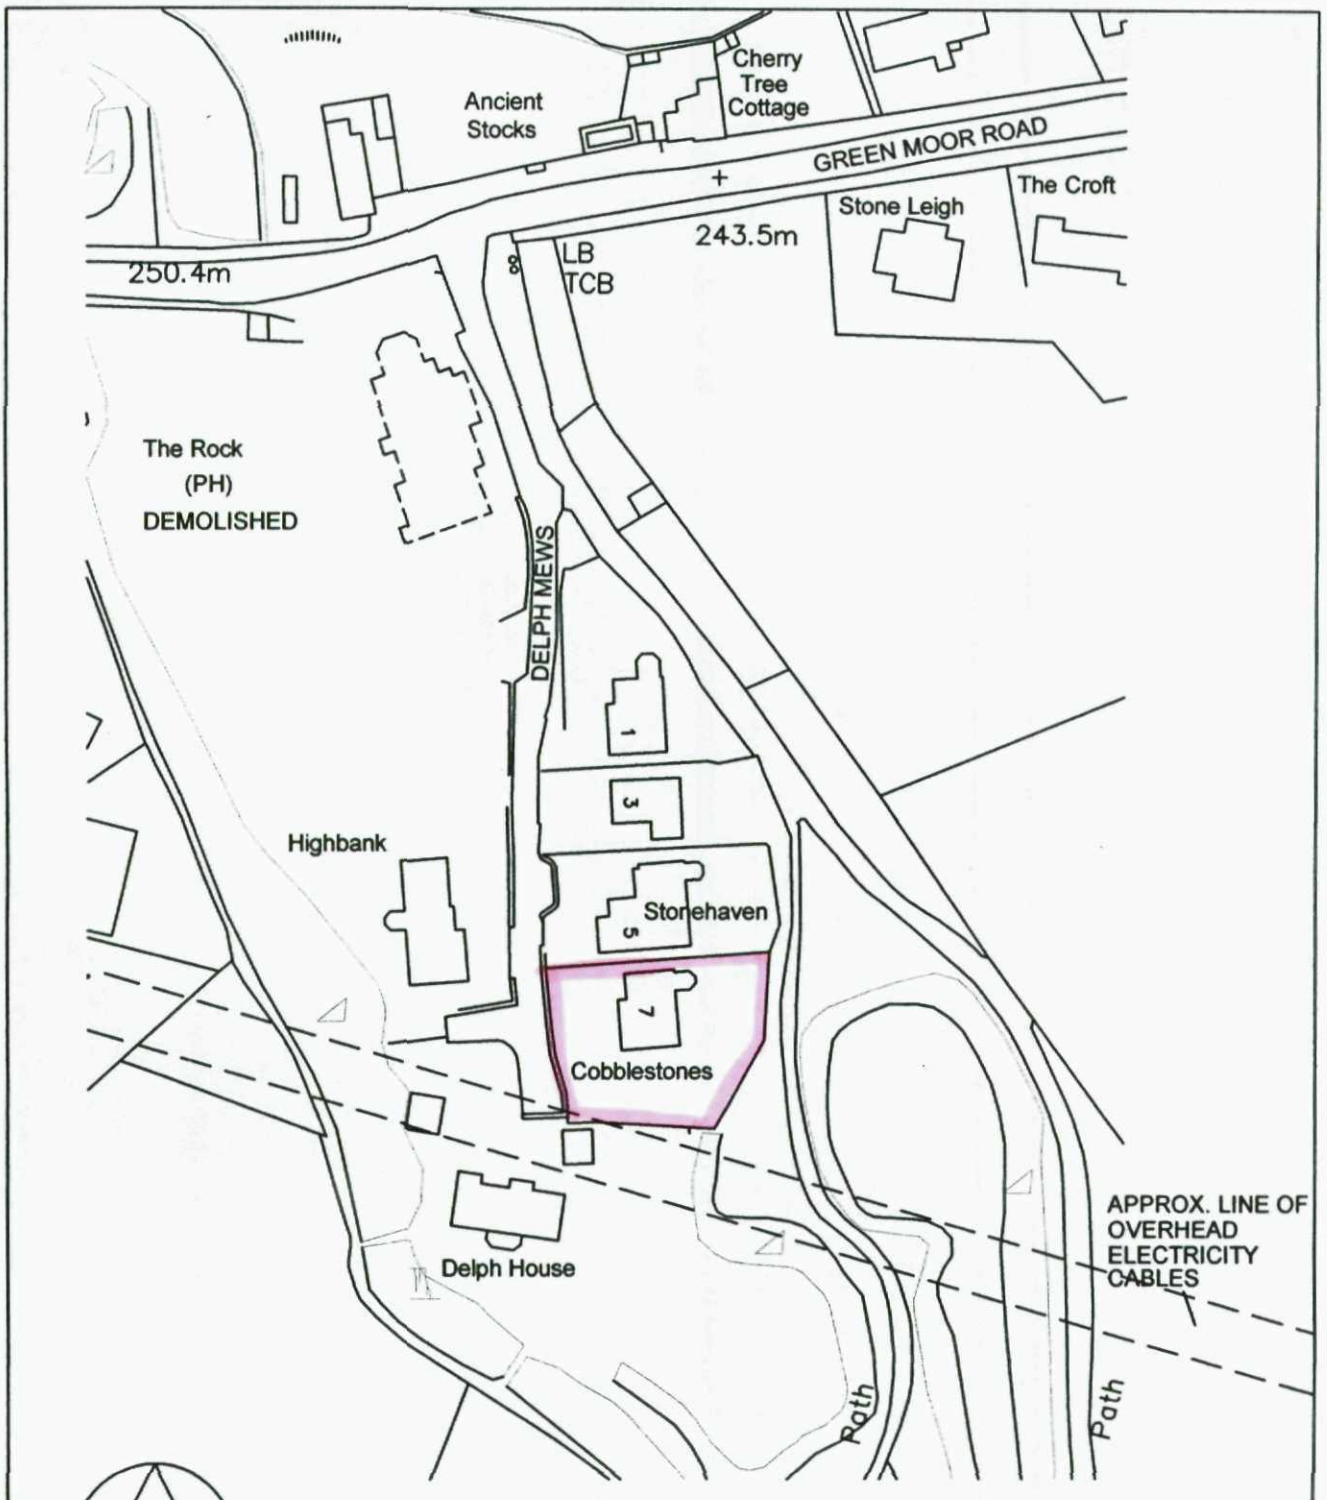


Crown Copyright. All rights reserved. Licence Number 100020449

NORTH

1:1250 METRES 0 10 20 30 40 50

ARCHITECTS
LEEDS BARNSLEY BRADFORD

NUTTALL YARWOOD & PARTNERS
CHARTERED ARCHITECTS
THE GROVE, HIGH STREET, DODWORTH, BARNSLEY, S75 3RQ. Tel: 01226 206771 Fax: 01226 200989

Project. COBBLESTONES 7 DELPH MEWS GREEN MOOR		Client.	
Drawing Title. LOCATION PLAN		Date. AUGUST 2012	Scale. 1:1250 @ A4
		Ref. 43-19	Dwg. No. 01 / Rev.