
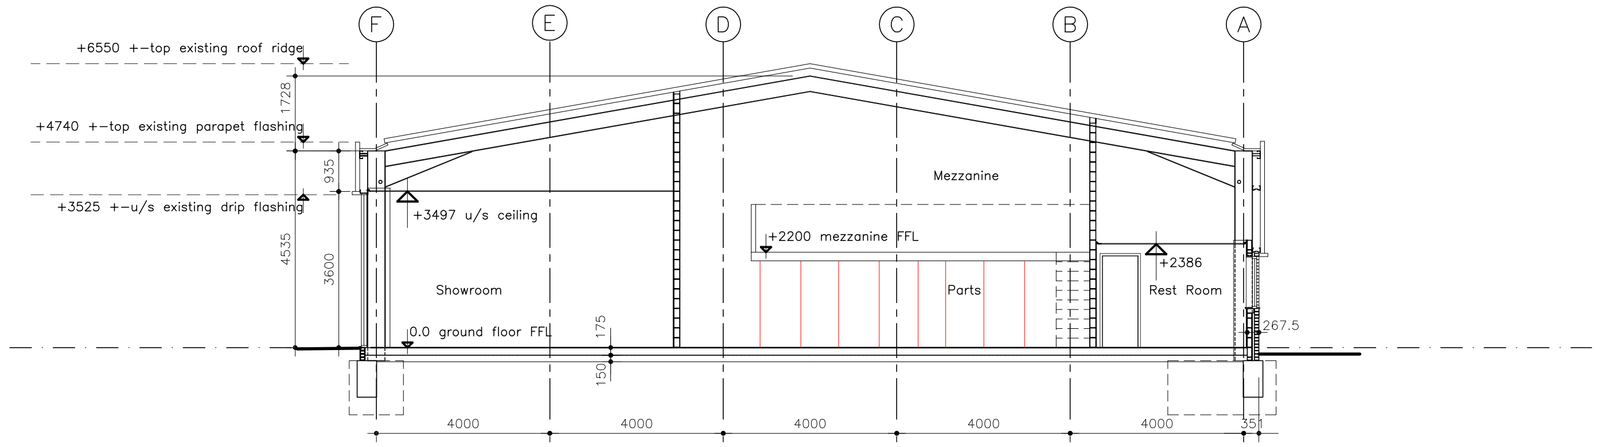



EXISTING GA SECTION A-A
scale 1:100

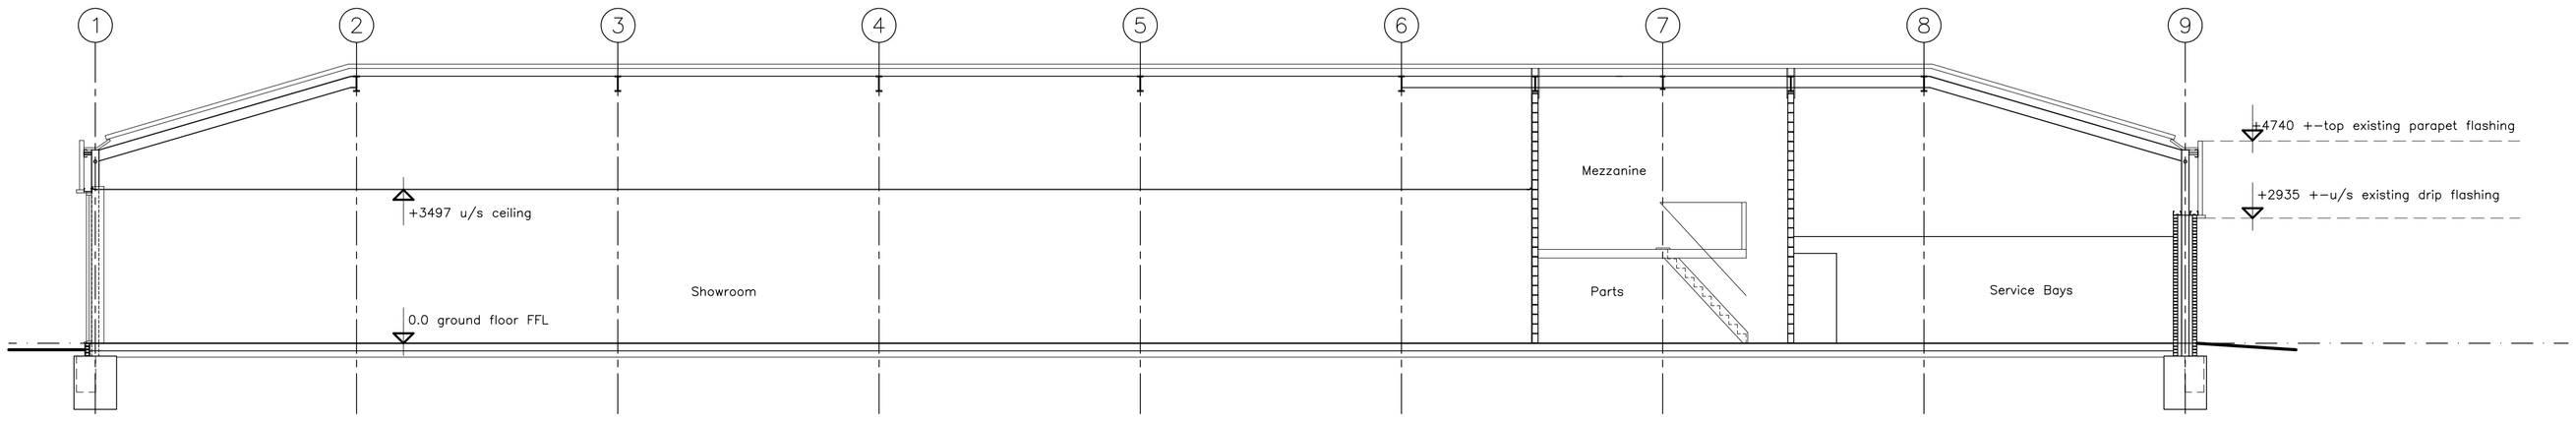


EXISTING GA SECTION B-B

Do not scale. All setting out dimensions to be site confirmed prior to works commencing and any discrepancies confirmed to architect. This drawing is to be read in conjunction with all other architectural and structural engineers drawings.

preliminary issue

**Dixon Dawson Chartered Architects**
Moor Oaks Lodge
6 Moor Oaks Road
Broomhill
Sheffield
S10 1BX

**T** 0114 2683888
**F** 0114 2683007
**E** gdd@dixondawson.co.uk

PROPOSED SITE EXPANSION
MOTOR DEALERSHIP, BARNSLEY
for BURROWS MOTOR COMPANY LIMITED

EXISTING GA SECTIONS 1:100@A1

| Date: | Drawn: | Checked: | |
|---|---|---|---|
| 17/11/15 | RR | | **8394s/11** |