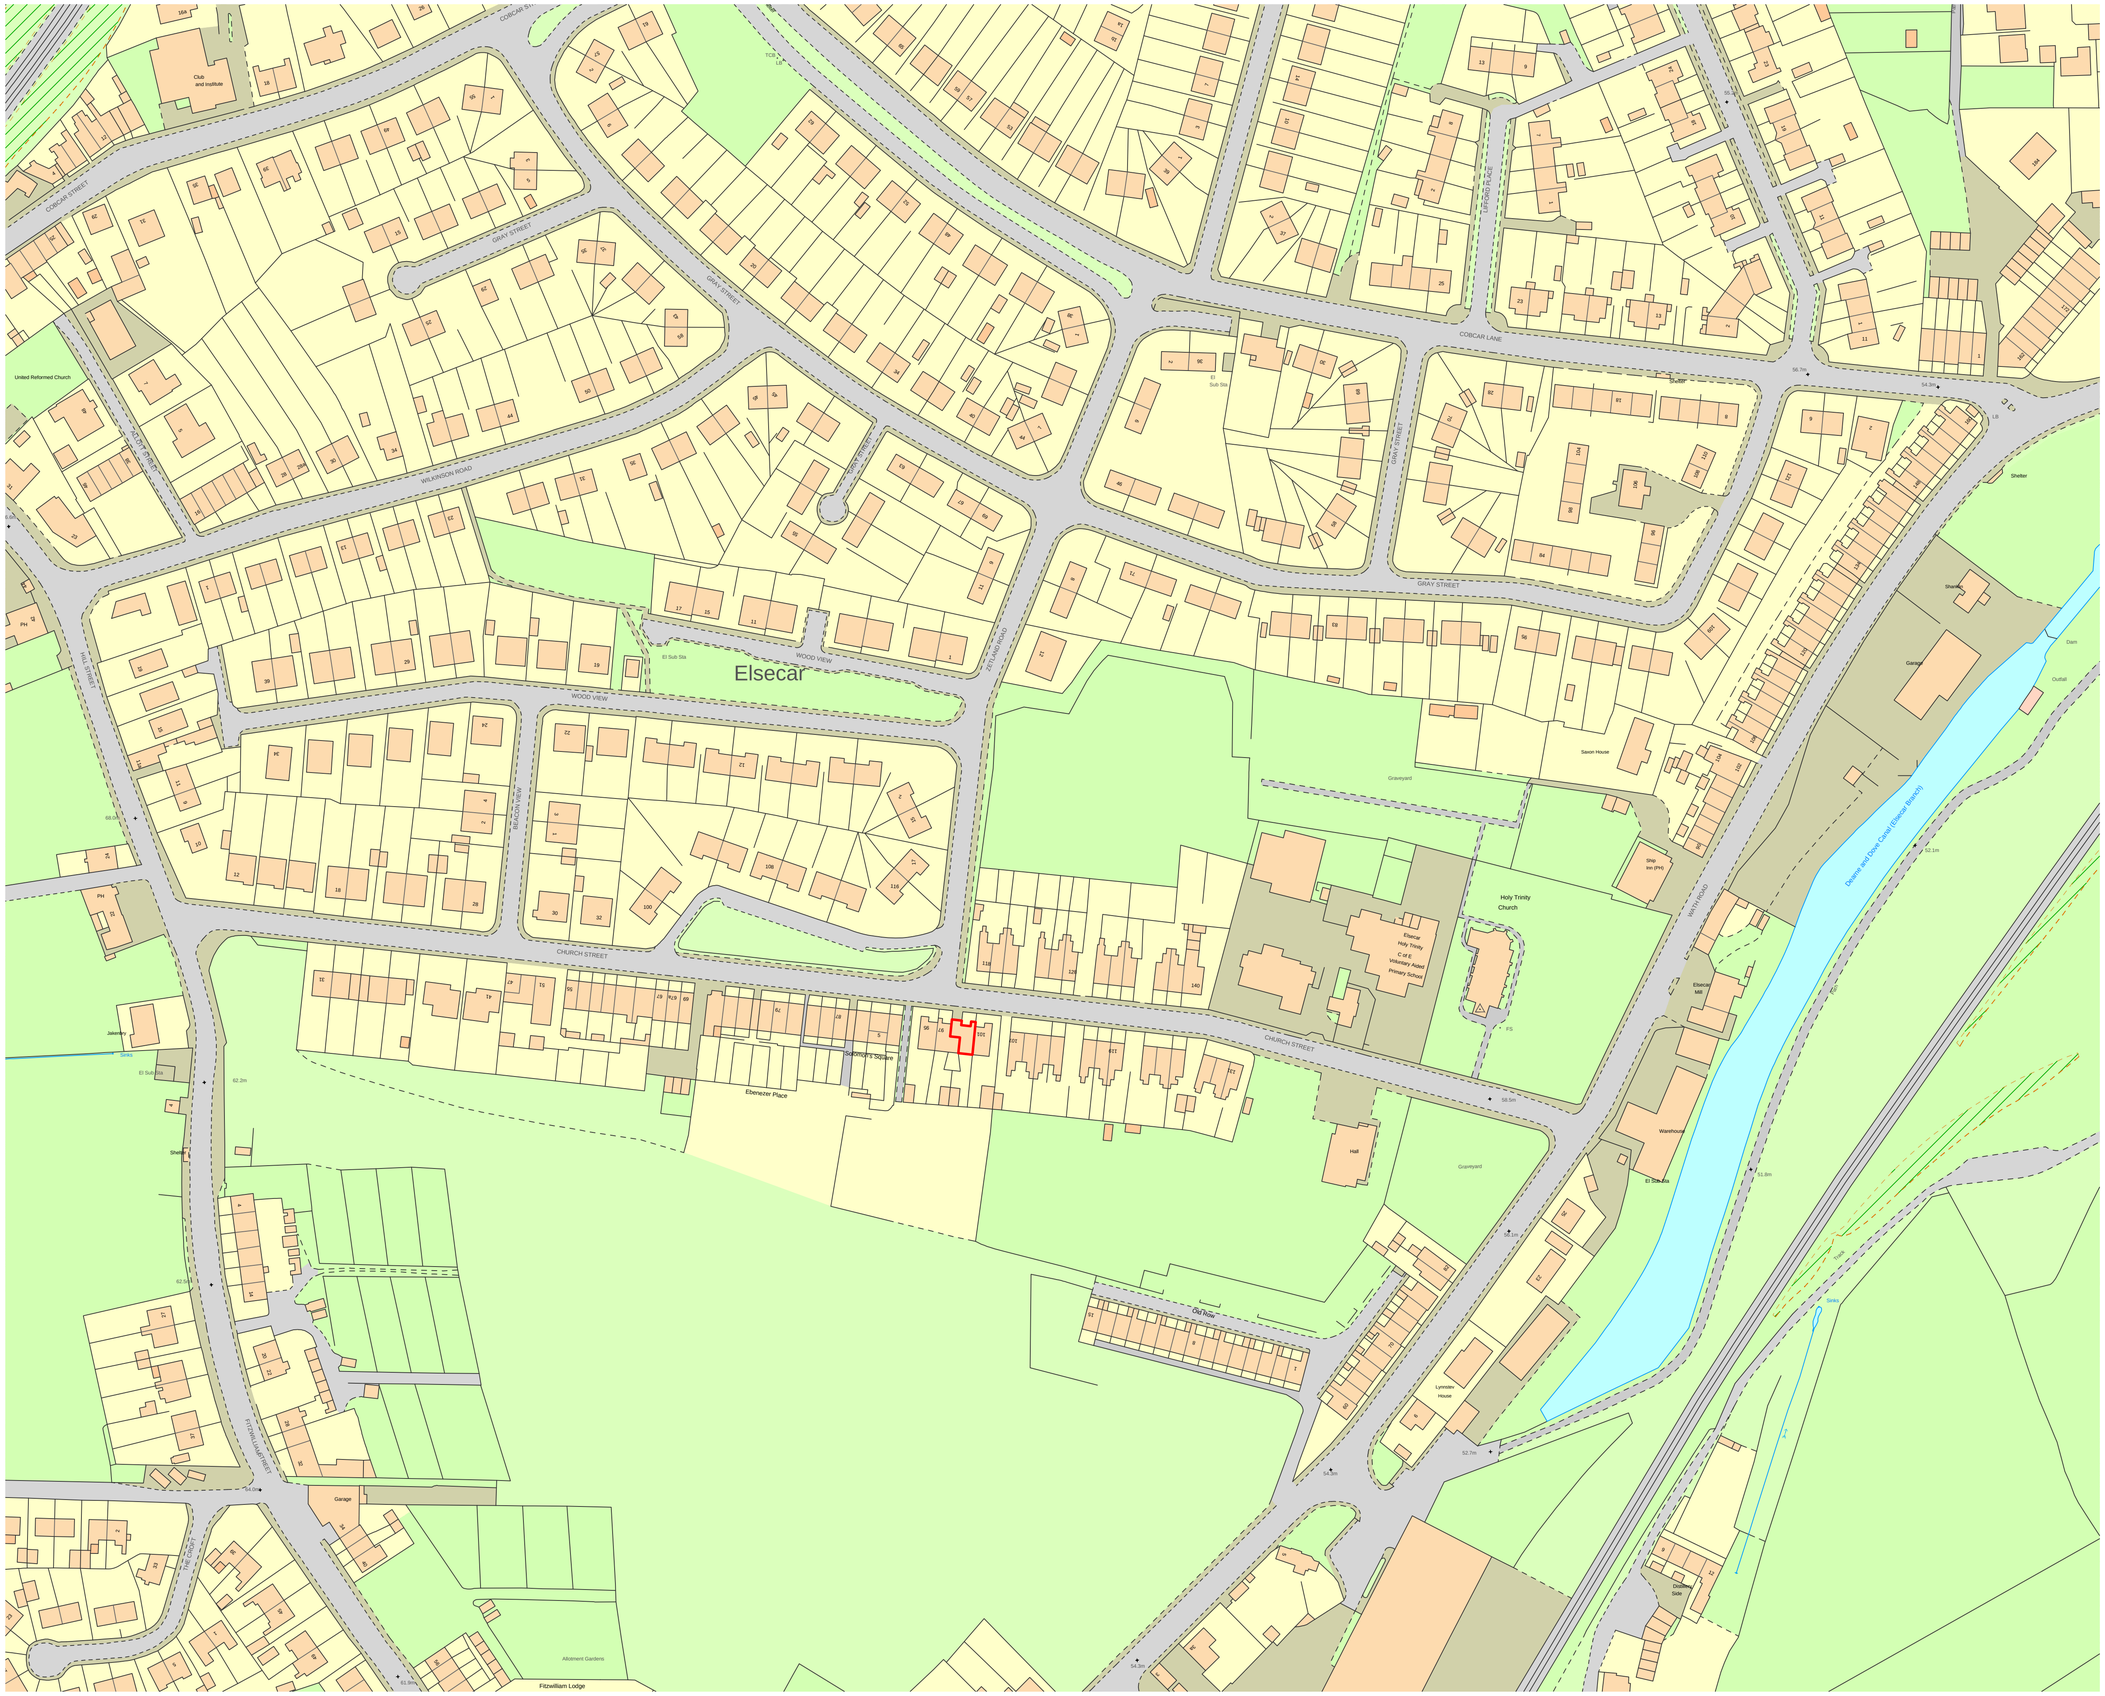


Comments

All dimensions to be checked with a site measure.

Rev	Date	Comments

Client
Victoria Hall

Project
99 Church Street
Elsecar
S74 8HT

Drawing Title
Location Plan

Date	Scale	Drawn
25.01.2017	**1:1000@A1**	

Drawing Number **002_100** Rev

0 10m 20m 30m 40m 50m

N