



© Copyright Pegasus Planning Group Ltd. © Crown copyright. All rights reserved. Ordnance Survey Copyright Licence number 10002093. Pegasus Urban Design is part of Pegasus Planning Group Ltd. Any queries to be reported to Pegasus for clarification. Drawings prepared for Construction Purposes but should not be scaled. Work from dimensions shown on the plans.

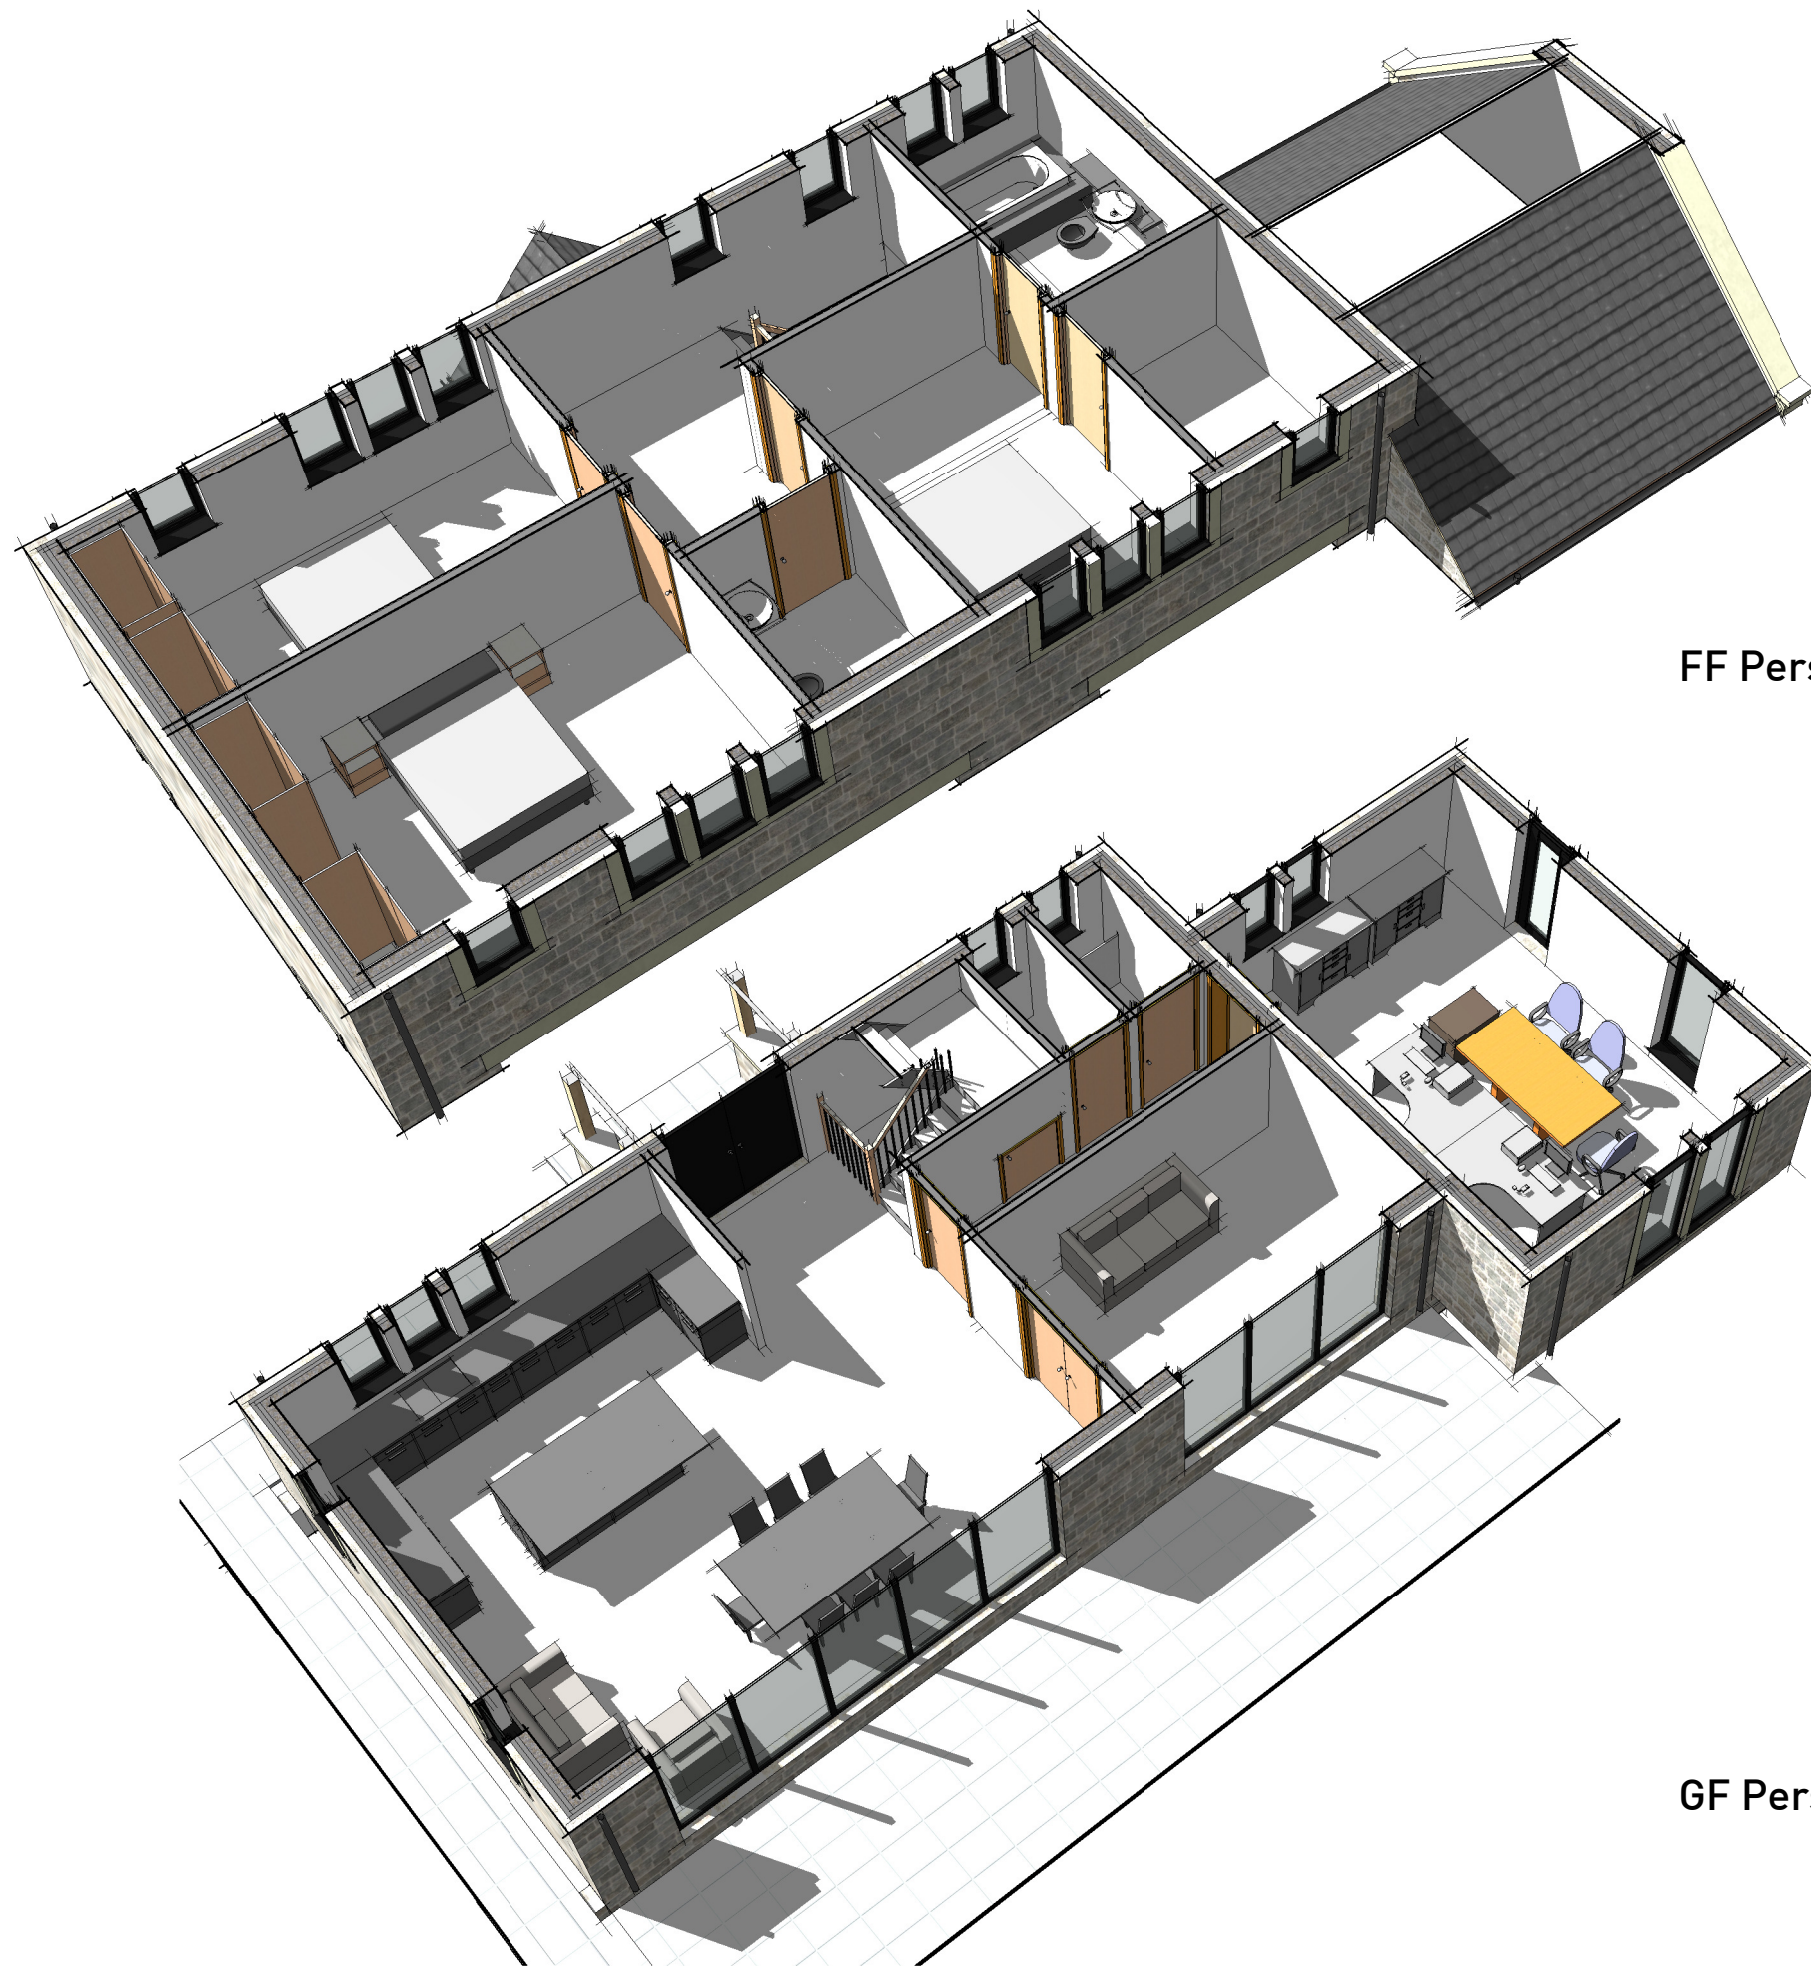


FF Perspective


GF Perspective

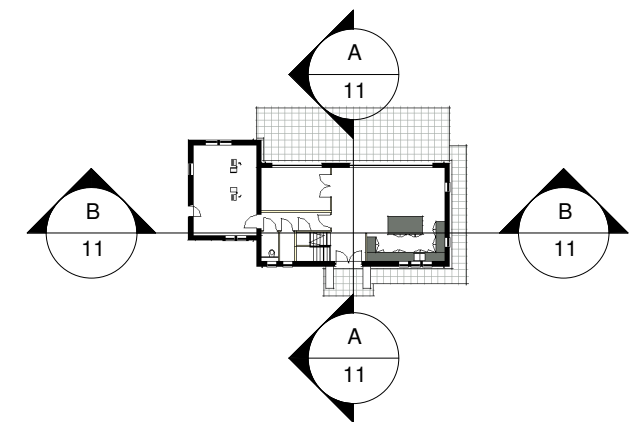

SECTION LOCATIONS
1 : 500

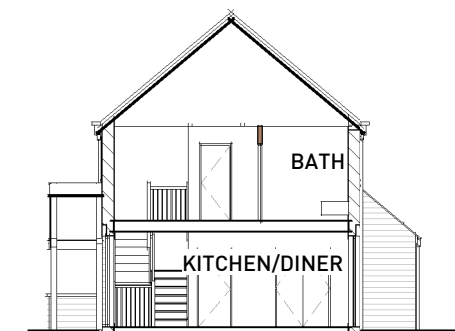

SECTION A
1 : 200

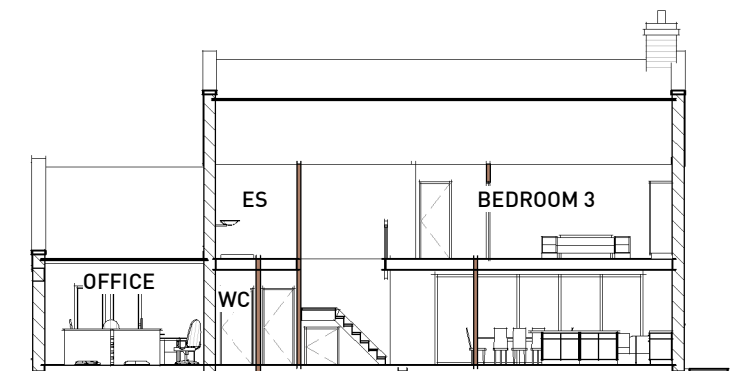

SECTION B
1 : 200

B	Office reduced in size	17Jun20
A	Minor changes	16Apr20
Rev.	Description	Date

Perspectives and Sections Broadstone Farm

