Drawing No.	Rev No.
MJT001 -001	

SCALE BARS

1:100 1 2 3 4 5

1:200 2 4 6 8 10

1:500 5 10 15 20 25

1:1250 25 50

N W E S

INDICATIVE ONLY

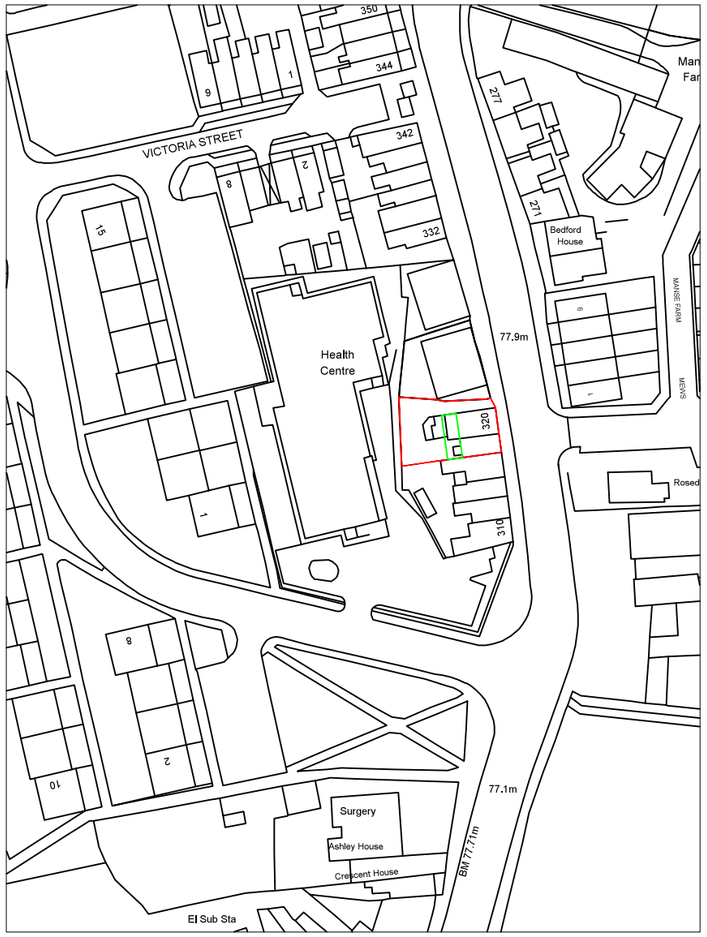

LOACATION PLAN
SCALE 1:1250 AT A3

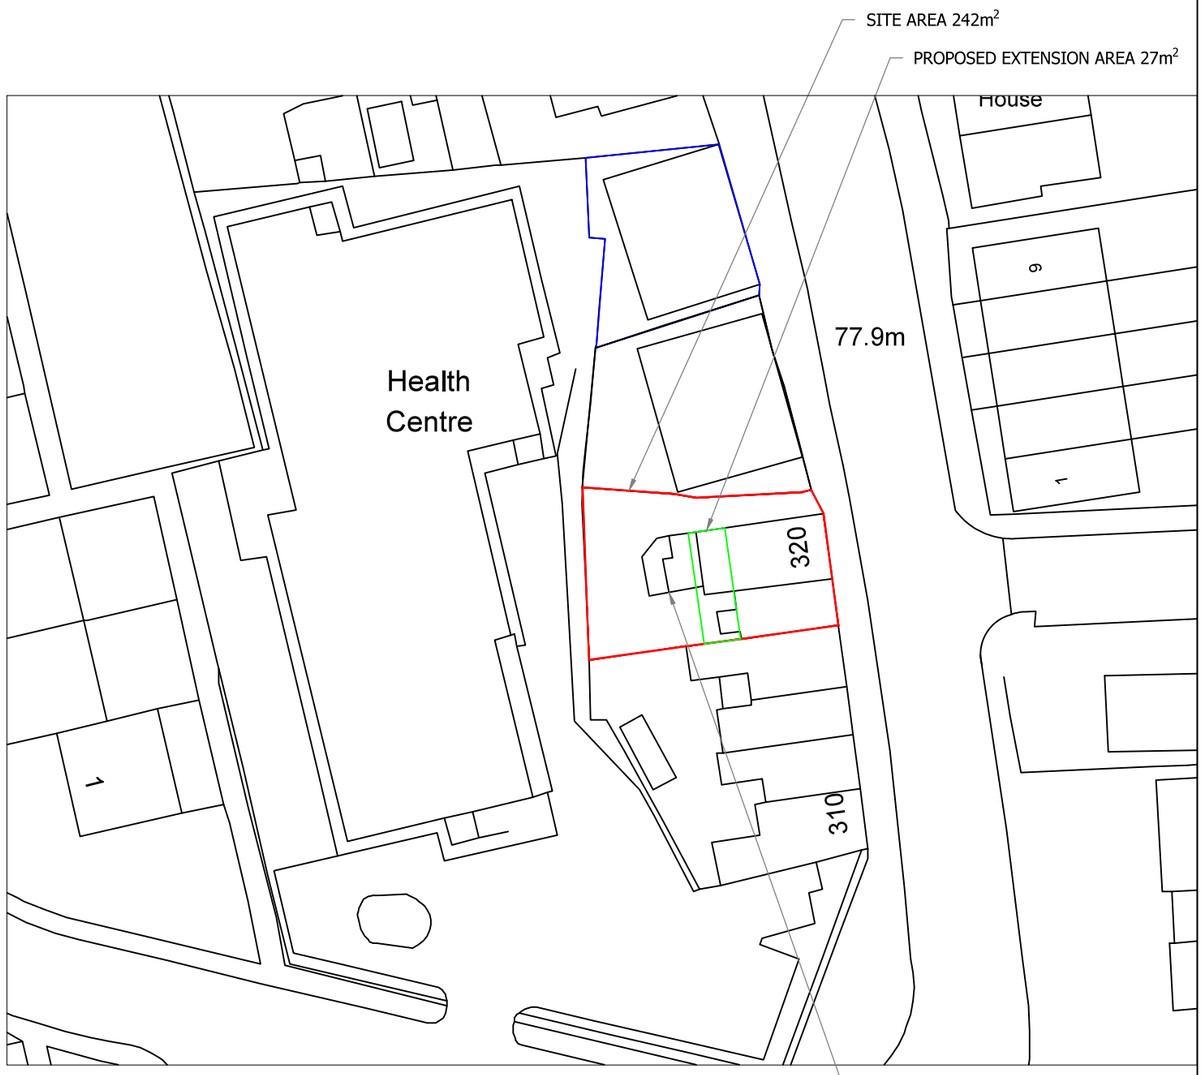

SITE PLAN
SCALE 1:500 AT A3

DO NOT SCALE: Contractor to check all dimensions and report any omissions or errors

NOTES

Rev	Description	By	Chk	App	Date

JRB DESIGNS Ltd
1 Saville Road
Cudworth
Barnsley
S72 8LT
Tel: 01226 383542
Fax: 01226 380078
Mob: 07970 541192
Email: john@jrbdesigns.co.uk

This drawing is copyright. © jrbdesigns Ltd.

Client
MR. J TSE

Drawing Title
SITE PLANS

Address
318 - 320 BARNSLEY ROAD
CUDWORTH
BARNSLEY
S72 8TD

Project Title:
CHNAGE OF USE TO
4 APARTMENTS

Purpose of Issue:
PLANNING

Drawing Status
FIRST ISSUE

Scale at A3	Drawn By	Date	
AS SHOWN	JRB	11/10/2024	
Checked By	Date	Approved By	Date
	11/10/2024		11/10/2024
Project No.	Drawing No.		Revision
MJT001	001		-

APPROVAL ☒ INFORMATION ☐ TENDER ☐ CONTRACT ☐ CONSTRUCTION ☐