




PROPOSED ATTACHED GARAGE AT REAR OF
42 MOORBANK CLOSE WOMBWELL BARNSELEY FOR
MR. C. ROBINSON - TEL. 07515531800

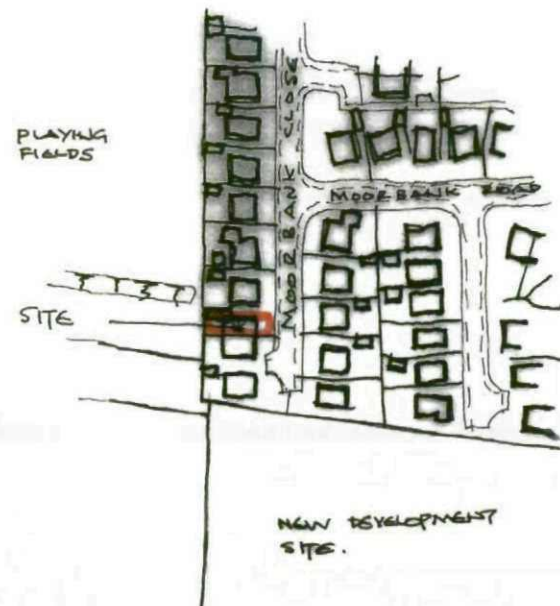


LOCATION PLAN 1/2500 approx.

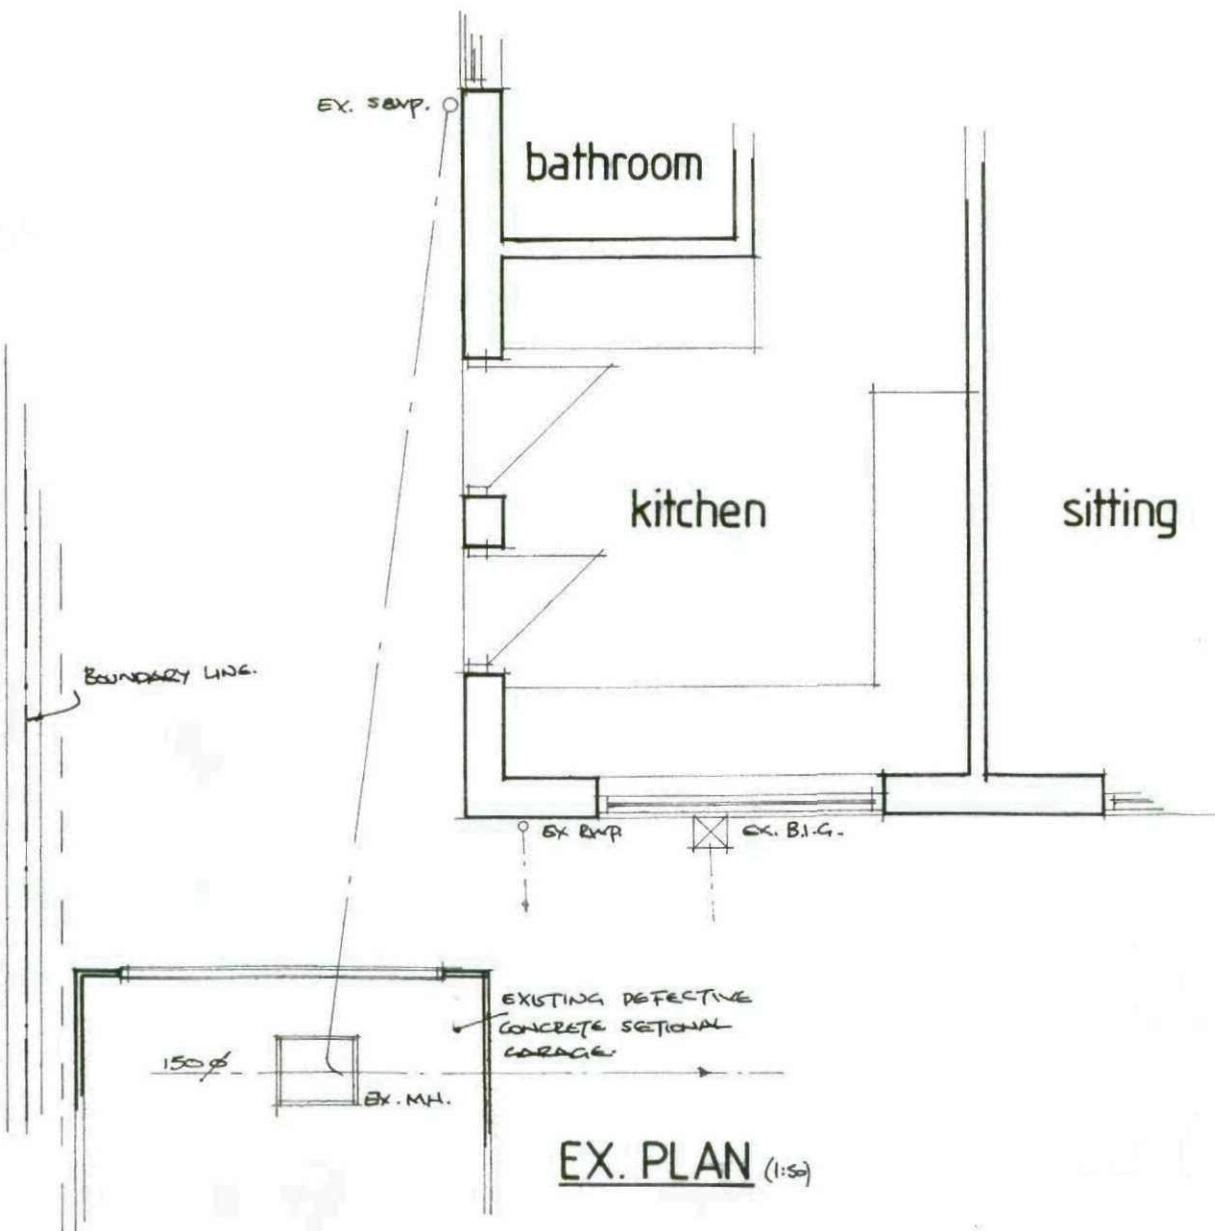


EX. PLAN (1:50)

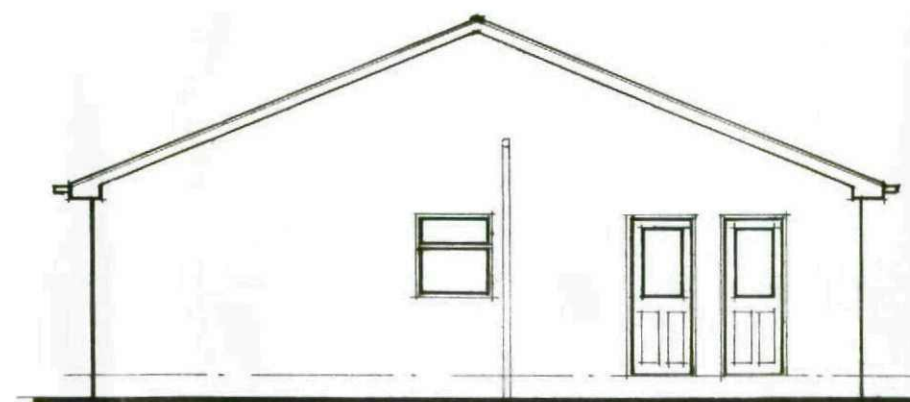


EX. SIDE ELEVATION (1:100)

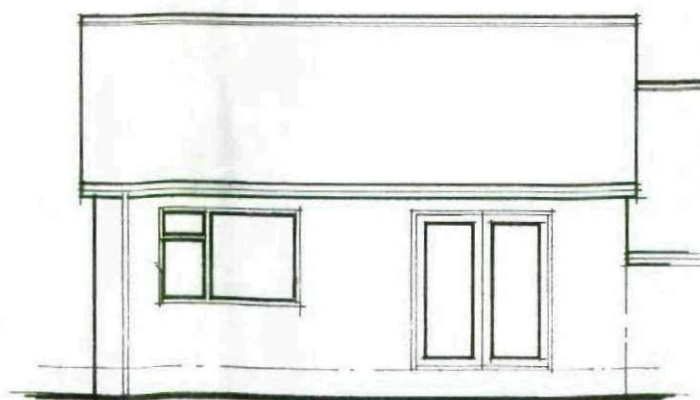



EX. REAR ELEVATION (1:100)

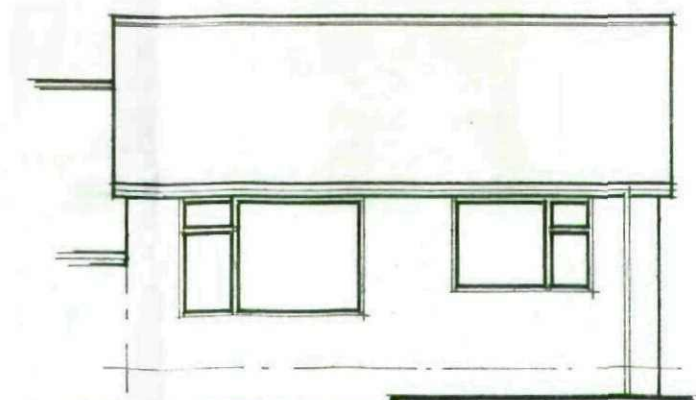


EX. FRONT ELEVATION (1:100)

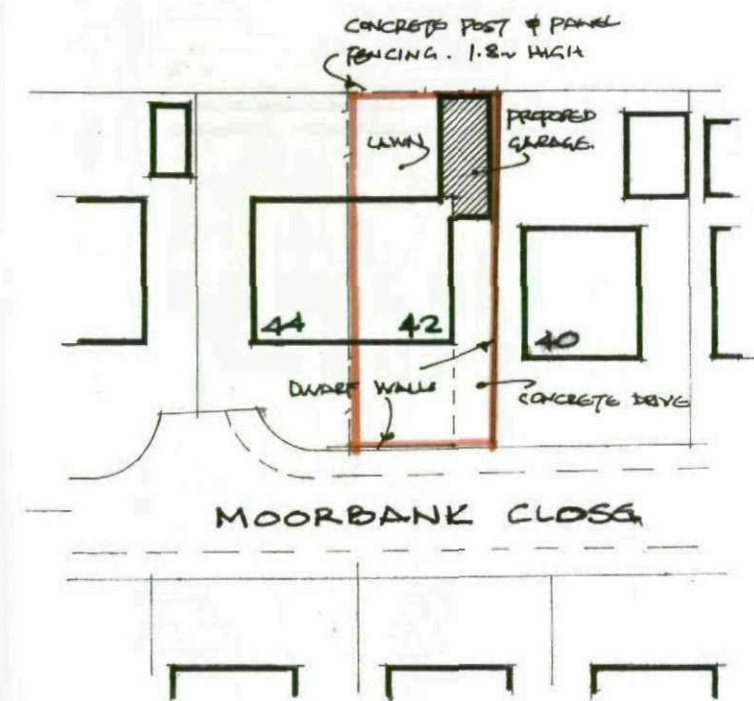


BLOCK PLAN 1/500

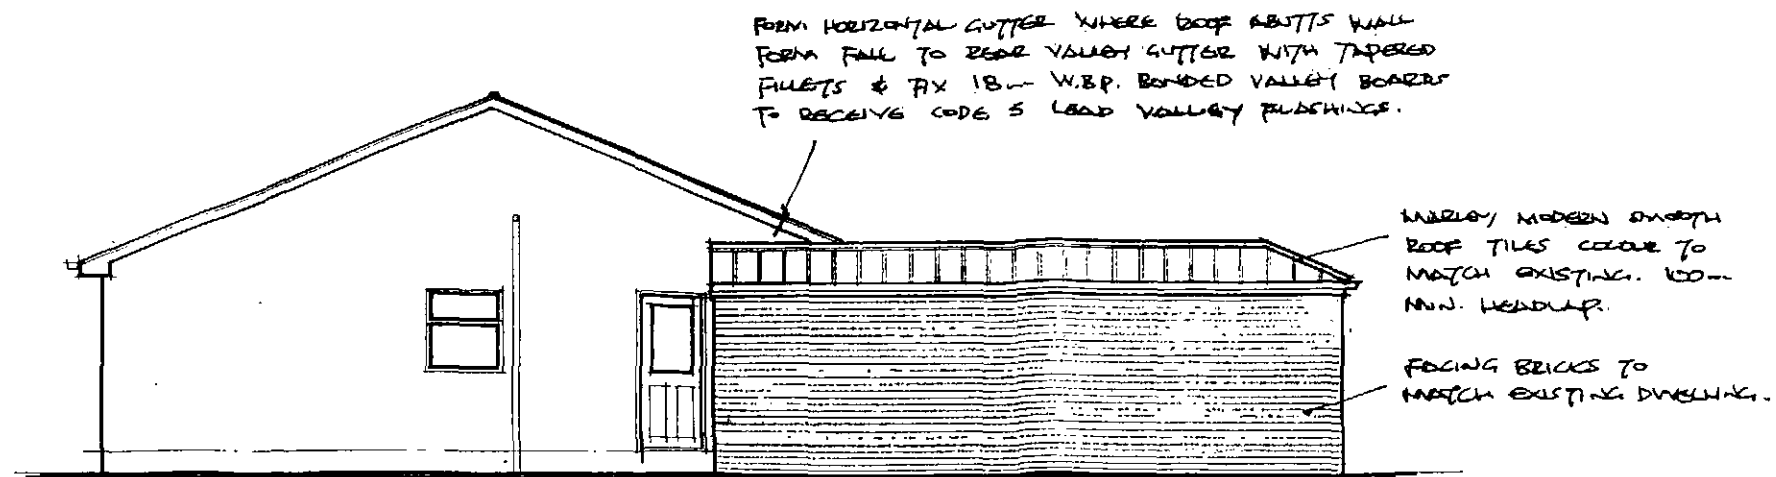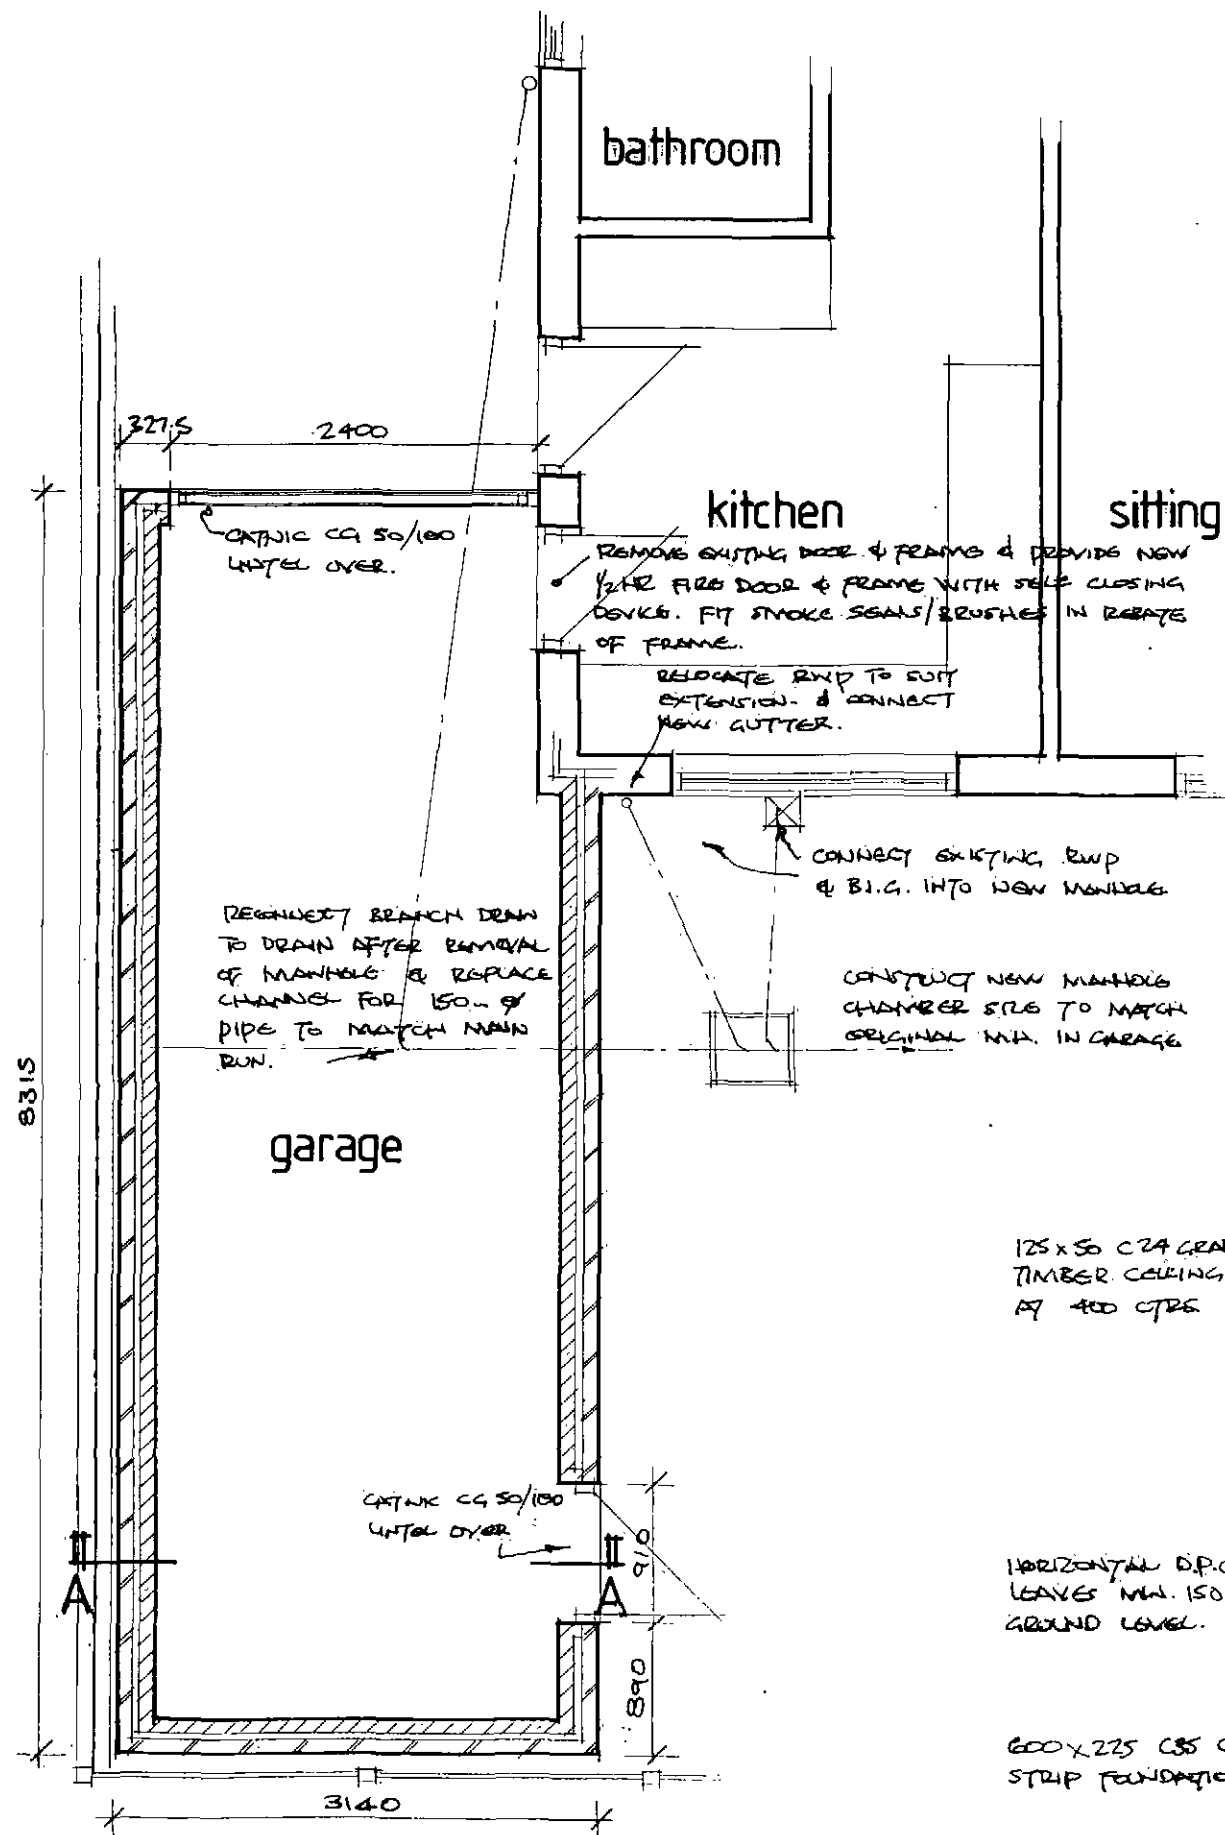



PROP. SIDE ELEVATION (1:100)

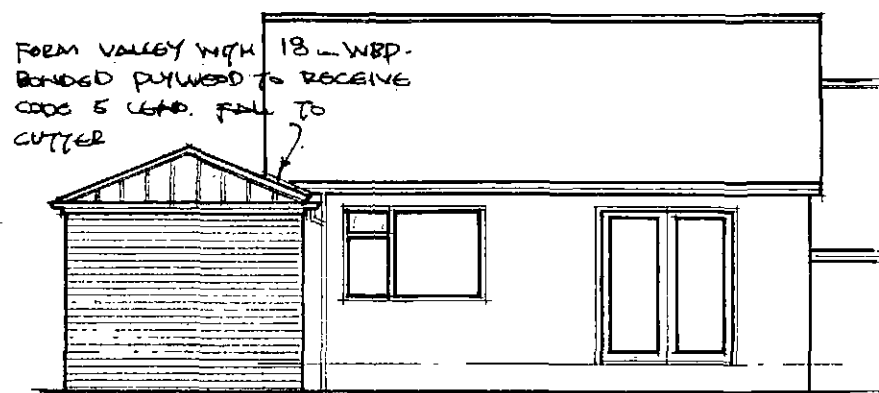

PROP. REAR ELEVATION (1:100)

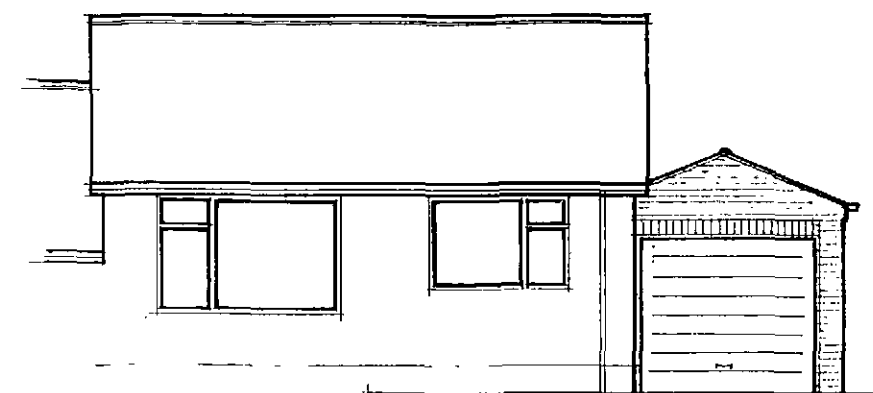

PROP. FRONT ELEVATION (1:100)

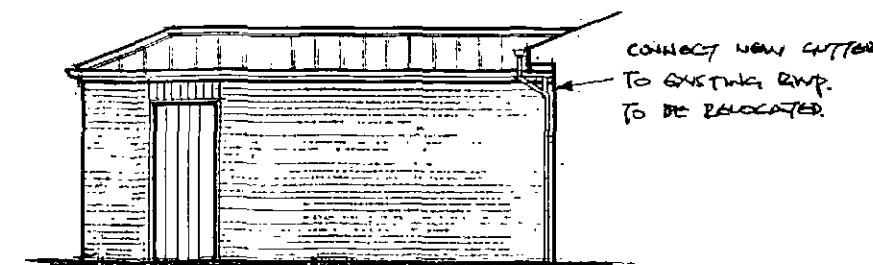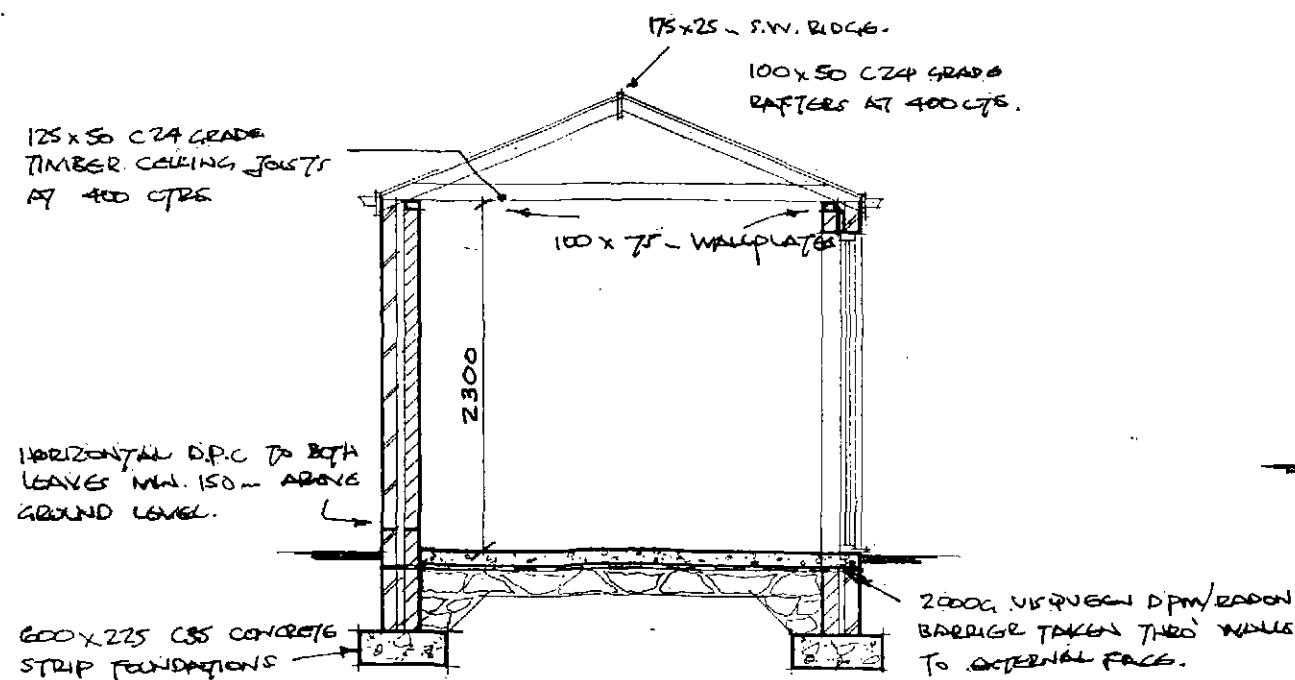

SIDE ELEVATION (1:100)

PROP. PLAN (1:50)