


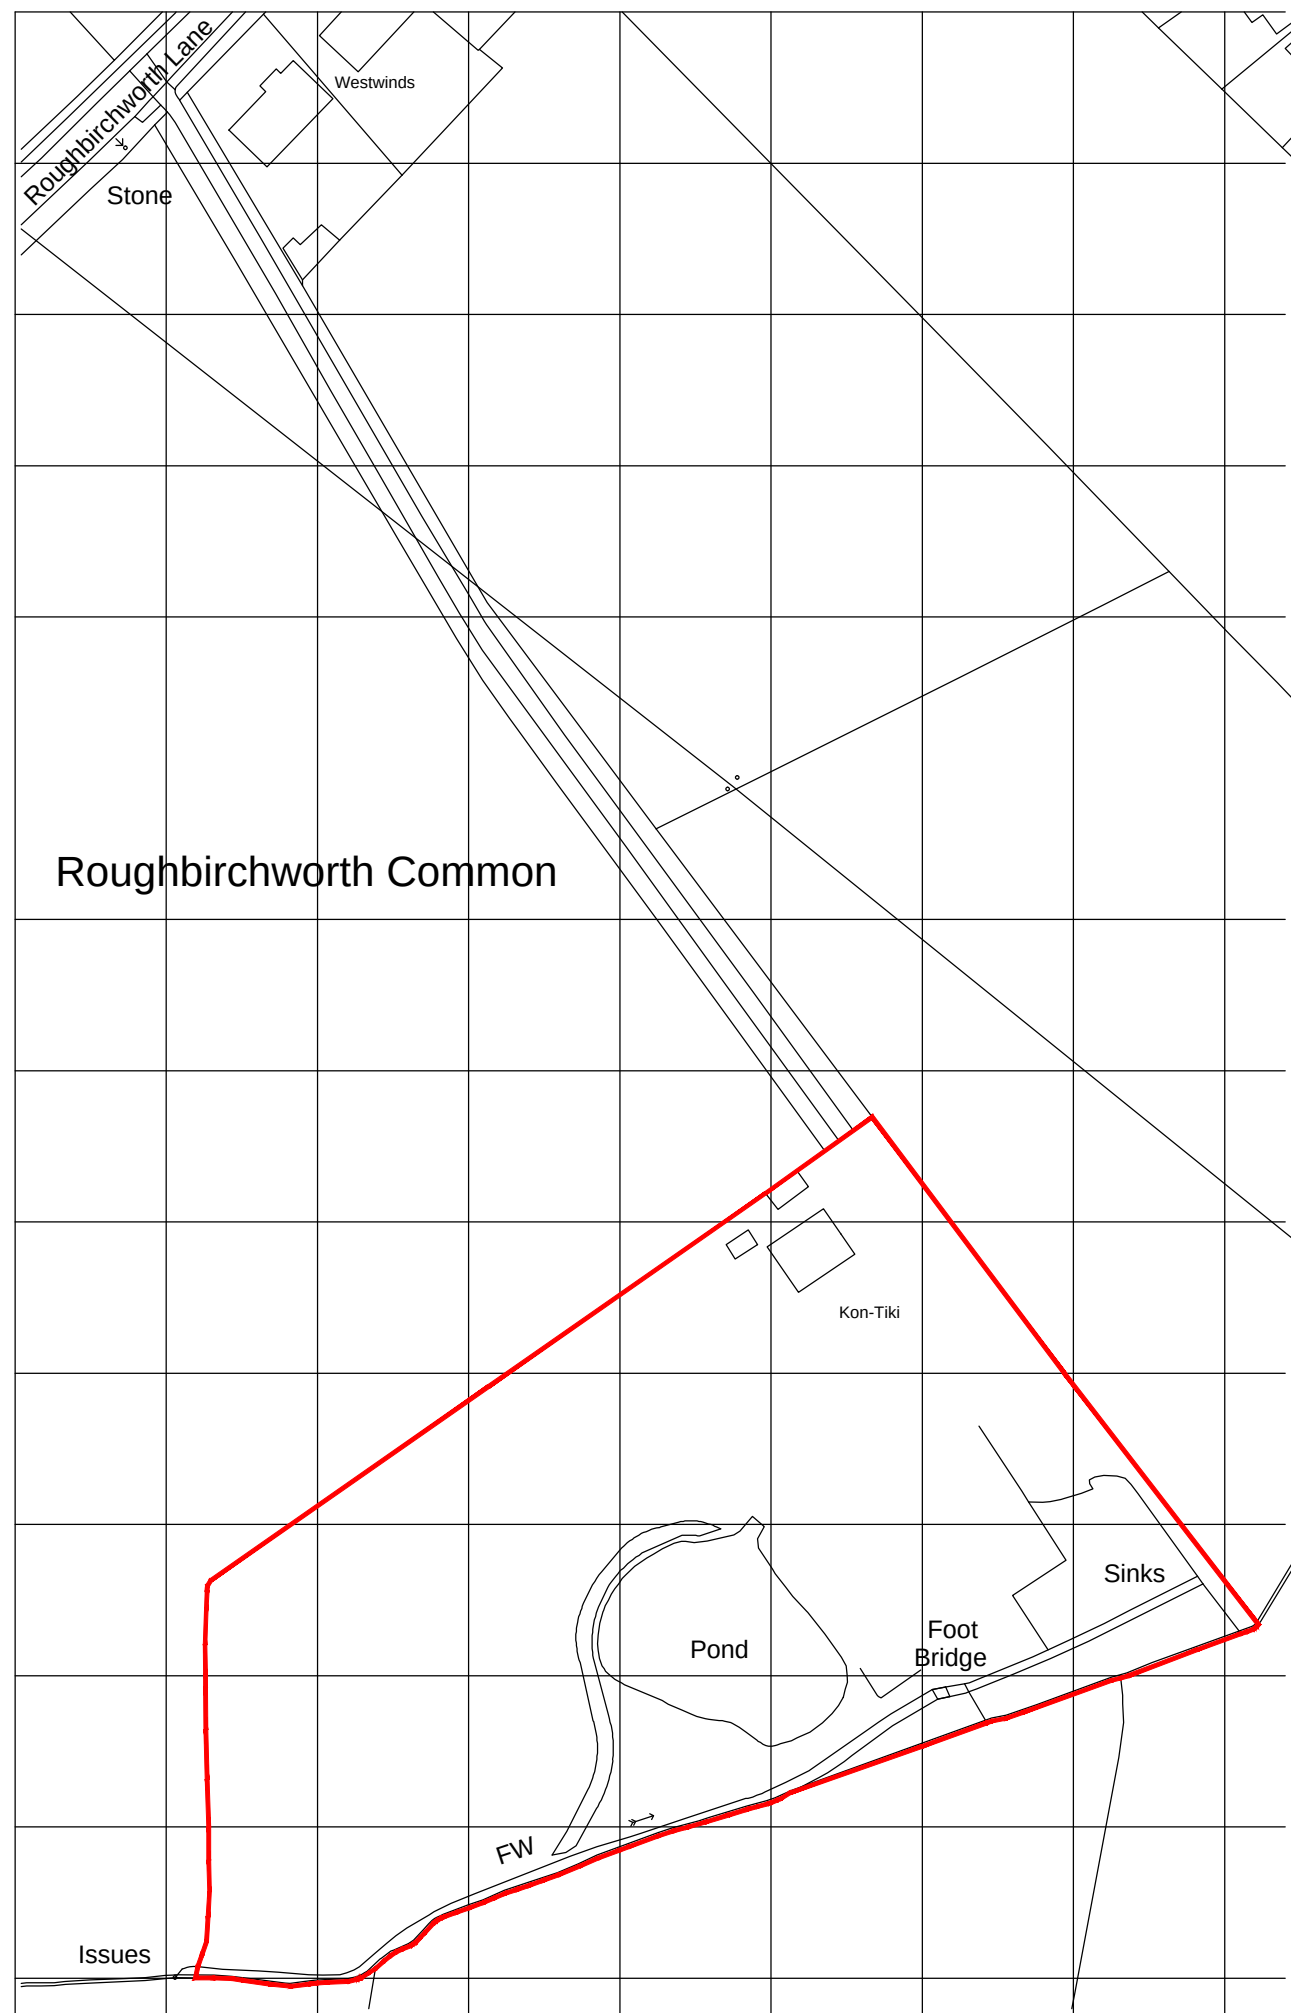

Ordnance Survey (c) Crown Copyright 2017. All rights reserved. Licence number 100022432

LOCATION PLAN 1/1250

ORIGINAL PAPER SIZE A3

Rev	Date	Details	By
Do not scale this drawing. All dimensions to be checked on site.			
Address		Kon Tiki Roughbitchworth Lane Oxspring Sheffield S36 8YP	
Title		Erection of 3 side extensions, alterations to roof including raising roof height, conversion of loft space to additional living accommodation, first floor veranda, detached garage - BLOCK PLAN -	
Client		Mrs V Shale	
Agent		LWW Engineering Precision Ltd 11 Beech Avenue Cudworth Barnsley S72 8TL 07980 865432 anthony.ward@lww-engineering-precision.co.uk 	
drawn	ATW	checked	drawing no.
scales	1/1250	date	161/17/P/LOCATION
		31/07/2017	