



500 Fascia lettering
(Halo illuminated)
Scale 1:20

Scale 1:20

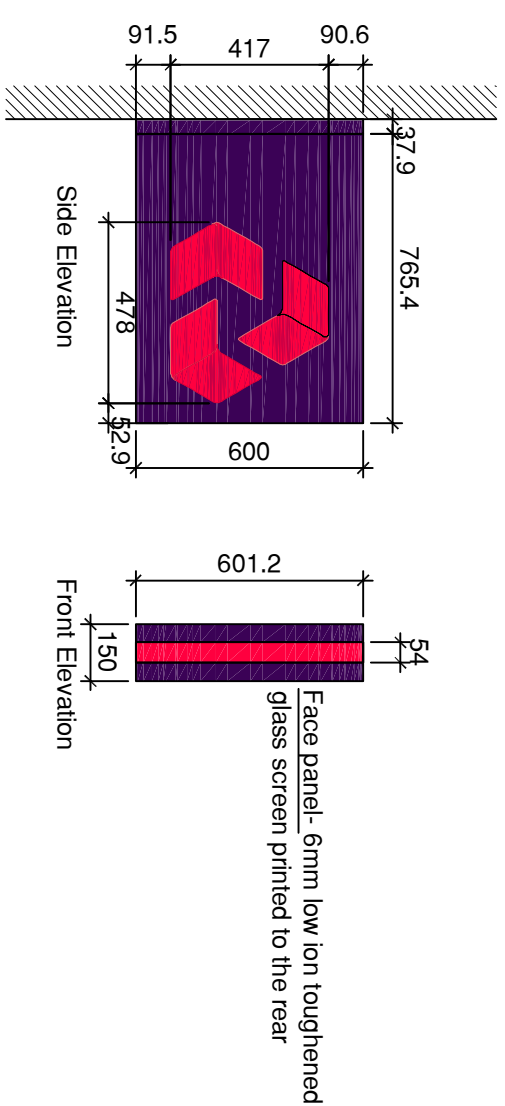


600 Fascia & Projecting Sign Setting Out

Scale 1:20

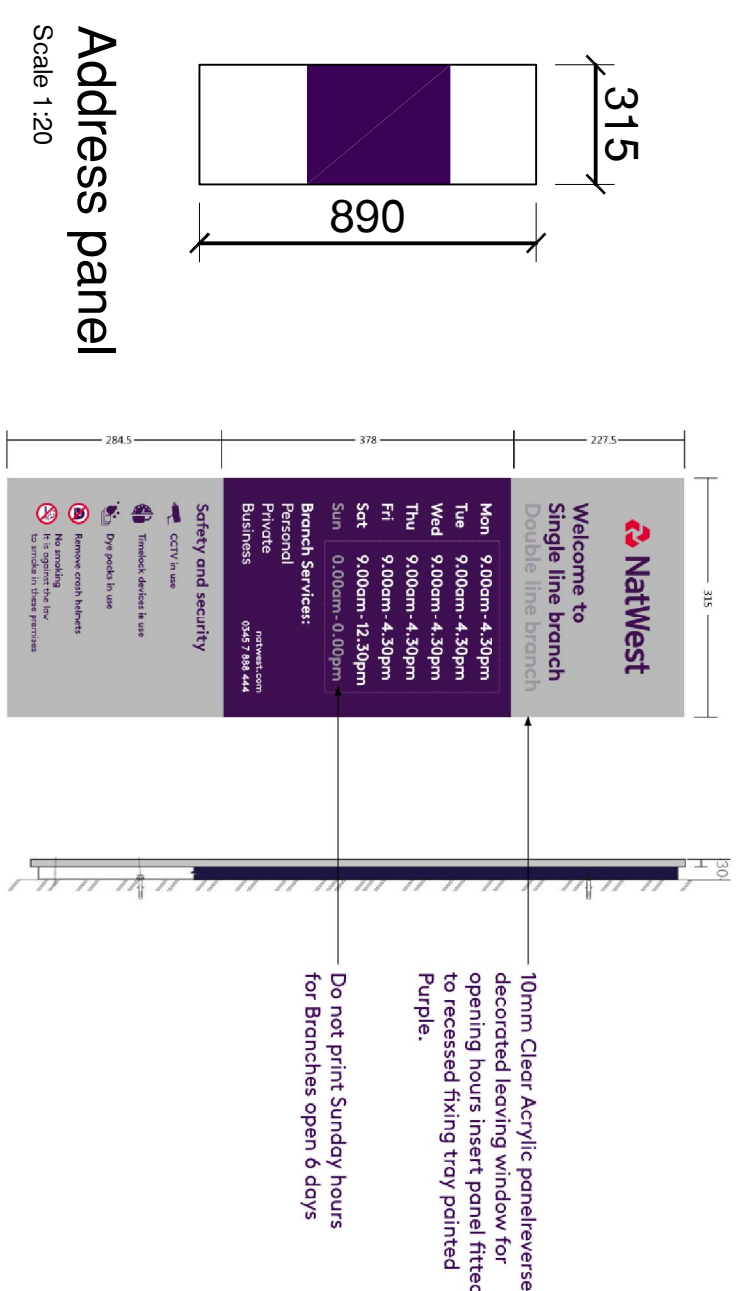

Address panel

Scale 1:100

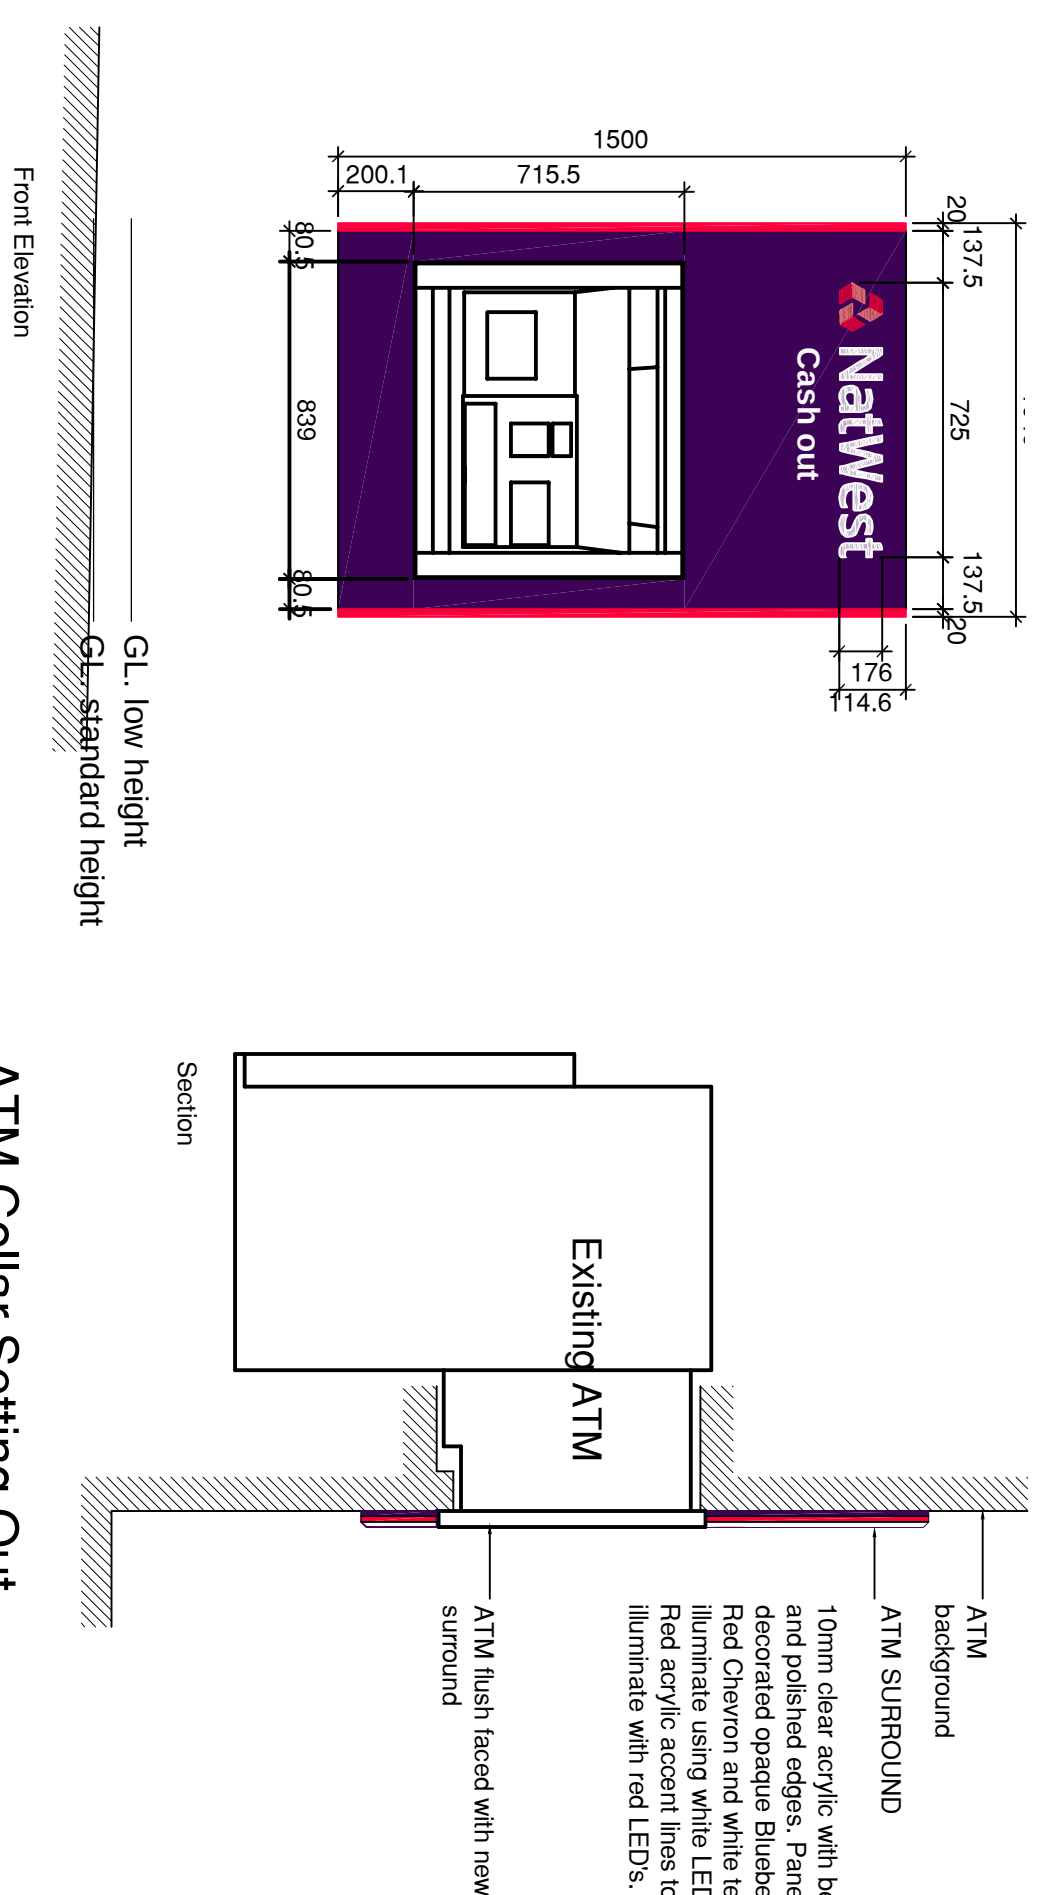


ATM Collar Setting Out

Scale 1:20

☐

Scale 1:20

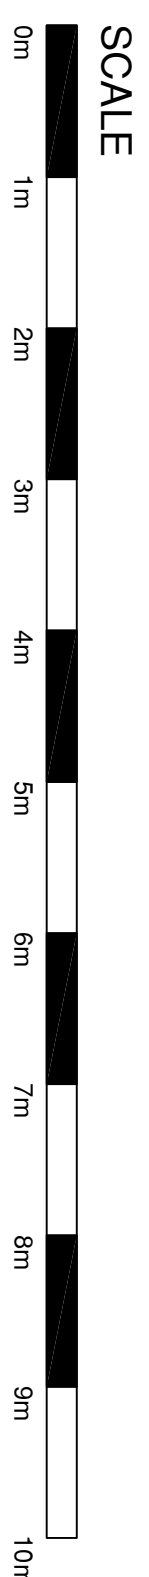[illegible]

 <i>The Royal Bank of Scotland Group</i>		project BARNSELEY 26 MARKET HILL, BARNSELEY SOUTH YORKSHIRE, S70 2QE		title ELEVATION 1 MARKET HILL AS PROPOSED	
scale 1:20 : 1:50		dm EMS		date 08/10/2014	
		dtk date		app date	
consultants drawing number		brand			

Group Property

Notes:

This drawing is the copyright and property of The Royal Bank of Scotland plc.
It must not be copied or published without written consent.

Do not scale from this drawing.