
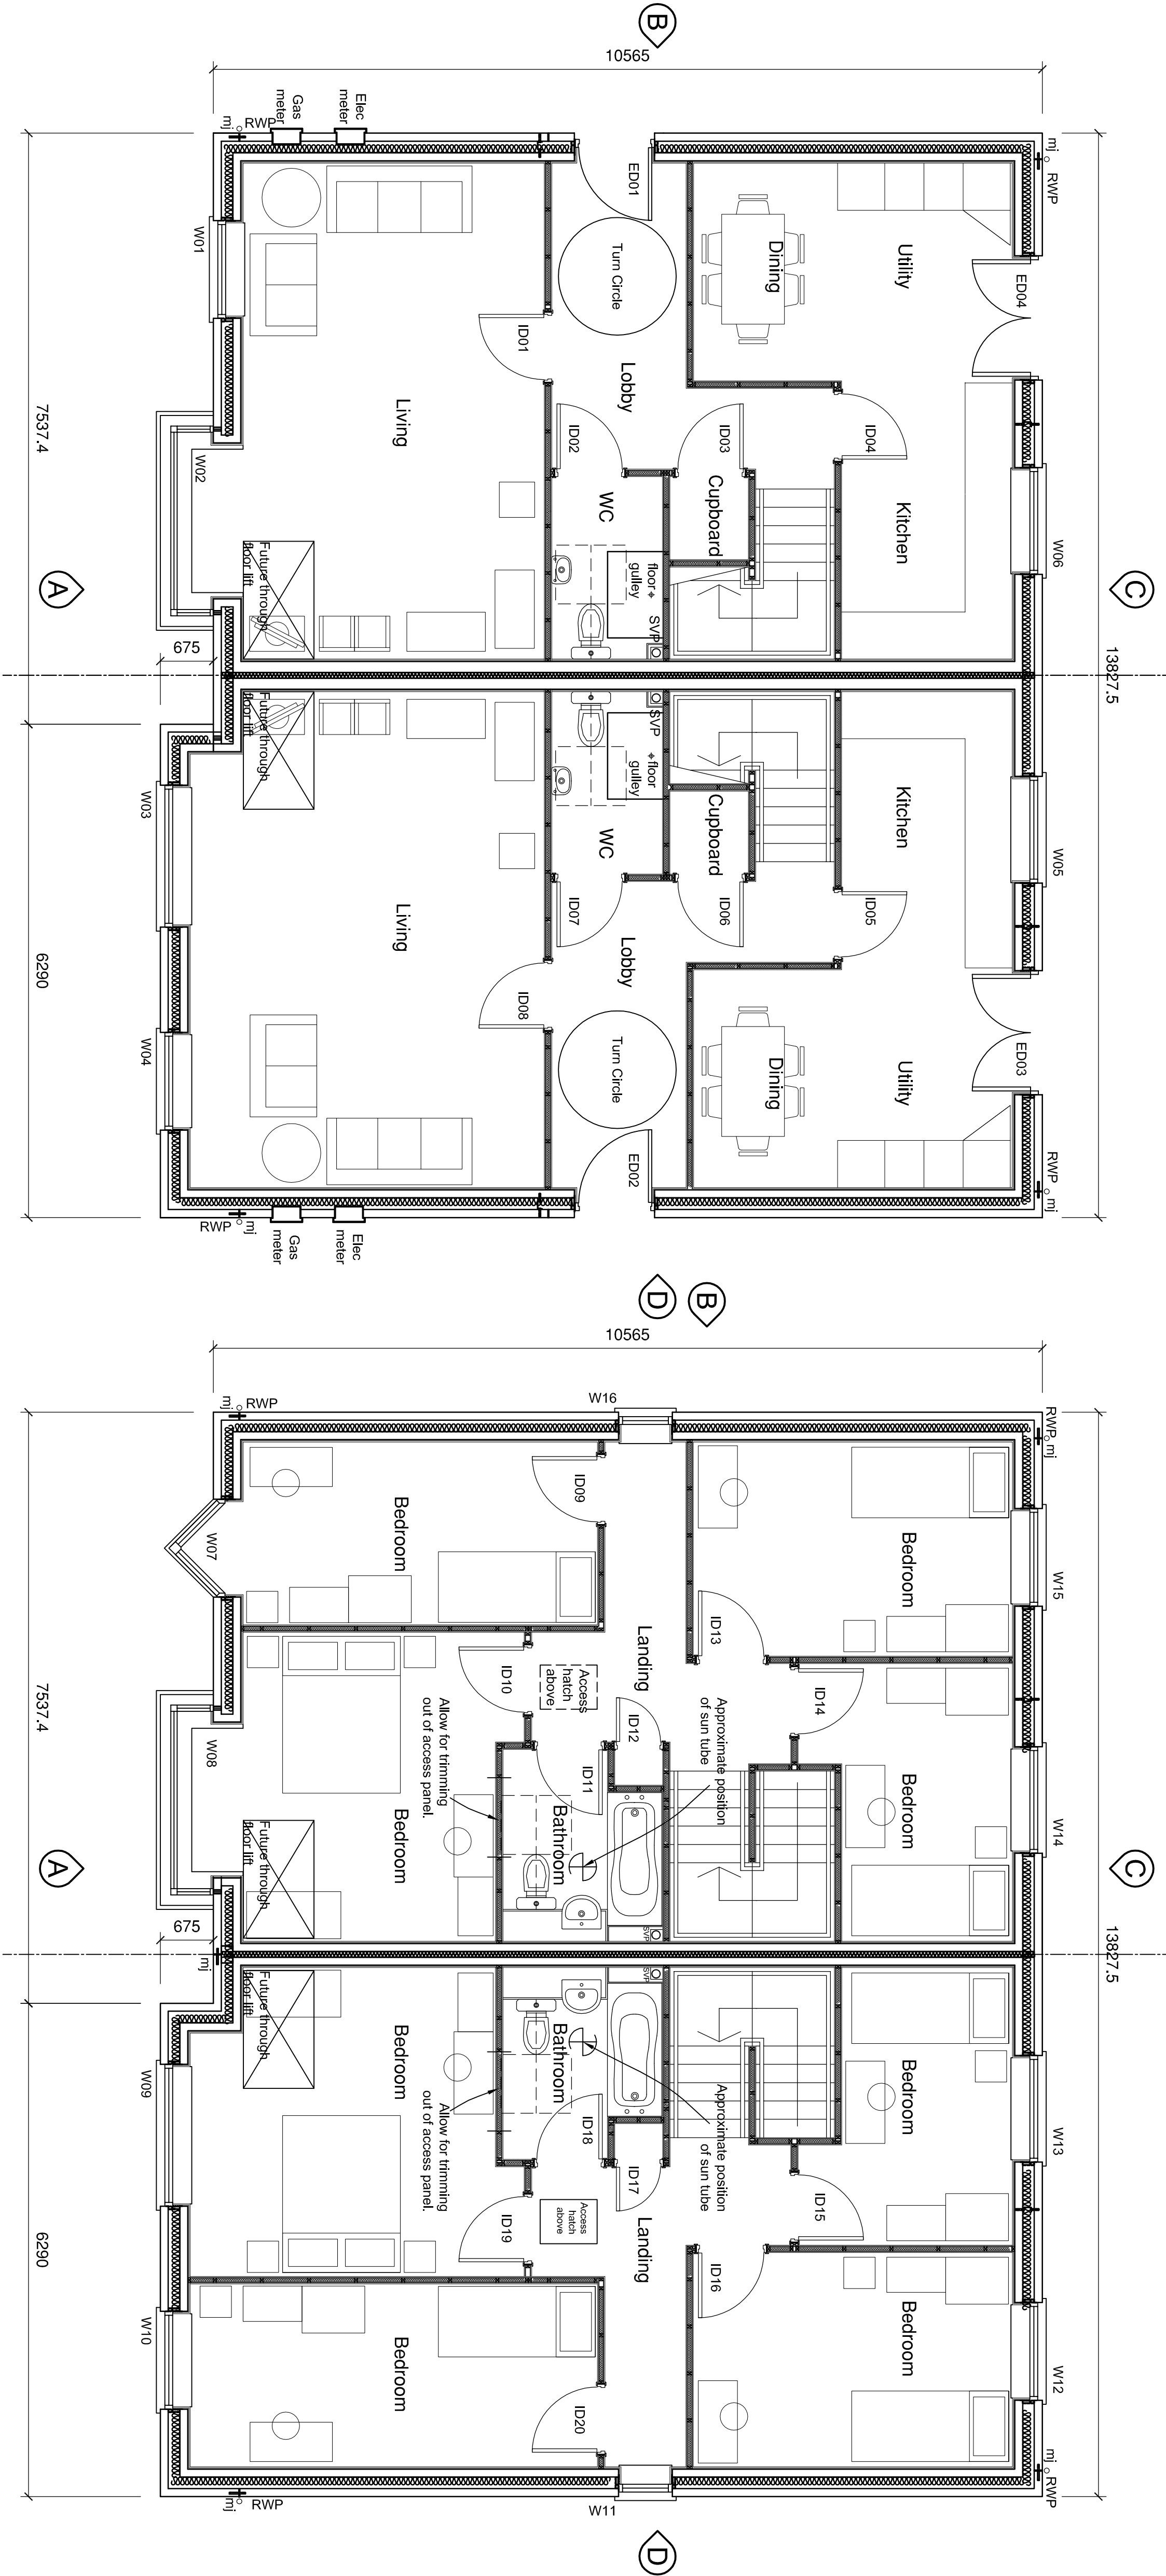
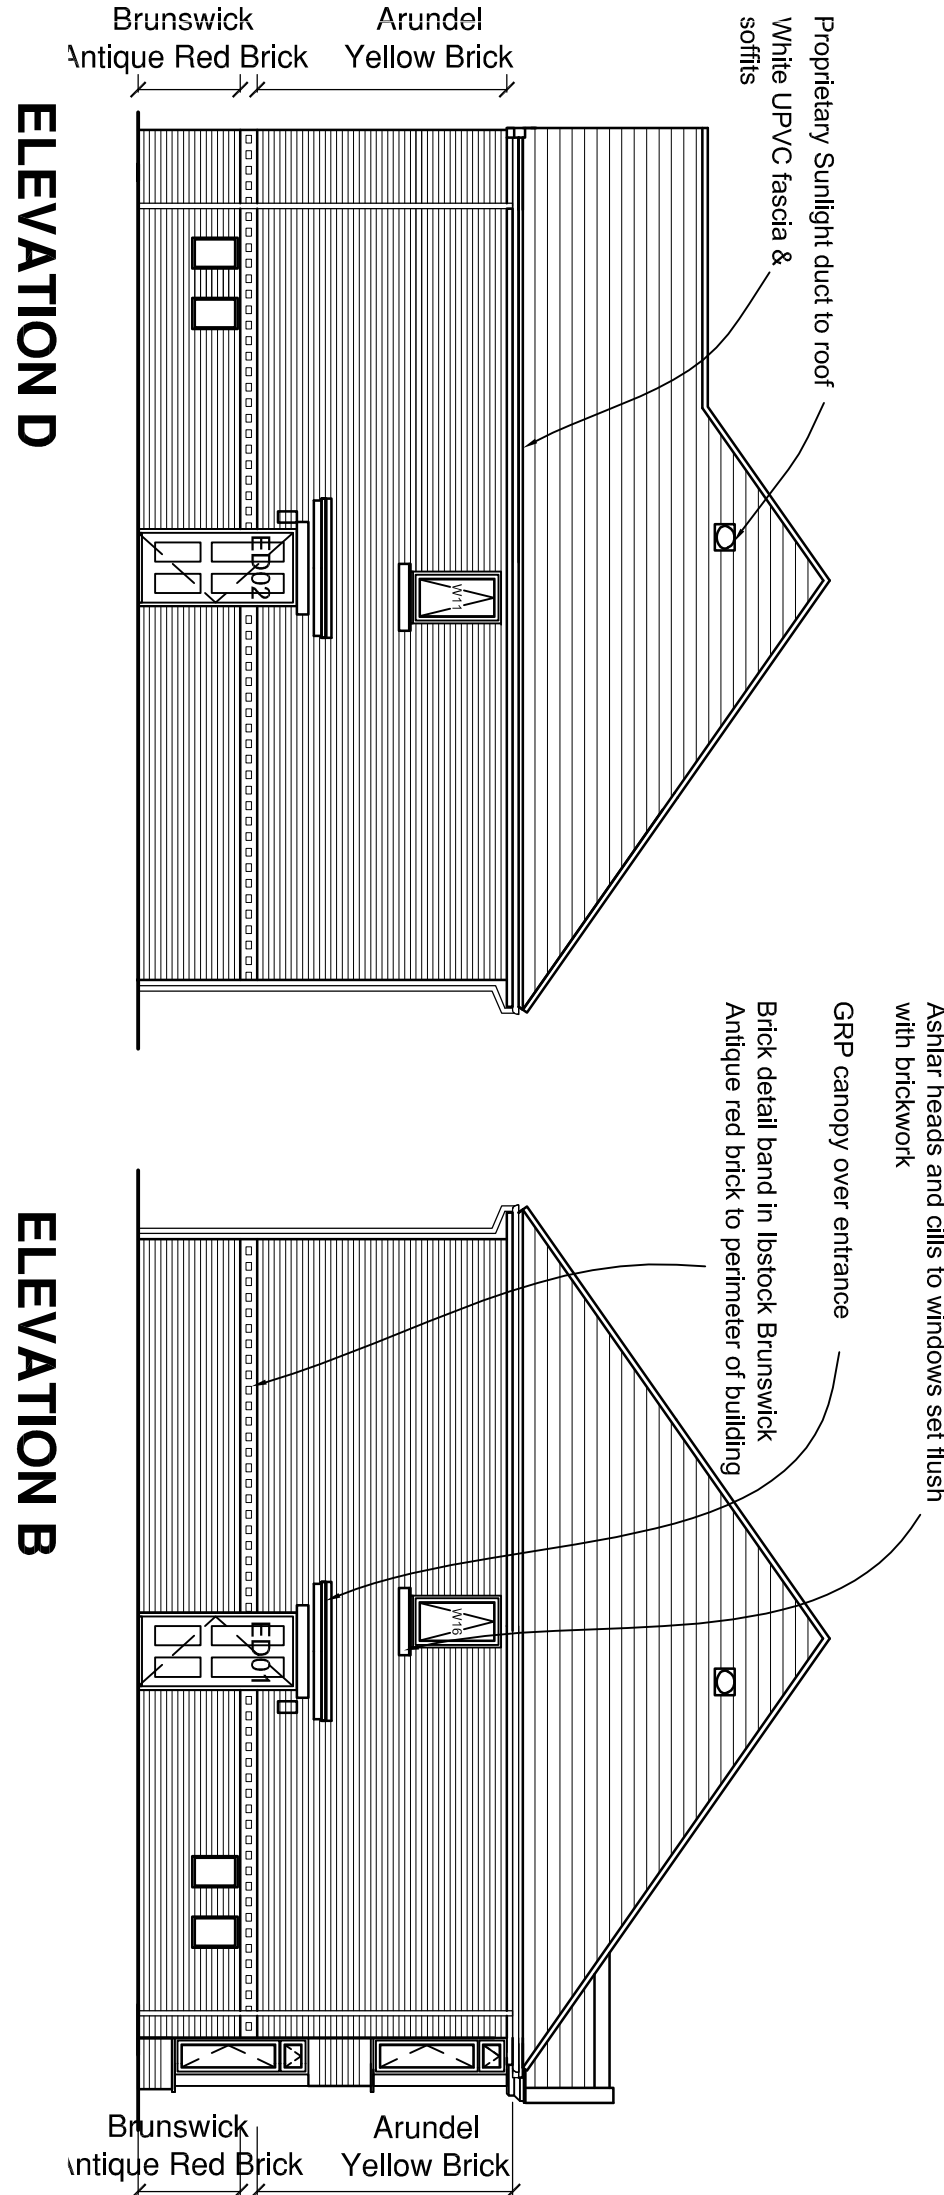


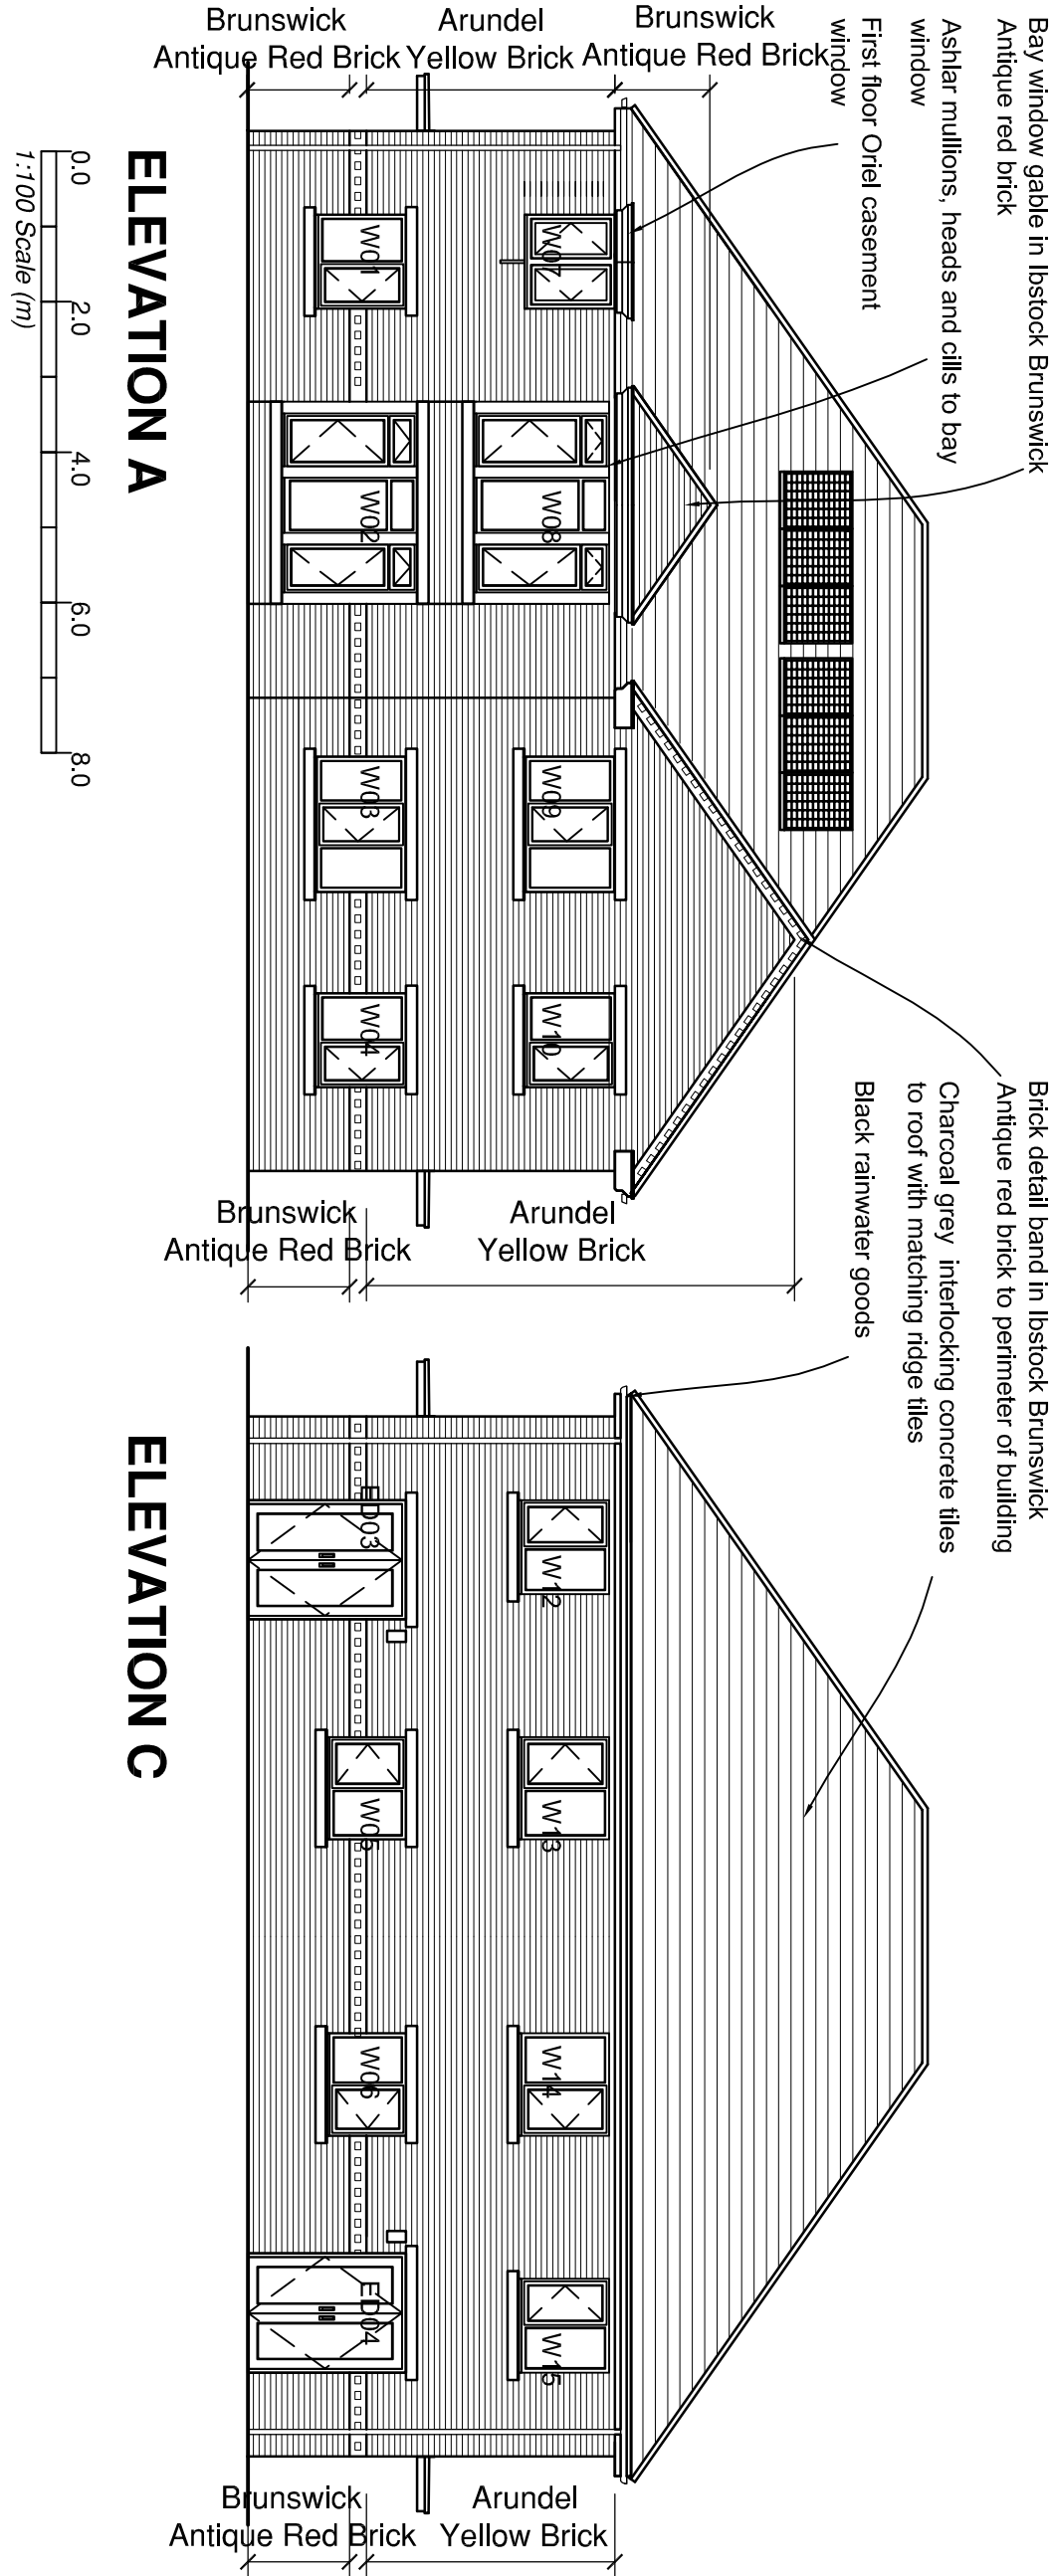

NOTES

This drawing is provided for use by the client and is not to be used for any other purpose. NPS Property Consultants Ltd accepts no liability for the use of this drawing other than the purpose for which it was prepared in accordance with the project as recorded on the NPS Black Tables 'Proposed to Build' and 'The Status Code'.

This drawing may not be reproduced in any form without prior written agreement.

Do not scale from the drawing, use written dimensions only.

CLIENT				
Berneslai Homes				
PROJECT				
HSG 4292				
Roy Kilner Road				
Wombwell				
TITLE				
House Type 2				
4 Bed 5 Person Semi-Detached				
Style 2				
SCALES				
1:50 & 1:00		DATE	10/07/13	DRAWN
FILE / DRAWING NAME		ZONE	LEVEL	TYPE
14-1-1076		-	-	PL A
PROJECT NR		ROLE	UNIQUE NR	CHECKED
32				
REV CODE				



nps group

Property Design and Management Services

REVISID BY:					DATE:		CHECKED BY:		DATE:		
SCALE BAR											
PURPOSE OF ISSUE											
FILE STATUS CODE											
© © COPYRIGHT NPS GROUP											