


EXISTING SOUTH FACING ELEVATION

EXSITING WEST FACING ELEVATION


EXSITING NORTH FACING ELEVATION

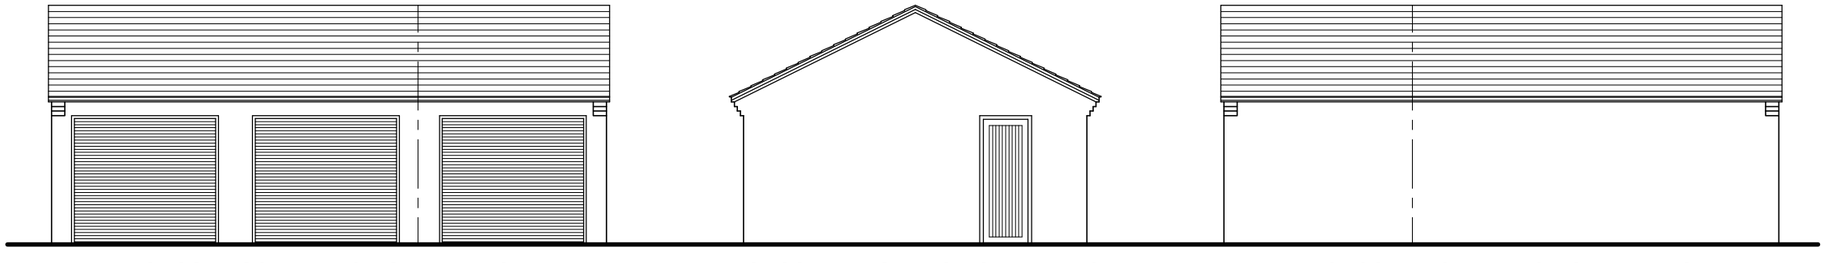


PROPOSED SOUTH FACING ELEVATION

PROPOSED WEST FACING ELEVATION

PROPOSED NORTH FACING ELEVATION

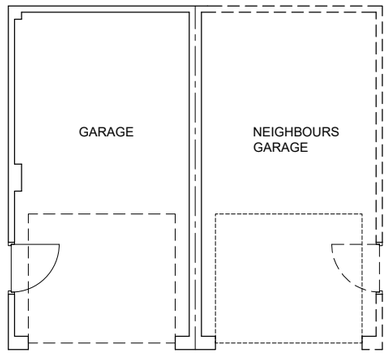

EXSITING GARAGE PLAN

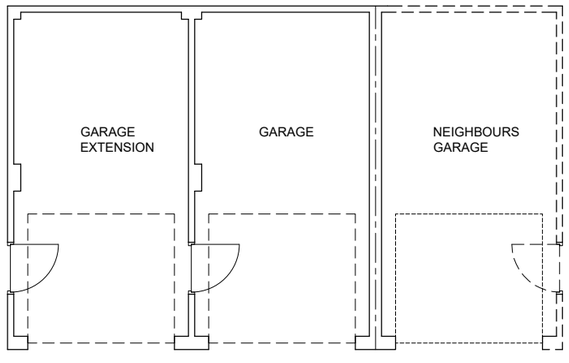

PROPOSED GARAGE PLAN

NOTES

Wall to be facing brickwork to match existing

Roof to be interlocking concrete tiles to match existing.

Garage doors to match existing

7 MEARS CLOSE
EXISTING & PROPOSED GARAGE ELEVATIONS & PLANS
SHEET NO: MC-100-03 (A3 - 1:100)