




Key

Application Boundary
Area = 3.38 ha

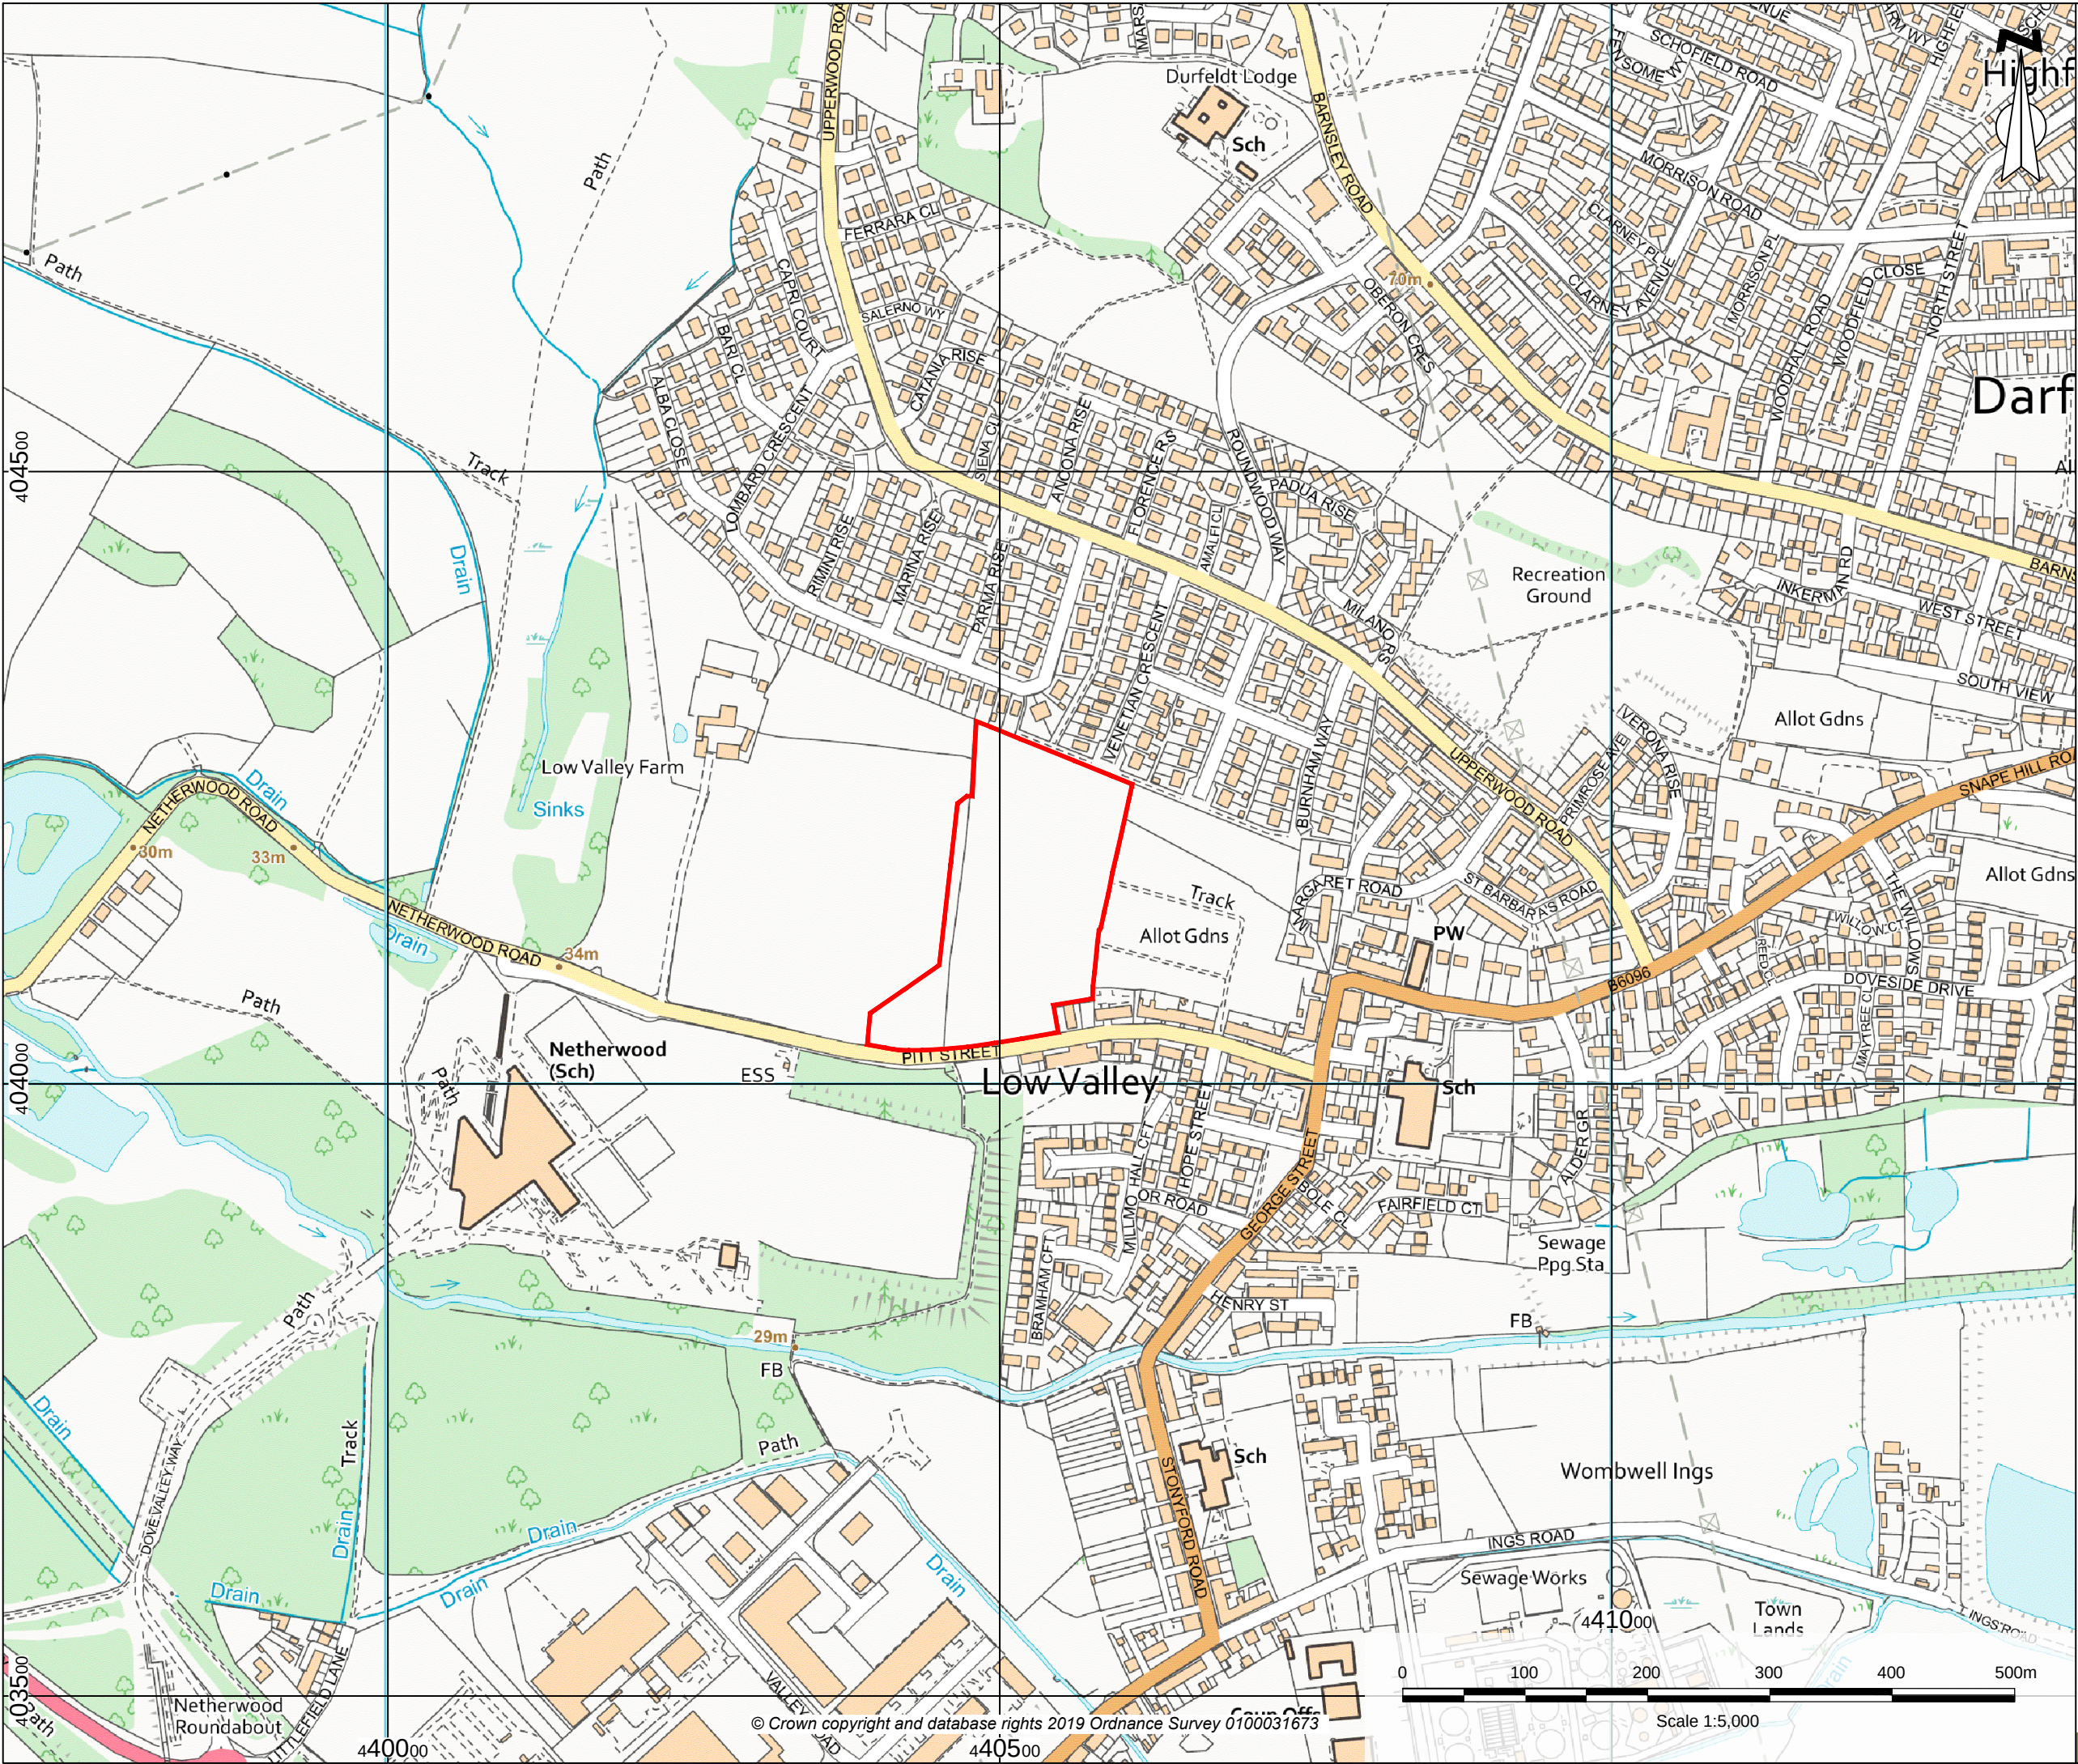

Samuel House, 5 Fox Valley Way, Stocksbridge, Sheffield, S36 2AA

CLIENT:
Hartwood Estates

SCALE: 1:5,000@A3
PROJECT REF: CRM.1122.003

DRAWN: MG
CHECKED: BK
DATE: July 2019

PROJECT:
Pitt Street Outline
Planning Application

TITLE:
Red Line Boundary

DRAWING NO:
CRM.1122.003.PL.D.002.A