All dimensions to be checked on site prior to work commencing on site. Any discrepancies must be reported to MR+P

All dimensions to be checked on site prior to work commencing as this property has not been surveyed by MR+P. Any discrepancies must be reported to MR+P

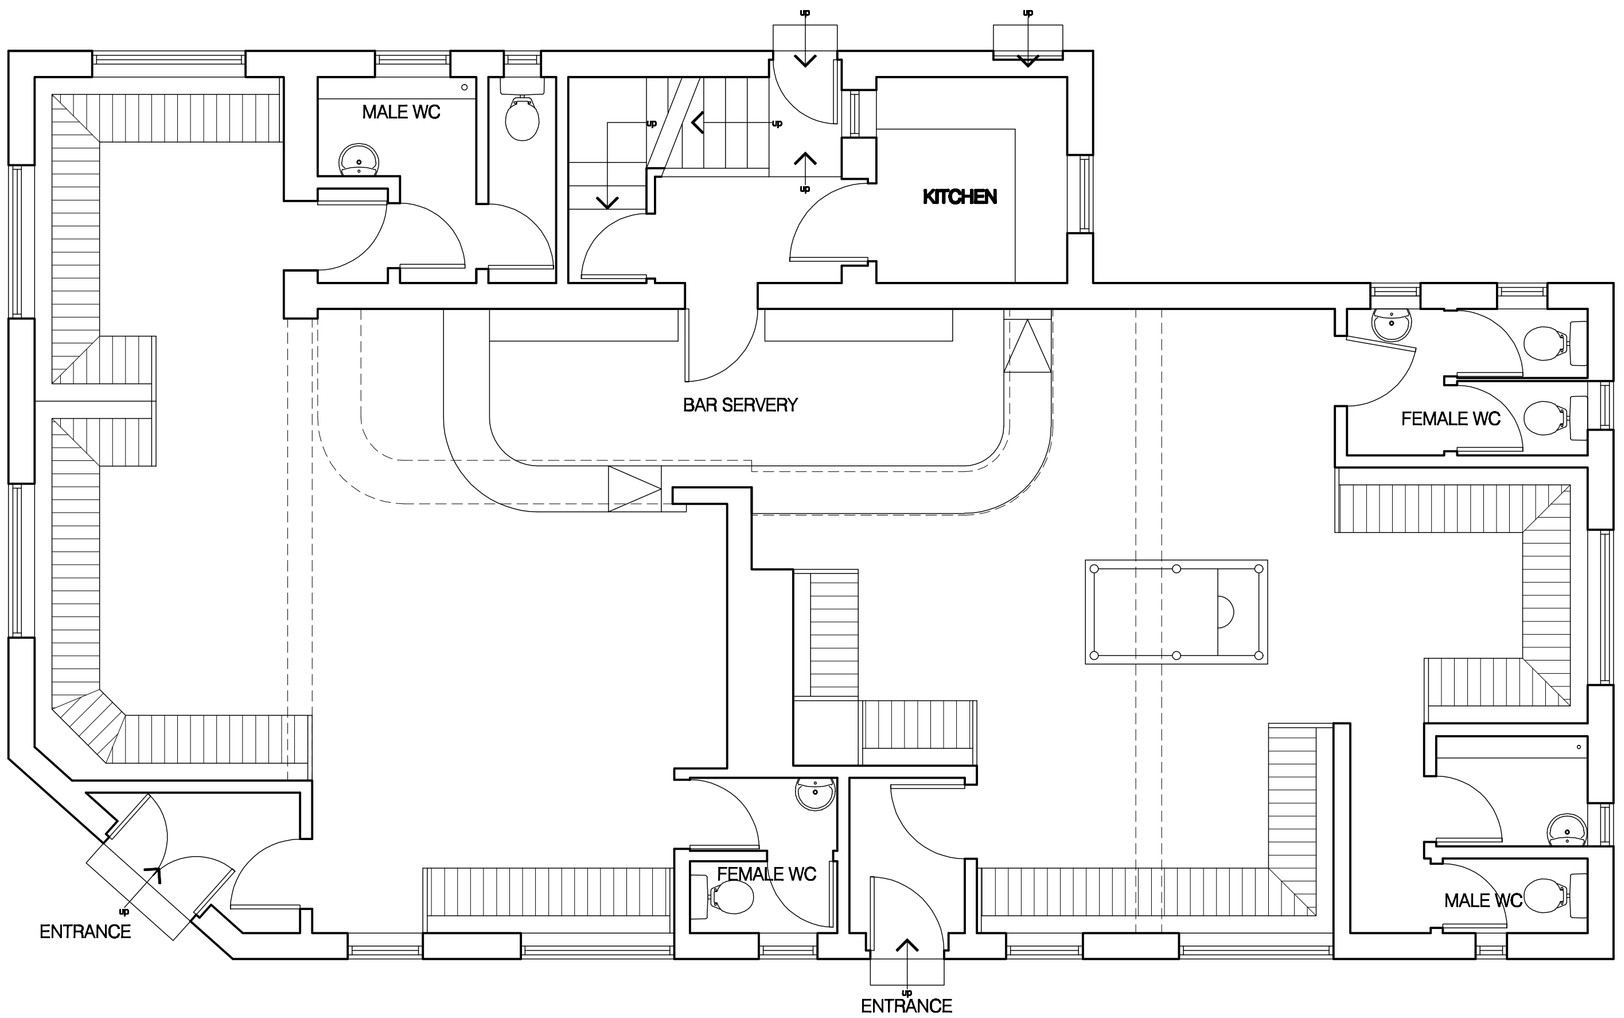

0 0.5m 1m 1.5m 2.0m 2.5m 3.0m

1:50

MR+P ARCHITECTS

MELLING RIDGEWAY + PARTNERS LTD
CHARTER HOUSE MOORE STREET
SHEFFIELD S3 7UR
t: (0114) 2723321
f: (0114) 2727395
e: info@mrp-architects.co.uk

PROJECT

ENTERPRISE INNS PLC
THE BARLEY SHEAF
WOMBWELL
BARNSLEY,S73 8QD

TITLE

GROUND FLOOR PLAN AS EXISTING

DRAWING STATUS

PLANNING DRAWING

DRAWN BY:	DJL
DATE:	AUGUST 2009
SCALE:	1:50@A1
DRAWING No.	4612/401