



HIGH STREET / DONCASTER - GOLDTHORPE, S63 9NG
PROPOSED ELEVATIONS

NOTES
ALL WORK TO BE CARRIED OUT IN ACCORDANCE WITH THE BUILDING REGULATIONS AND THE REQUIREMENTS OF THE LOCAL AUTHORITY.


FRONT (WEST) ELEVATION - E1

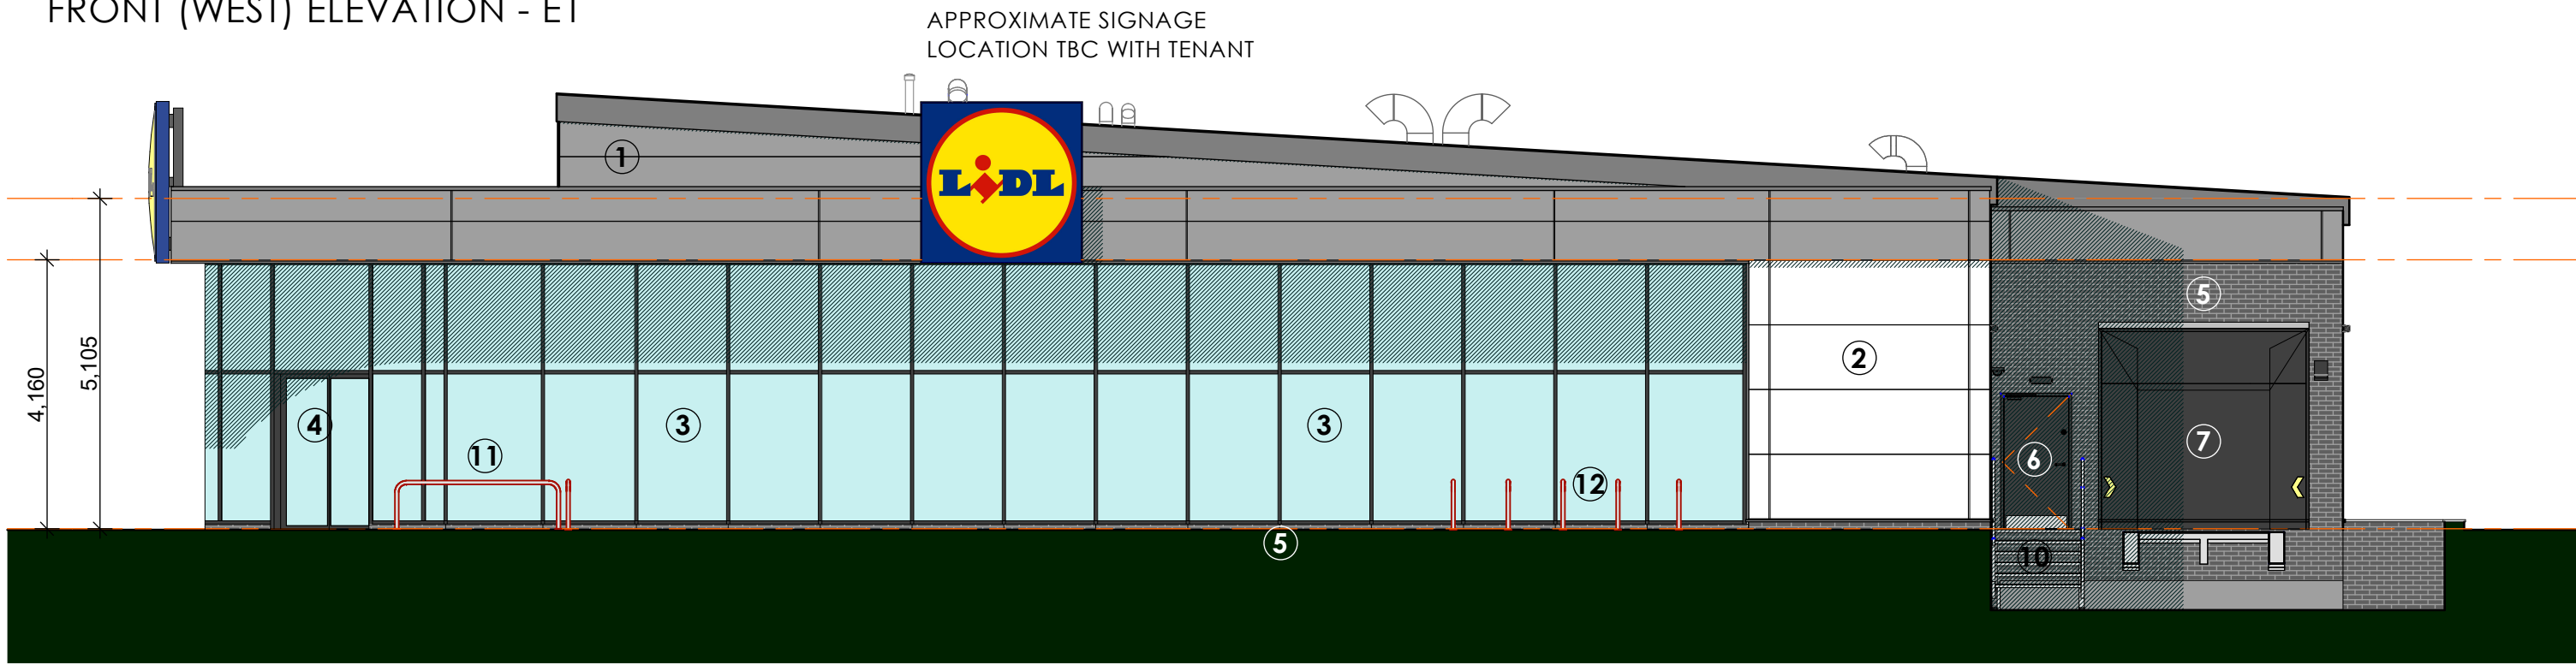


SIDE (SOUTH) ELEVATION - E2

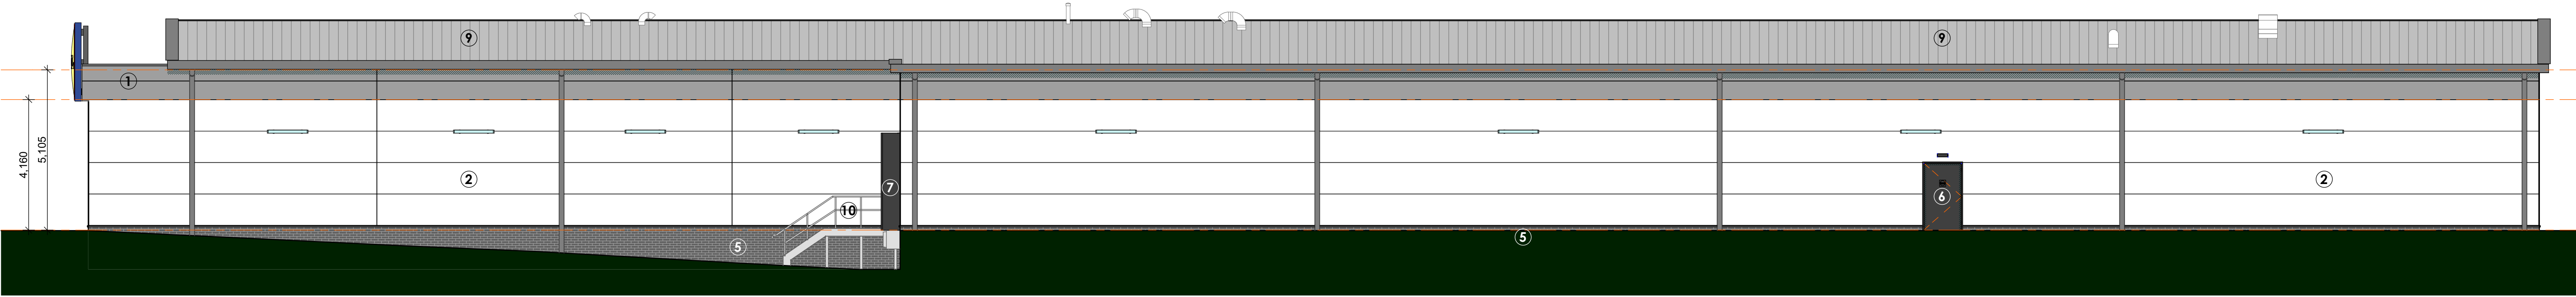

SIDE (NORTH) ELEVATION - E4

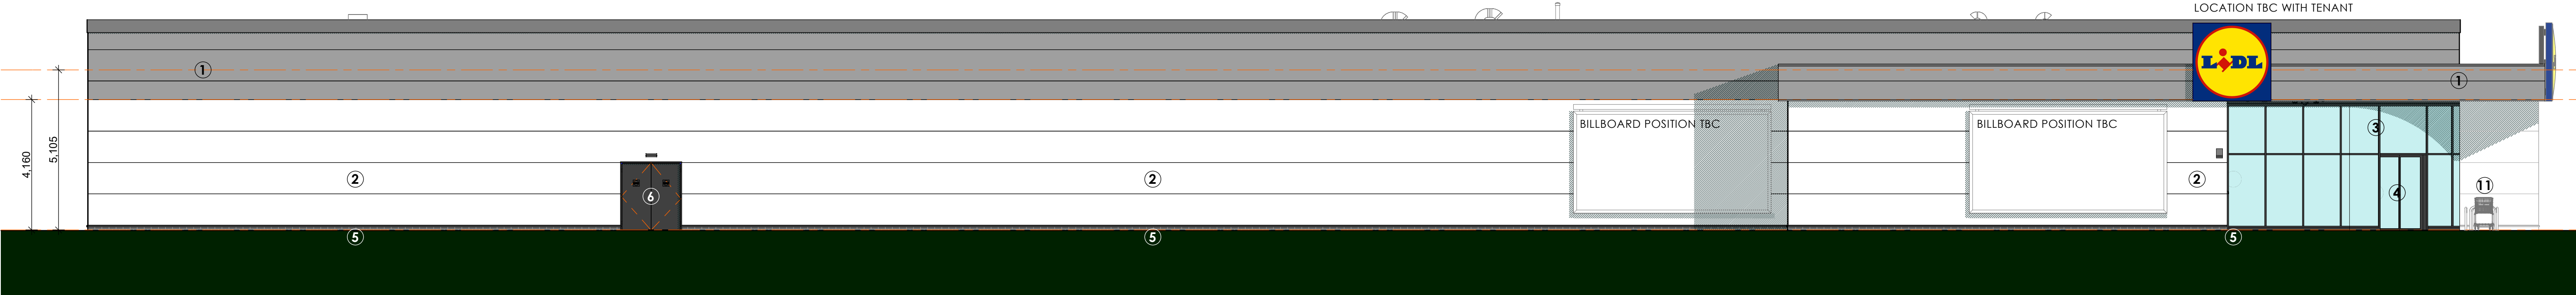

REAR (EAST) ELEVATION - E3

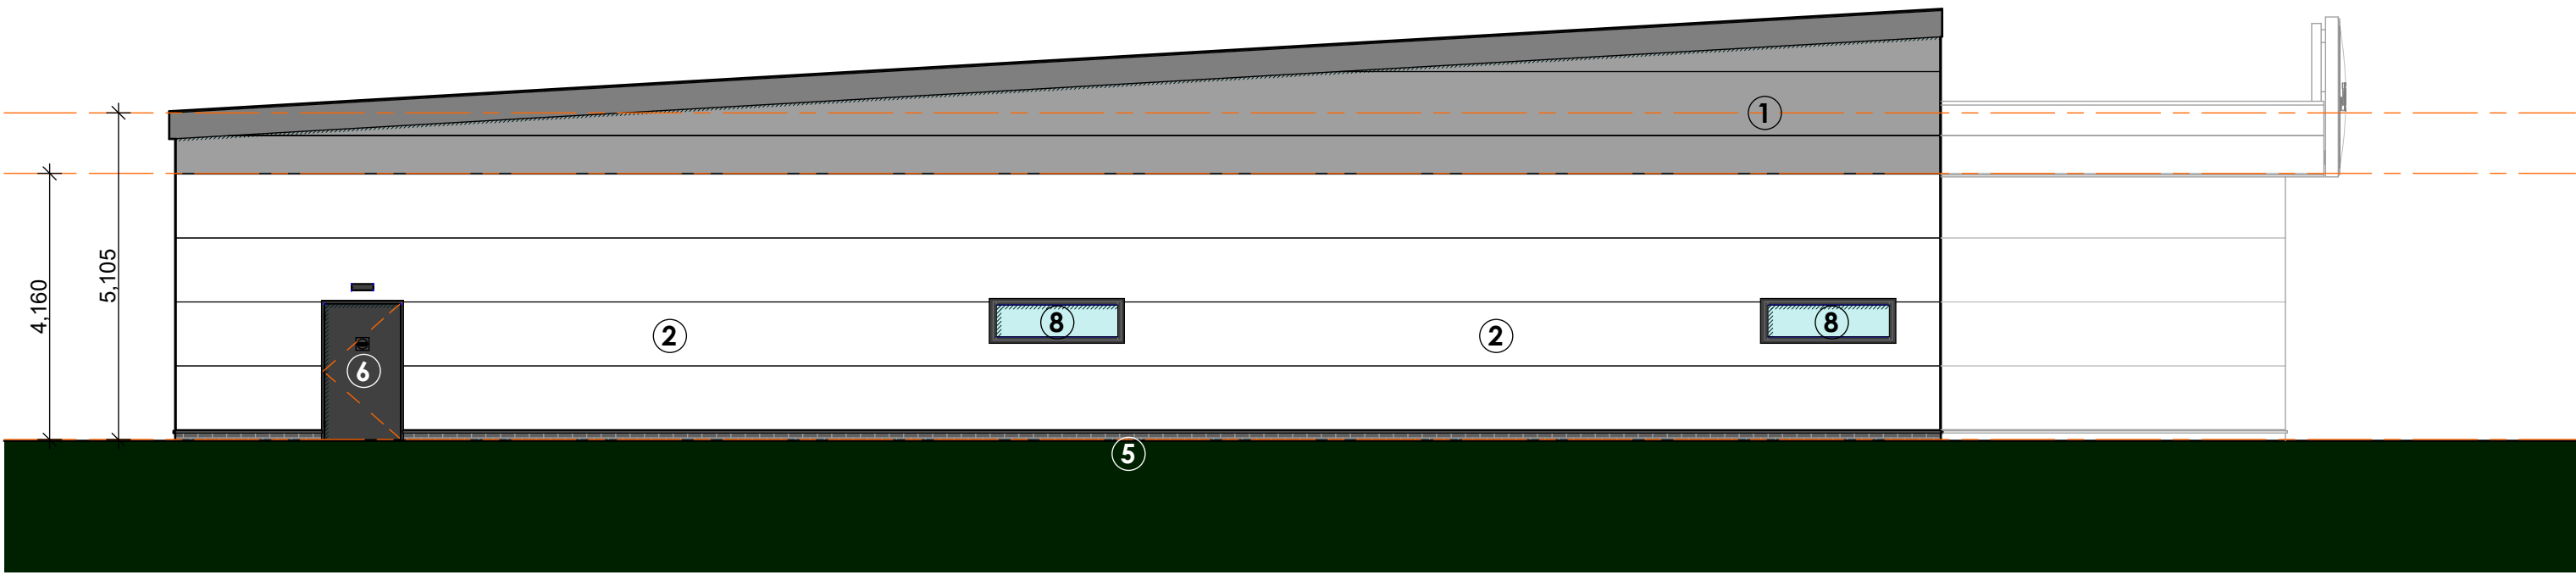

- 1 INSULATED METAL CLADDING PANELS - COLOUR GREY (RAL 9006)
- 2 INSULATED METAL CLADDING PANELS - COLOUR WHITE (RAL 9010)
- 3 CURTAIN WALLING - DOUBLE GLAZED UNITS - COLOUR GREY (RAL 7024)
- 4 ENTRANCE DOORS - DOUBLE GLAZED UNITS - COLOUR GREY (RAL 7024)
- 5 IBSTOCK BLUE ENGINEERING BRICK WITH GREY MOTAR - STRETCHER COURSE
- 6 POWDER COATED STEEL DOORS - COLOUR GREY (RAL 7024)
- 7 SECTIONAL DOOR - COLOUR GREY (RAL 7024)
- 8 NON OPENABLE FIXED SAFETY GLASS WINDOWS - COLOUR GREY (RAL 7024)
- 9 METAL COMPOSITE INSULATED ROOF PANELS
- 10 GALVANISHED METAL DRIVER STEPS IN ACCORDANCE WITH AD PART K
- 11 STAINLESS STEEL TUBULAR TOLLEY GUIDES FIXED WITH CONCRETE FOUNDATION
- 12 STAINLESS STEEL CYCLE STANDS, 750mm HIGH FIXED WITH CONCRETE FOUNDATION

NOTES
STEEL COPINGS AND FLASHINGS TO ROOF PERIMETER - GREY (RAL 9006)
ALUMINIUM GUTTERS AND RAIN WATER PIPES - GREY (RAL 9006)

ROOF PENETRATIONS AND ASSOCIATED M&E WORKS SHOWN INDICATIVELY, SUBJECT TO M&E DESIGN AND DETAILS.
SYPHONIC DRAINAGE ON CANOPY SUBJECT TO SPECIALIST DESIGN.

REV	DESCRIPTION	BY	CHKD	DATE
LOROC ARCHITECTS 25A PARK SQUARE WEST, LEEDS, LS1 2PW T: 0113 233 7755 W: WWW.LOROC.CO.UK 3RD FLOOR, 86 - 90 PAUL STREET, LONDON, EC2A 4NE T: 0203 875 5333				
PROJECT				
HIGH STREET / DONCASTER ROAD GOLDTHORPE, S63 9NG				
TITLE				
Planning Information GENERAL ARRANGEMENT PROPOSED ELEVATIONS				
DRAWING NO.		REVISION		
1528-1529P		-		
SCALE		DATE		1:100 @ A1 OCT 21
DRAWN BY		CHECKED BY		IR
PURPOSE OF ISSUE				
☒ PLANNING ☐ BUILDING REGS ☐ TENDER				
☐ COMMENT ☐ INFORMATION ☐ CONSTRUCTION				
THIS DRAWING IS COPYRIGHT AND THE INTELLECTUAL PROPERTY OF LOROC ARCHITECTS LIMITED. THIS DRAWING MAY NOT BE REPRODUCED IN WHOLE OR IN PART WITHOUT WRITTEN AUTHORITY. NO DIMENSIONS TO BE SCALED FROM THIS DRAWING. ALL DIMENSIONS TO BE CHECKED ON SITE PRIOR TO COMMENCEMENT OF WORKS AND ANY DISCREPANCIES REPORTED TO THE ARCHITECT/ENGINEER/CONTRACTOR.				

0

5

10m

SCALE 1:100

f

t