

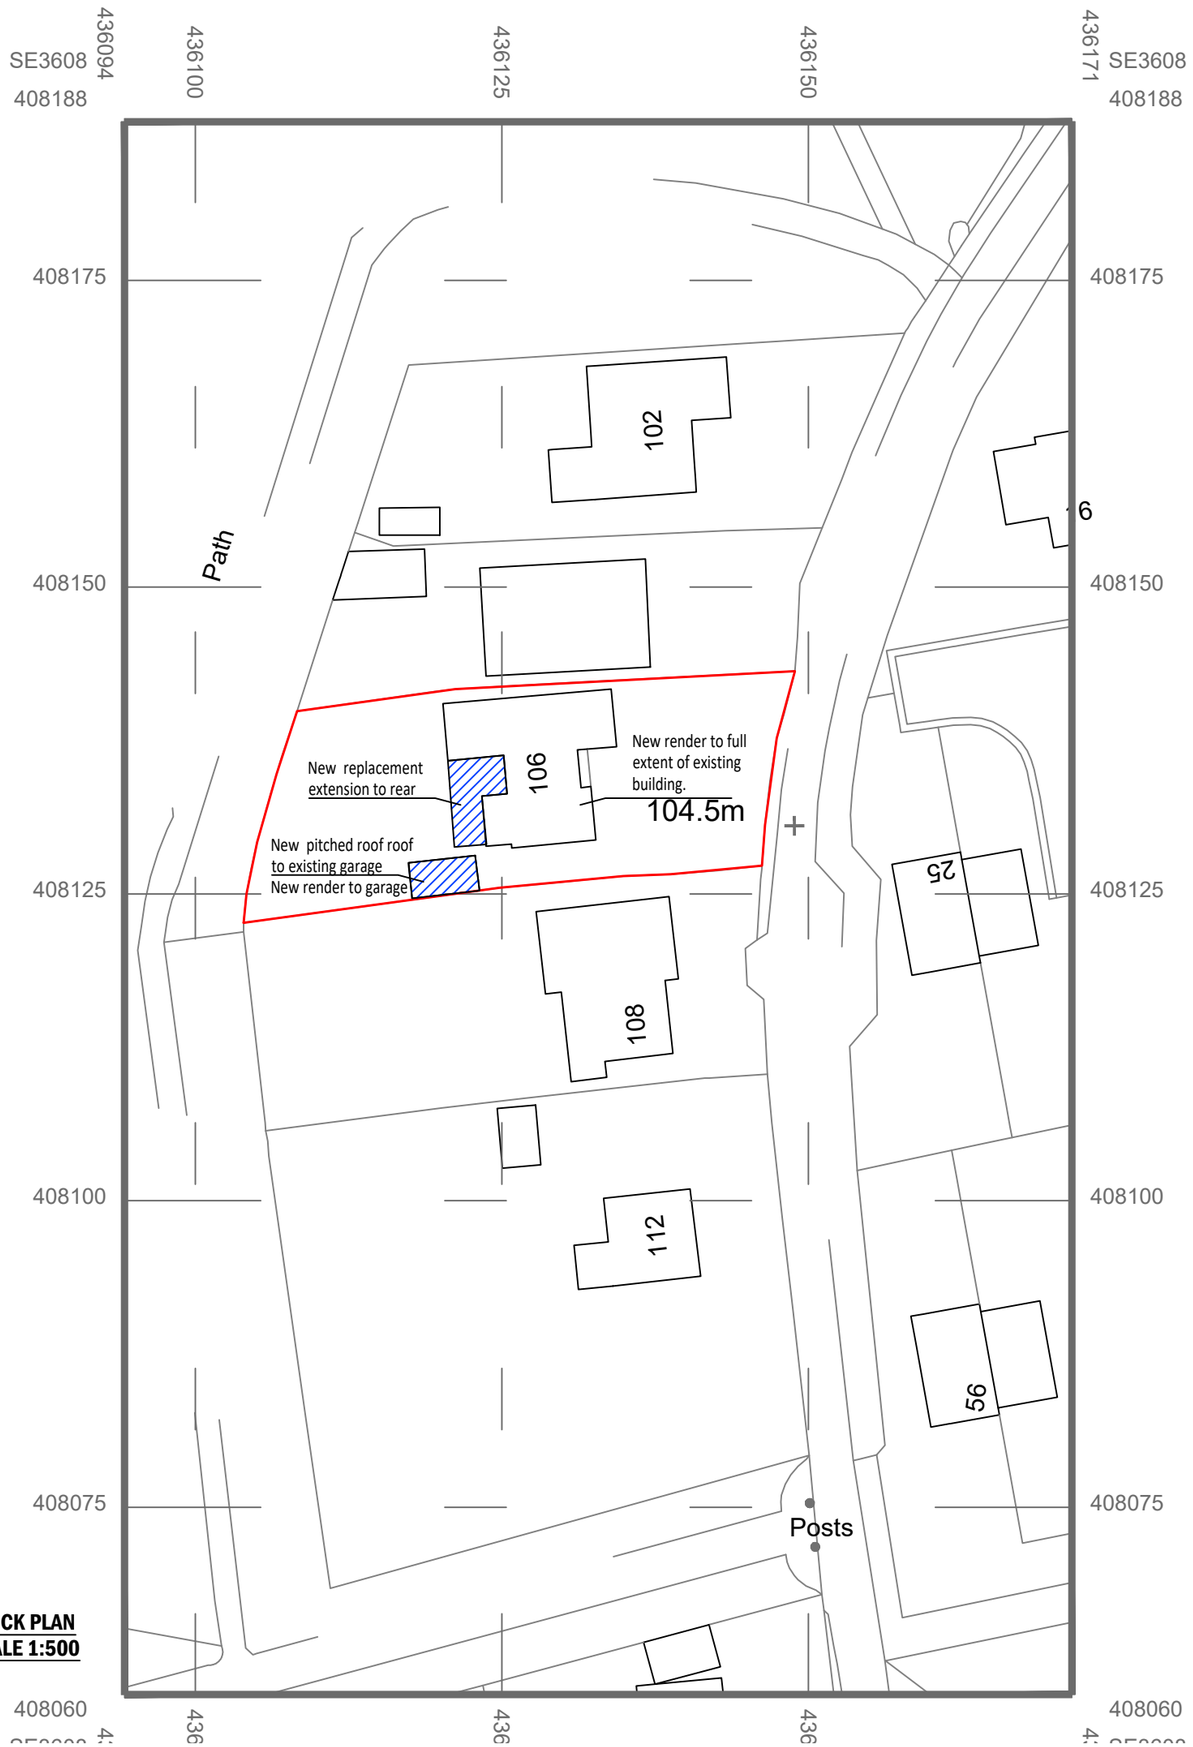


BLOCK PLAN
SCALE 1:500

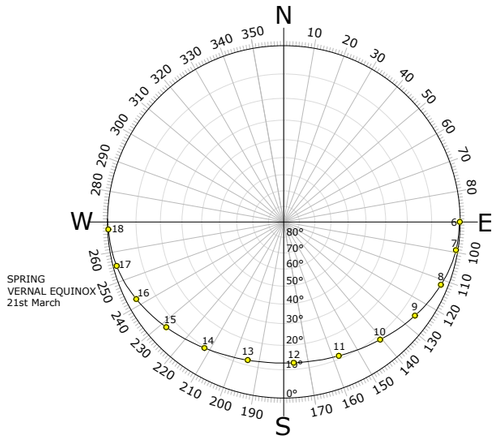

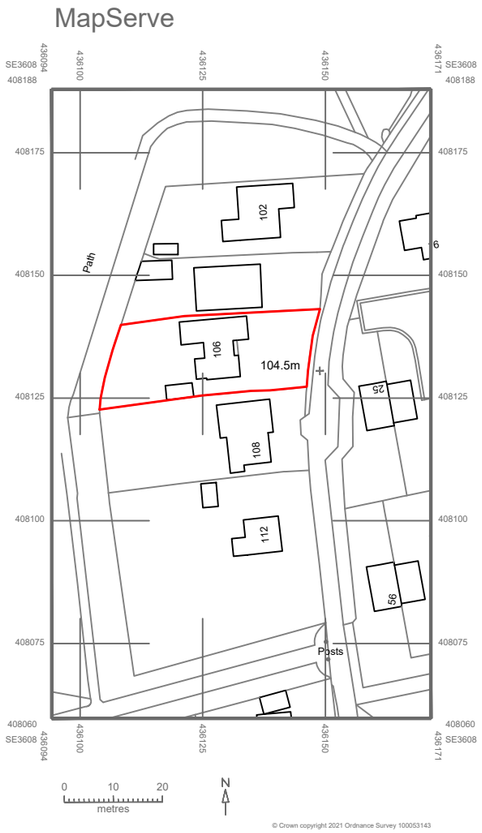

LOCATION PLAN
SCALE 1:1250

HIRST ARCHITECTURE LTD
WWW.LHADESIGN.COM

PROJECT

No. 106 Lamb Lane Monk Bretton

CLIENT: Mr D. Holland

SITE ADRESS: 106 Lamb Lane Monk Bretton Barnslwey S71 2DU

PROJECT: Single Story Extension to rear , External Render to full building, Internal alterations & new pitched roof to garage.

DRAWING NOTES:

THIS DRAWING/COPY AND ANY DESIGN THEREON IS PROTECTED BY COPYRIGHT AND IS THE PROPERTY OF HIRST ARCHITECTURE LTD. IT IS TO BE USED ONLY FOR THE PURPOSE FOR WHICH IT WAS EXPRESSLY LOANED AND IS NOT TO BE COPIED IN ANY FORMAT, INFORMATION WITHIN THIS DRAWING IS NOT TO BE PASSED TO ANY THIRD PARTY WITHOUT PRIOR WRITTEN CONSENT. ALL MEASUREMENTS TO BE CHECKED ON SITE PRIOR TO CONSTRUCTION. DO NOT SCALE THIS DRAWING.

HIRST ARCHITECTURE LTD
COMPANY NUMBER 12942045
2020 ©

DRAWING PACKAGE:
PLANNING

REVISION	DESCRIPTION	DATE
--	ORIGINAL ISSUE	6.05.21
--		
--		
--		
--		
--		
--		

DRAWING:
LOCATION PLAN

SCALE
VARIES

PAPER SIZE
A.3

DRAWING NO.
HA-21-10-F-LP