




WILTHORPE FARM HOUSE
PROPOSALS

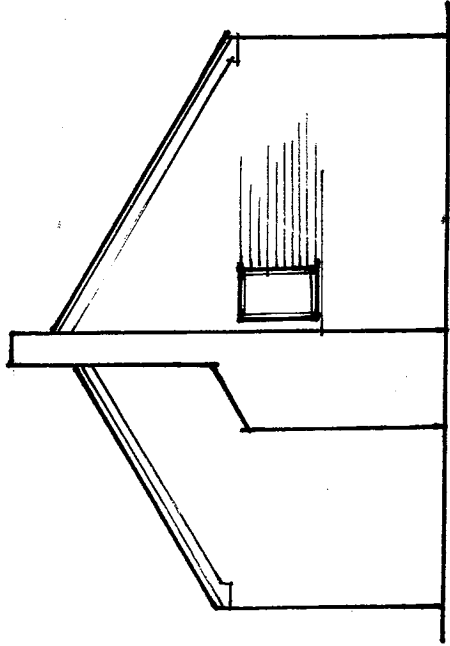


SIDE EXISTING

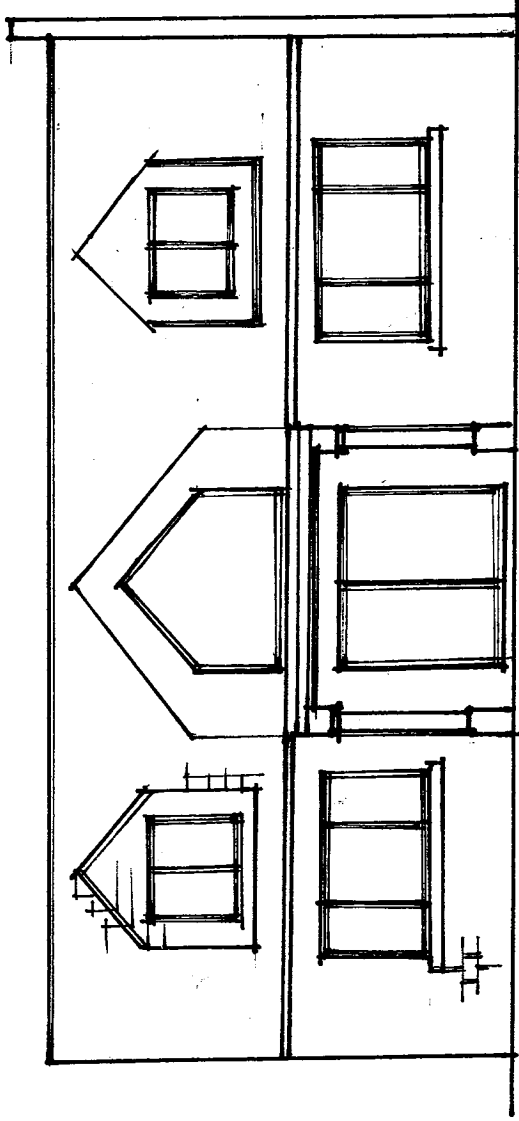


FRONT PROPOSED

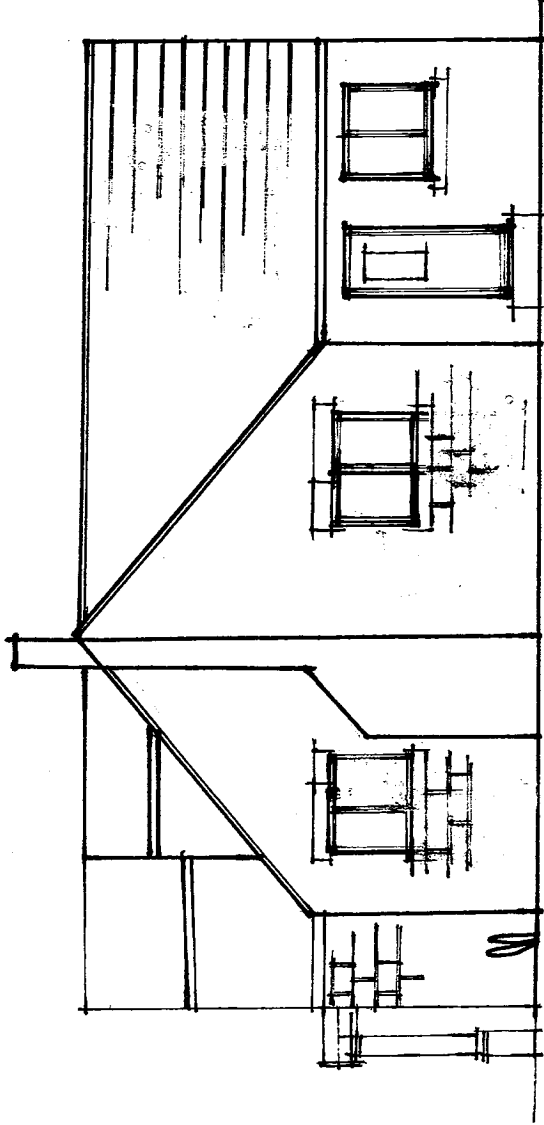

SIDE PROPOSED

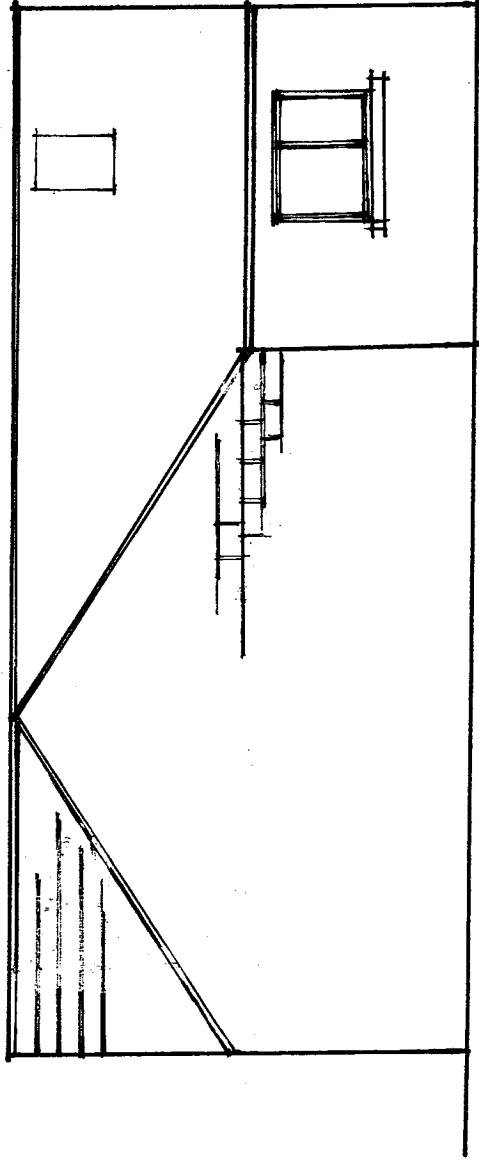

REAR PROPOSED

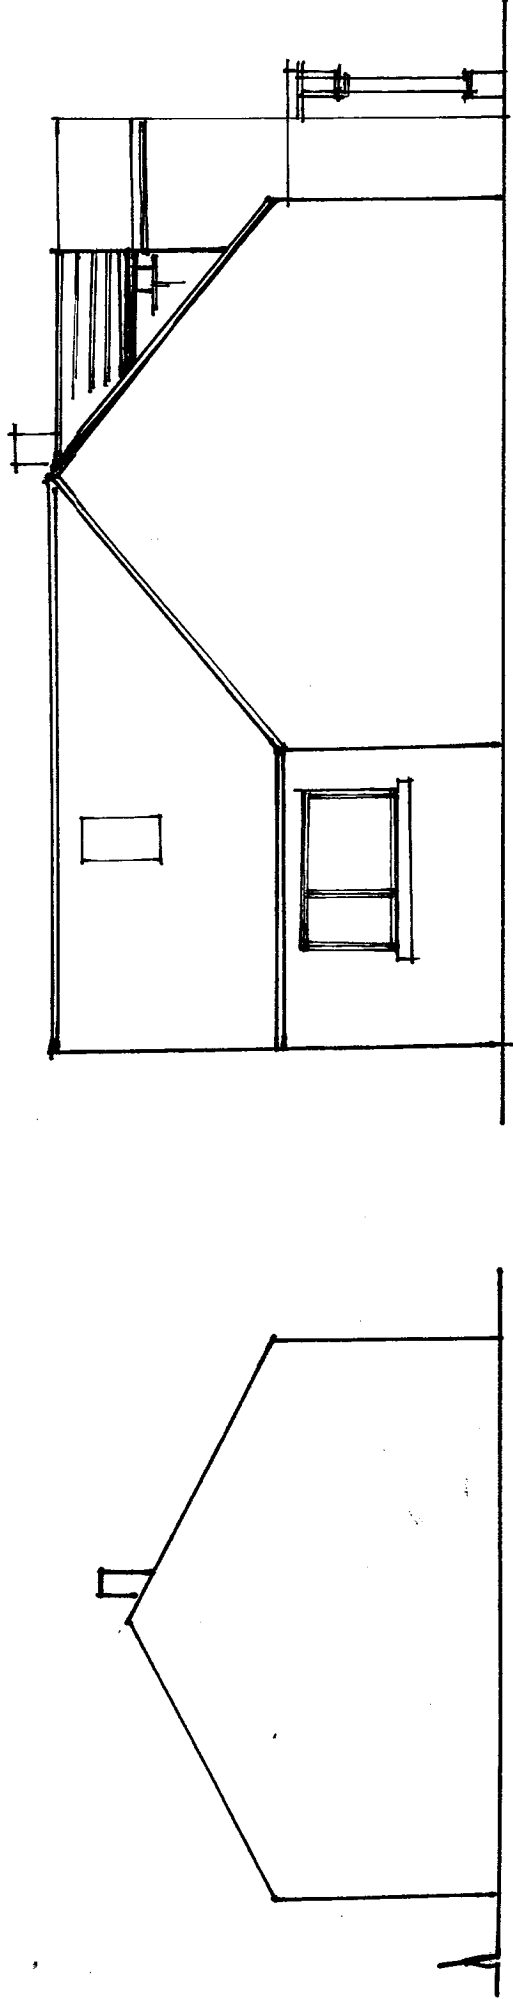

EXISTING SIDE

PROPOSED SIDE