EXISTING GROUND FLOOR PLAN

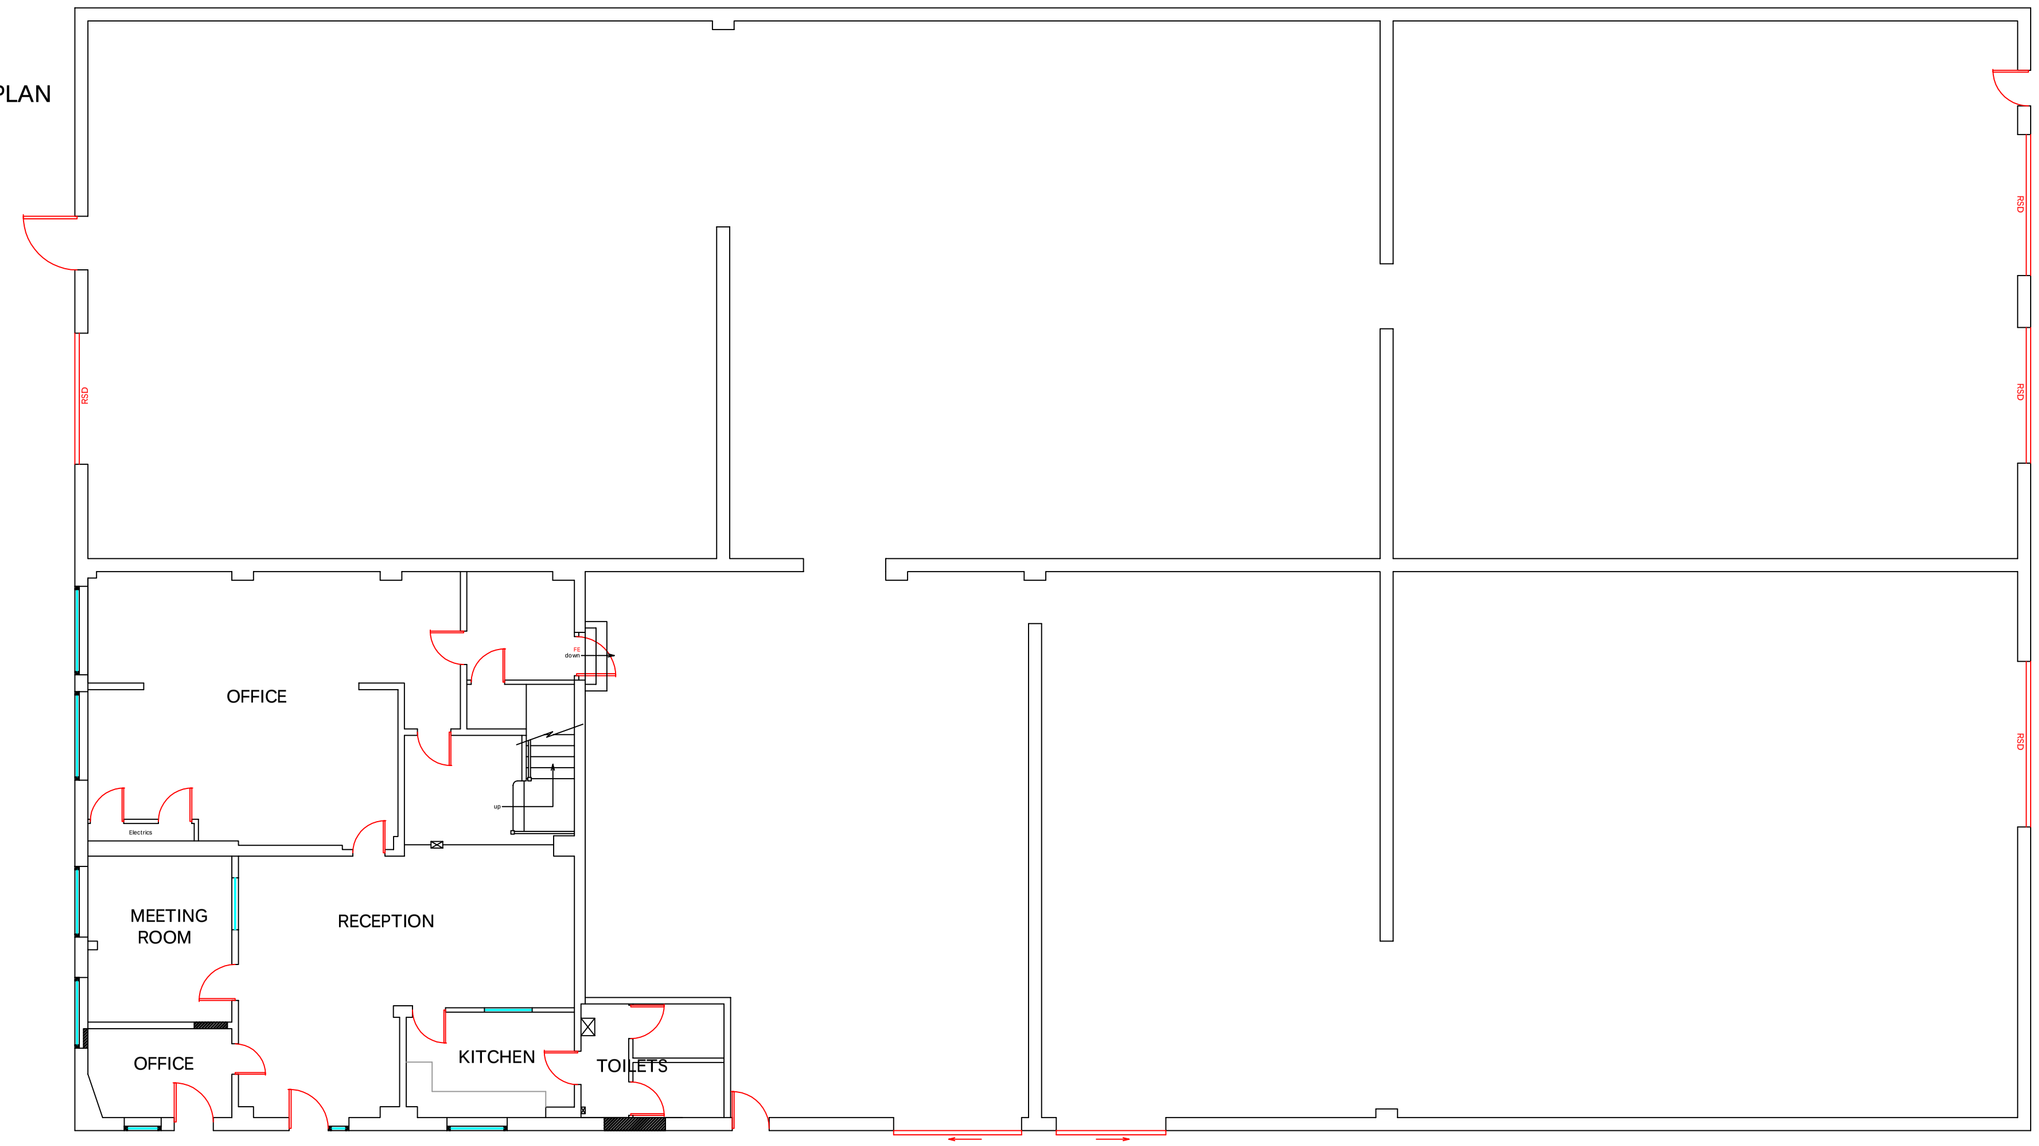

EXISTING FIRST FLOOR PLAN

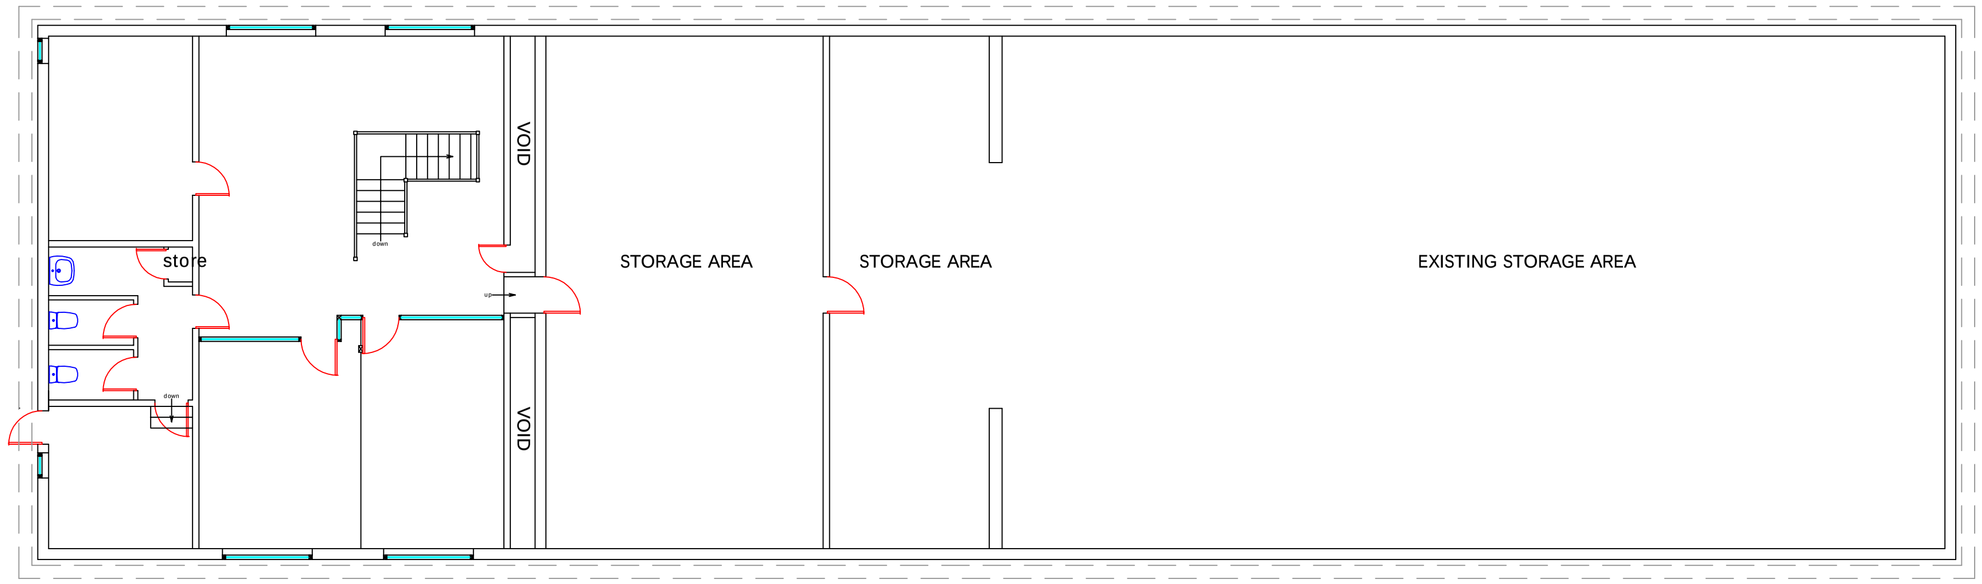

PROPOSED FIRST FLOOR PLAN

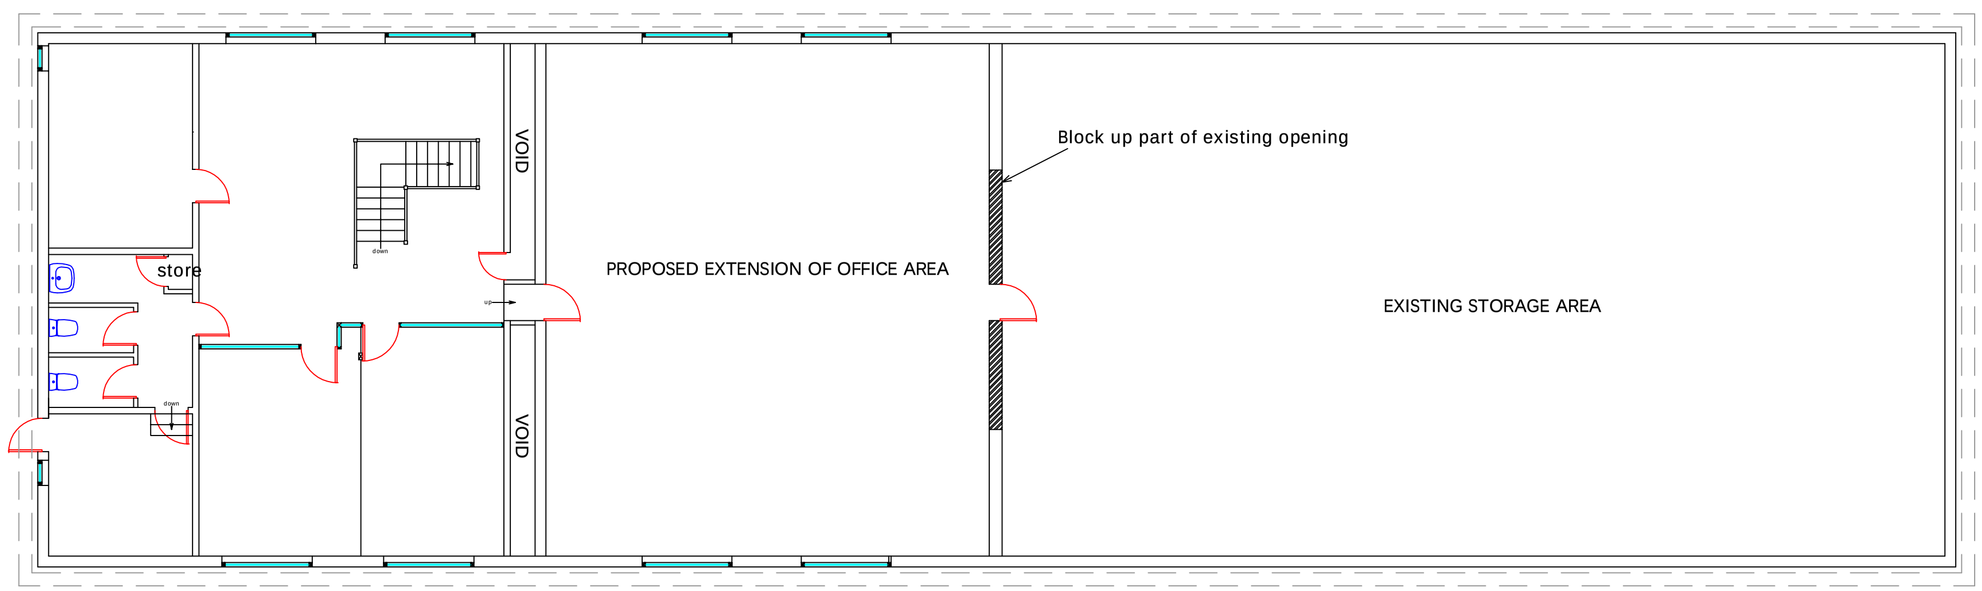

No scale measurements to be taken from this drawing. Site dimensions to be taken before commencing any work. Any discrepancies to be notified to Contract Administrator prior to commencement of works. All work and materials to be in accordance with Statutory Requirements and any discrepancies to be brought to the attention of CBA Ltd.

This drawing is the property of CBA Ltd. Copyright is reserved by them and the drawing is issued on the condition that it is not copied, reproduced, retained or disclosed to any unauthorized person(s), either wholly or in part without their consent in writing.

Revision Details: Revision A: 06.11.14

CBA
CHRIS BAKER ASSOCIATES LTD
CHARTERED BUILDING SURVEYORS
THE LONG BARN
LILEY LANE
ECKLANDS
MILLHOUSE GREEN
SHEFFIELD
S36 9NG
Tel: 01226 766033
info@cba-ltd.co.uk

APOLLO CRADLES
428 CARLTON ROAD
BARNSLEY
S71 3HX

Drawing Title:
EXISTING & PROPOSED PLANS

Drawn By: LEK

Date: SEPT 2014

Scale: 1:100 on A1

Drawing No: 14.309(A)/D-01

Revision: RevA - 06.11.14

PDF created with pdfFactory Pro trial version www.pdffactory.com