


10 Lund Avenue, Lundwood, Barnsley.
Proposed Pair of Semi-Detached Houses.

Applicant Mr J Clare – January 2011.

Plan Scale 1:500

OS Sitemap®

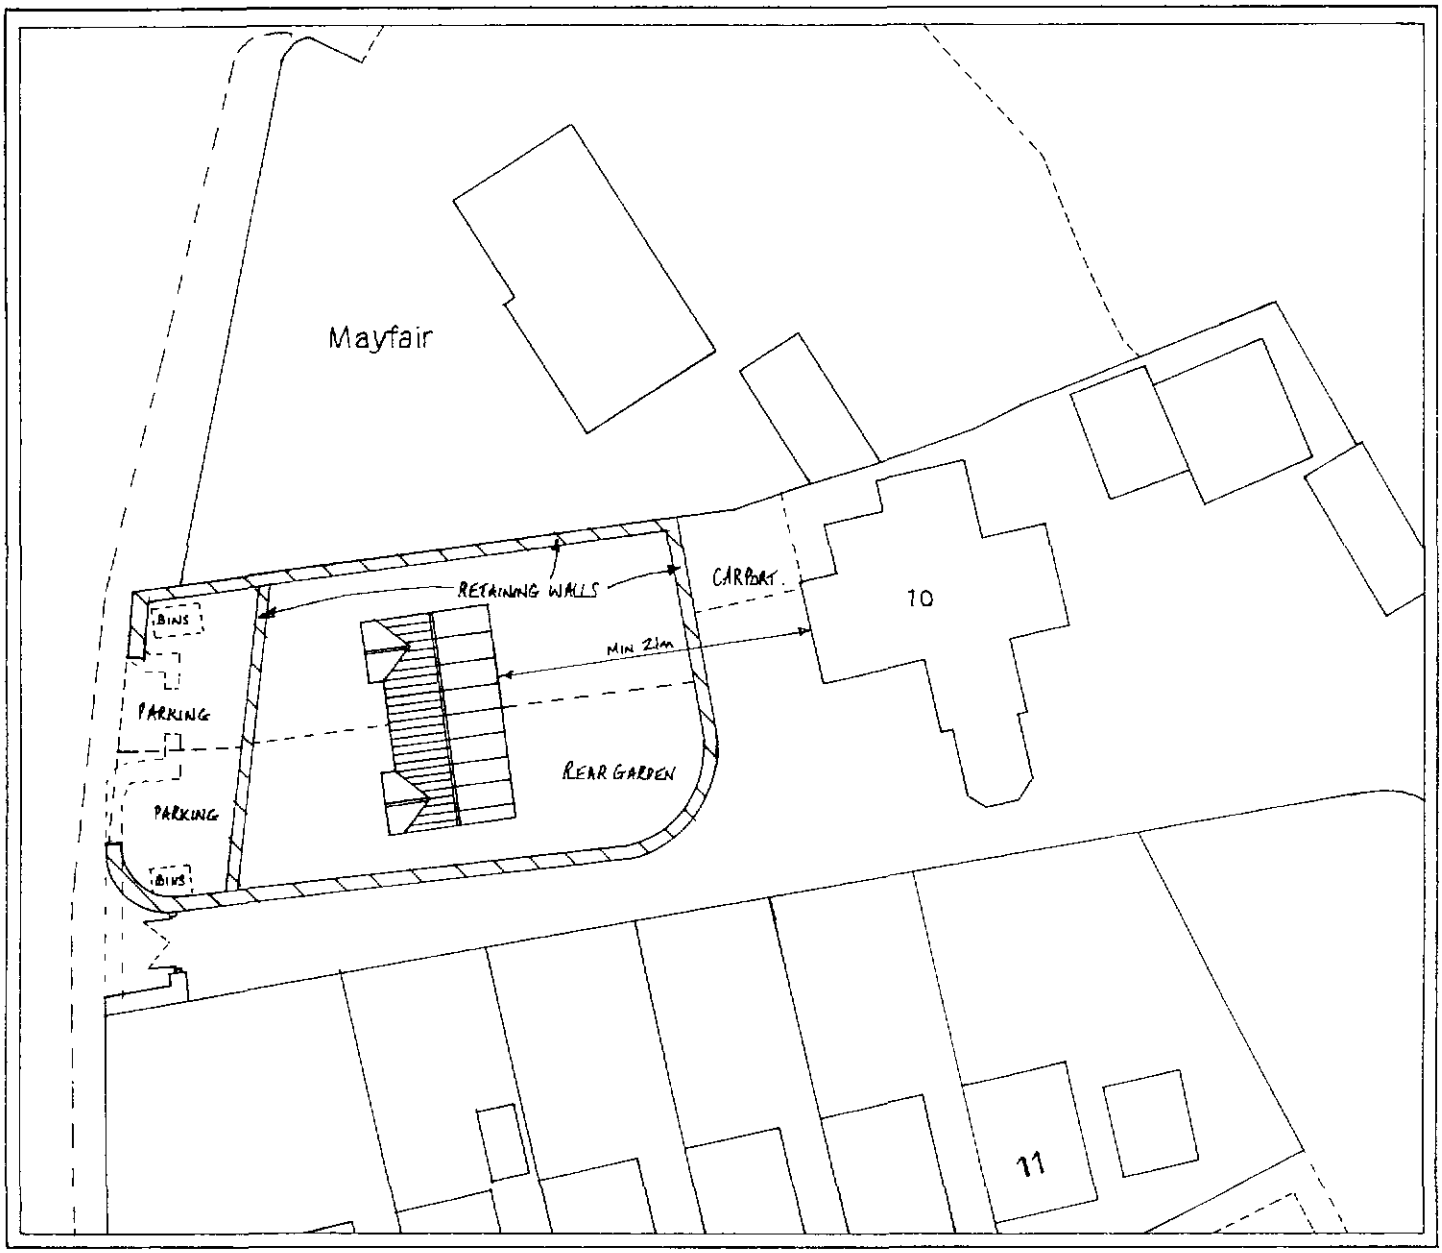

Produced 22.03.2010 from the Ordnance Survey National Geographic Database and incorporating surveyed revision available at this date. © Crown Copyright 2010

Reproduction in whole or part is prohibited without the prior permission of Ordnance Survey.

Ordnance Survey, the OS Symbol and OS Sitemap are registered trademarks of Ordnance Survey, the national mapping agency of Great Britain.

The representation of a road, track or path is no evidence of a right of way

The representation of features as lines is no evidence of a property boundary

Metres
0 20 40

Scale 1:1250

Supplied by: **Blackwell M and D C**
Serial number: 02341000
Centre coordinates: 437798.63 407375.25

Further information can be found on the OS Sitemap Information leaflet or the Ordnance Survey web site: www.ordnancesurvey.co.uk

10 LUND AVENUE

LUNDWOOD

BARNSLEY

S71 5NP