


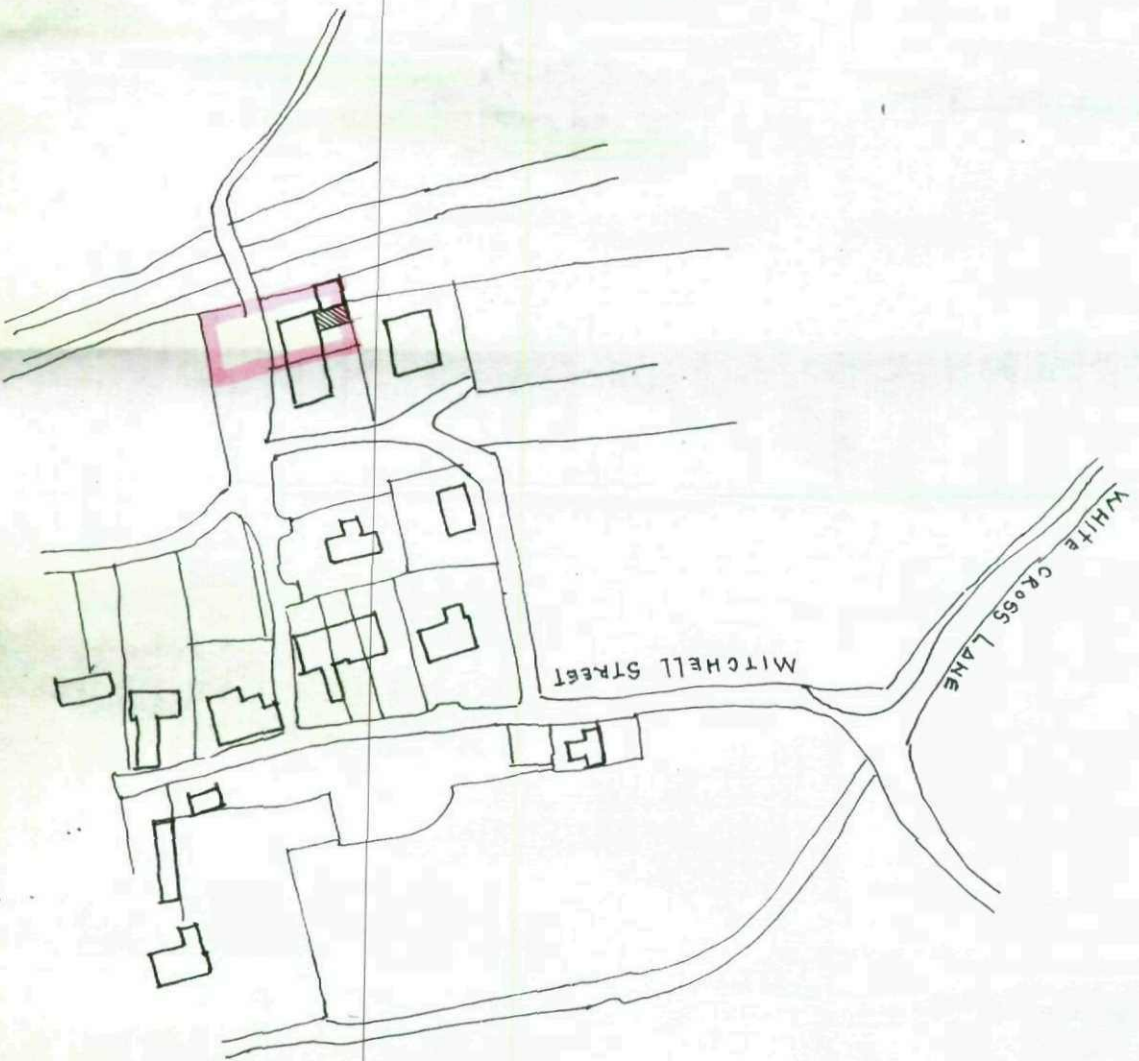


Location plan
1:2500

Armsley Metropolitan
Borough Council

22 AUG 2008

Armsley Metropolitan Borough Council

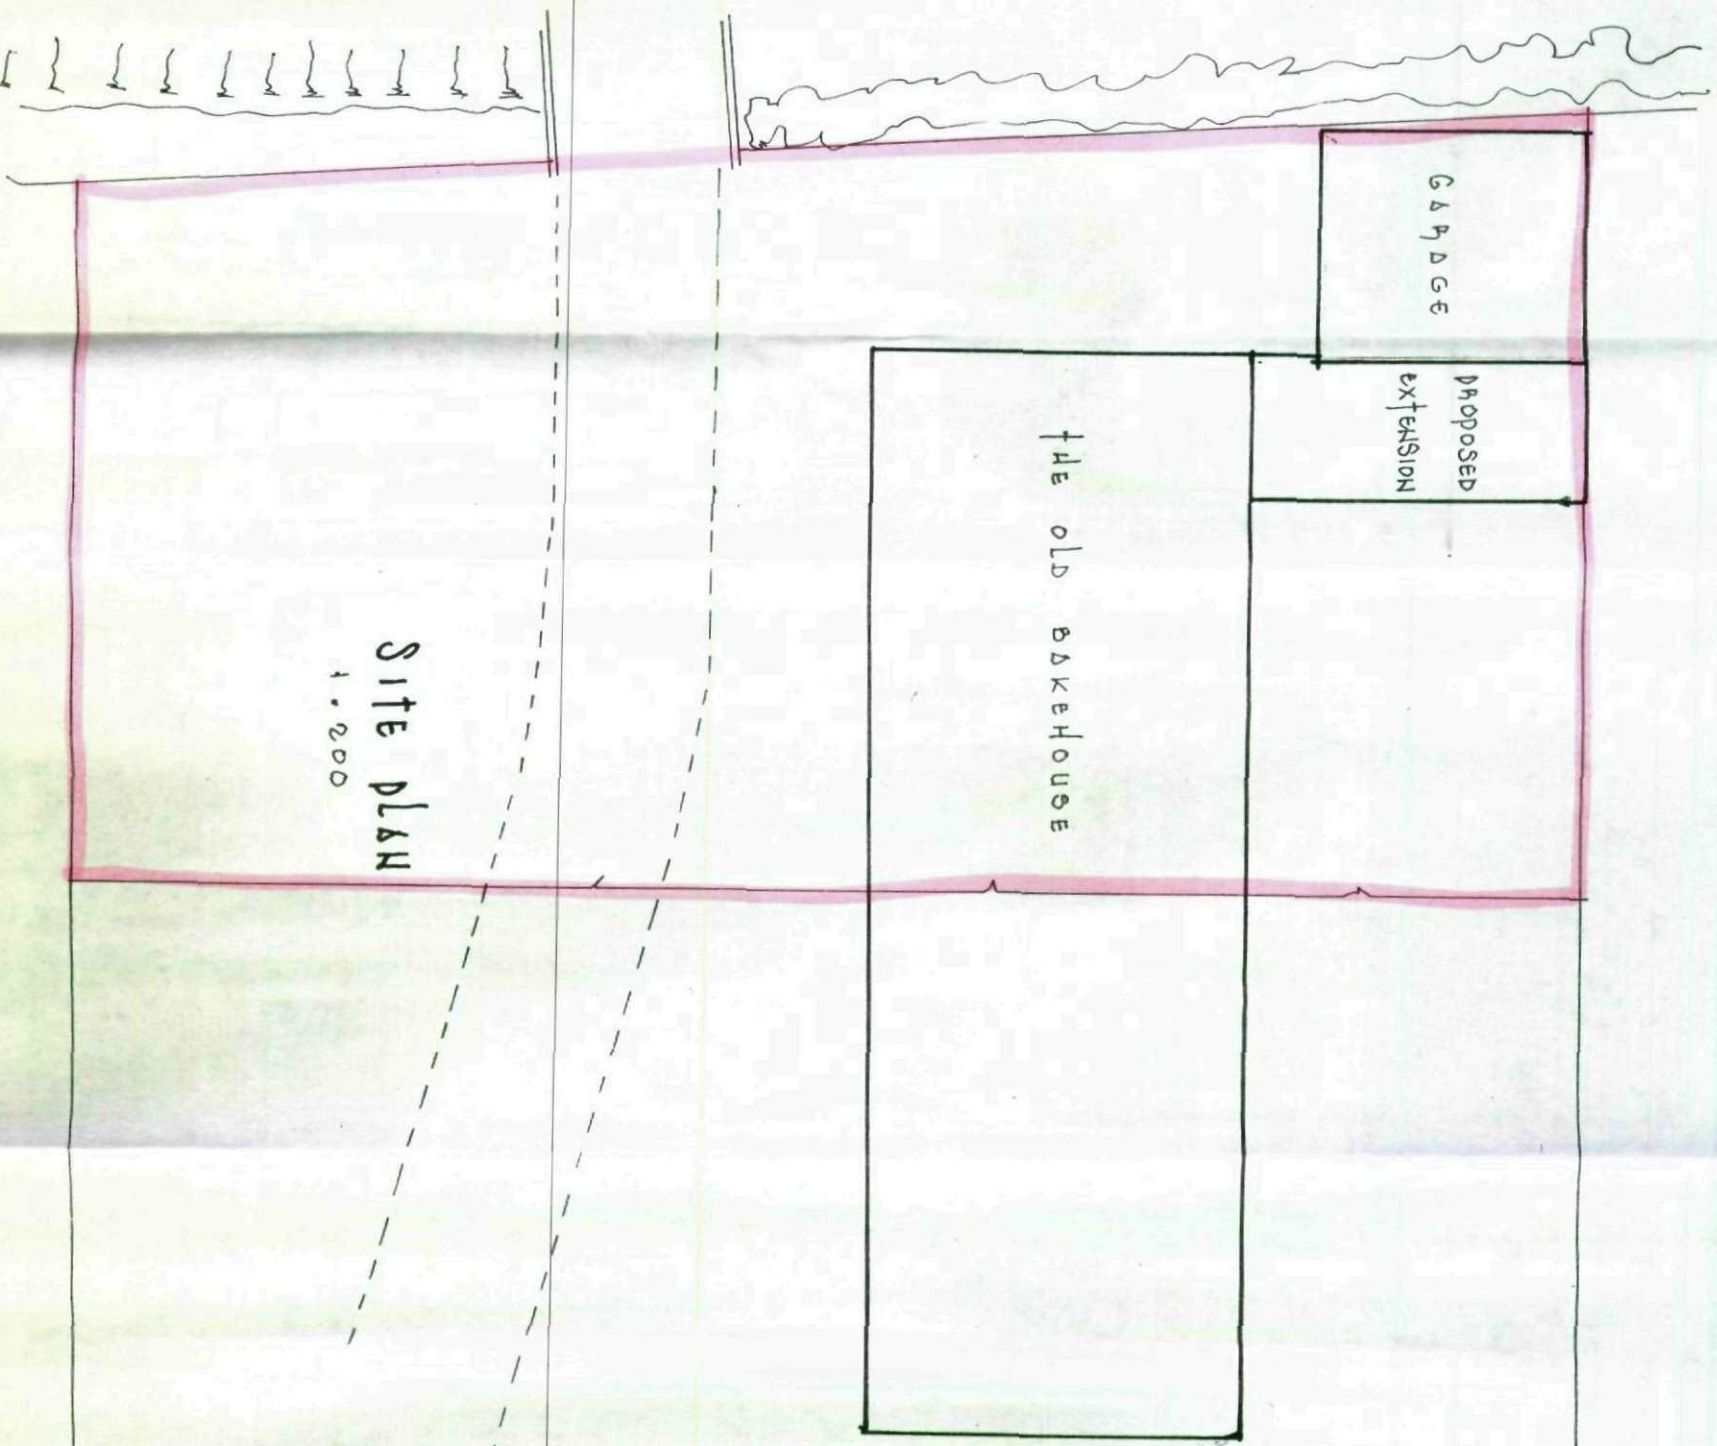

Site plan
1:200