


Copyright Notice: This drawing is the copyright of Steve Wells Associates Ltd. and shall not be reproduced without permission. © 2020 Dwg. Purpose Planning			New Accessible Car Parking Spaces at Worsbrough Reservoir Haverlands Lane Barnsley, S70 5ND	Barnsley & District Amalgamated Angling Society Dwg. Title Tree Survey	 Churchill House, Mill Hill, Pontefract, West Yorkshire, WF8 4HY t : 01977 797258 e: mail@stevewells-associates.com	Dwg. No. 205-051-1005 Rev. _____	
						Scale 1:100 @ A3 Drawn by NG	Date January 2020 Checked DKW
	No.	Revision / Issue				Date	

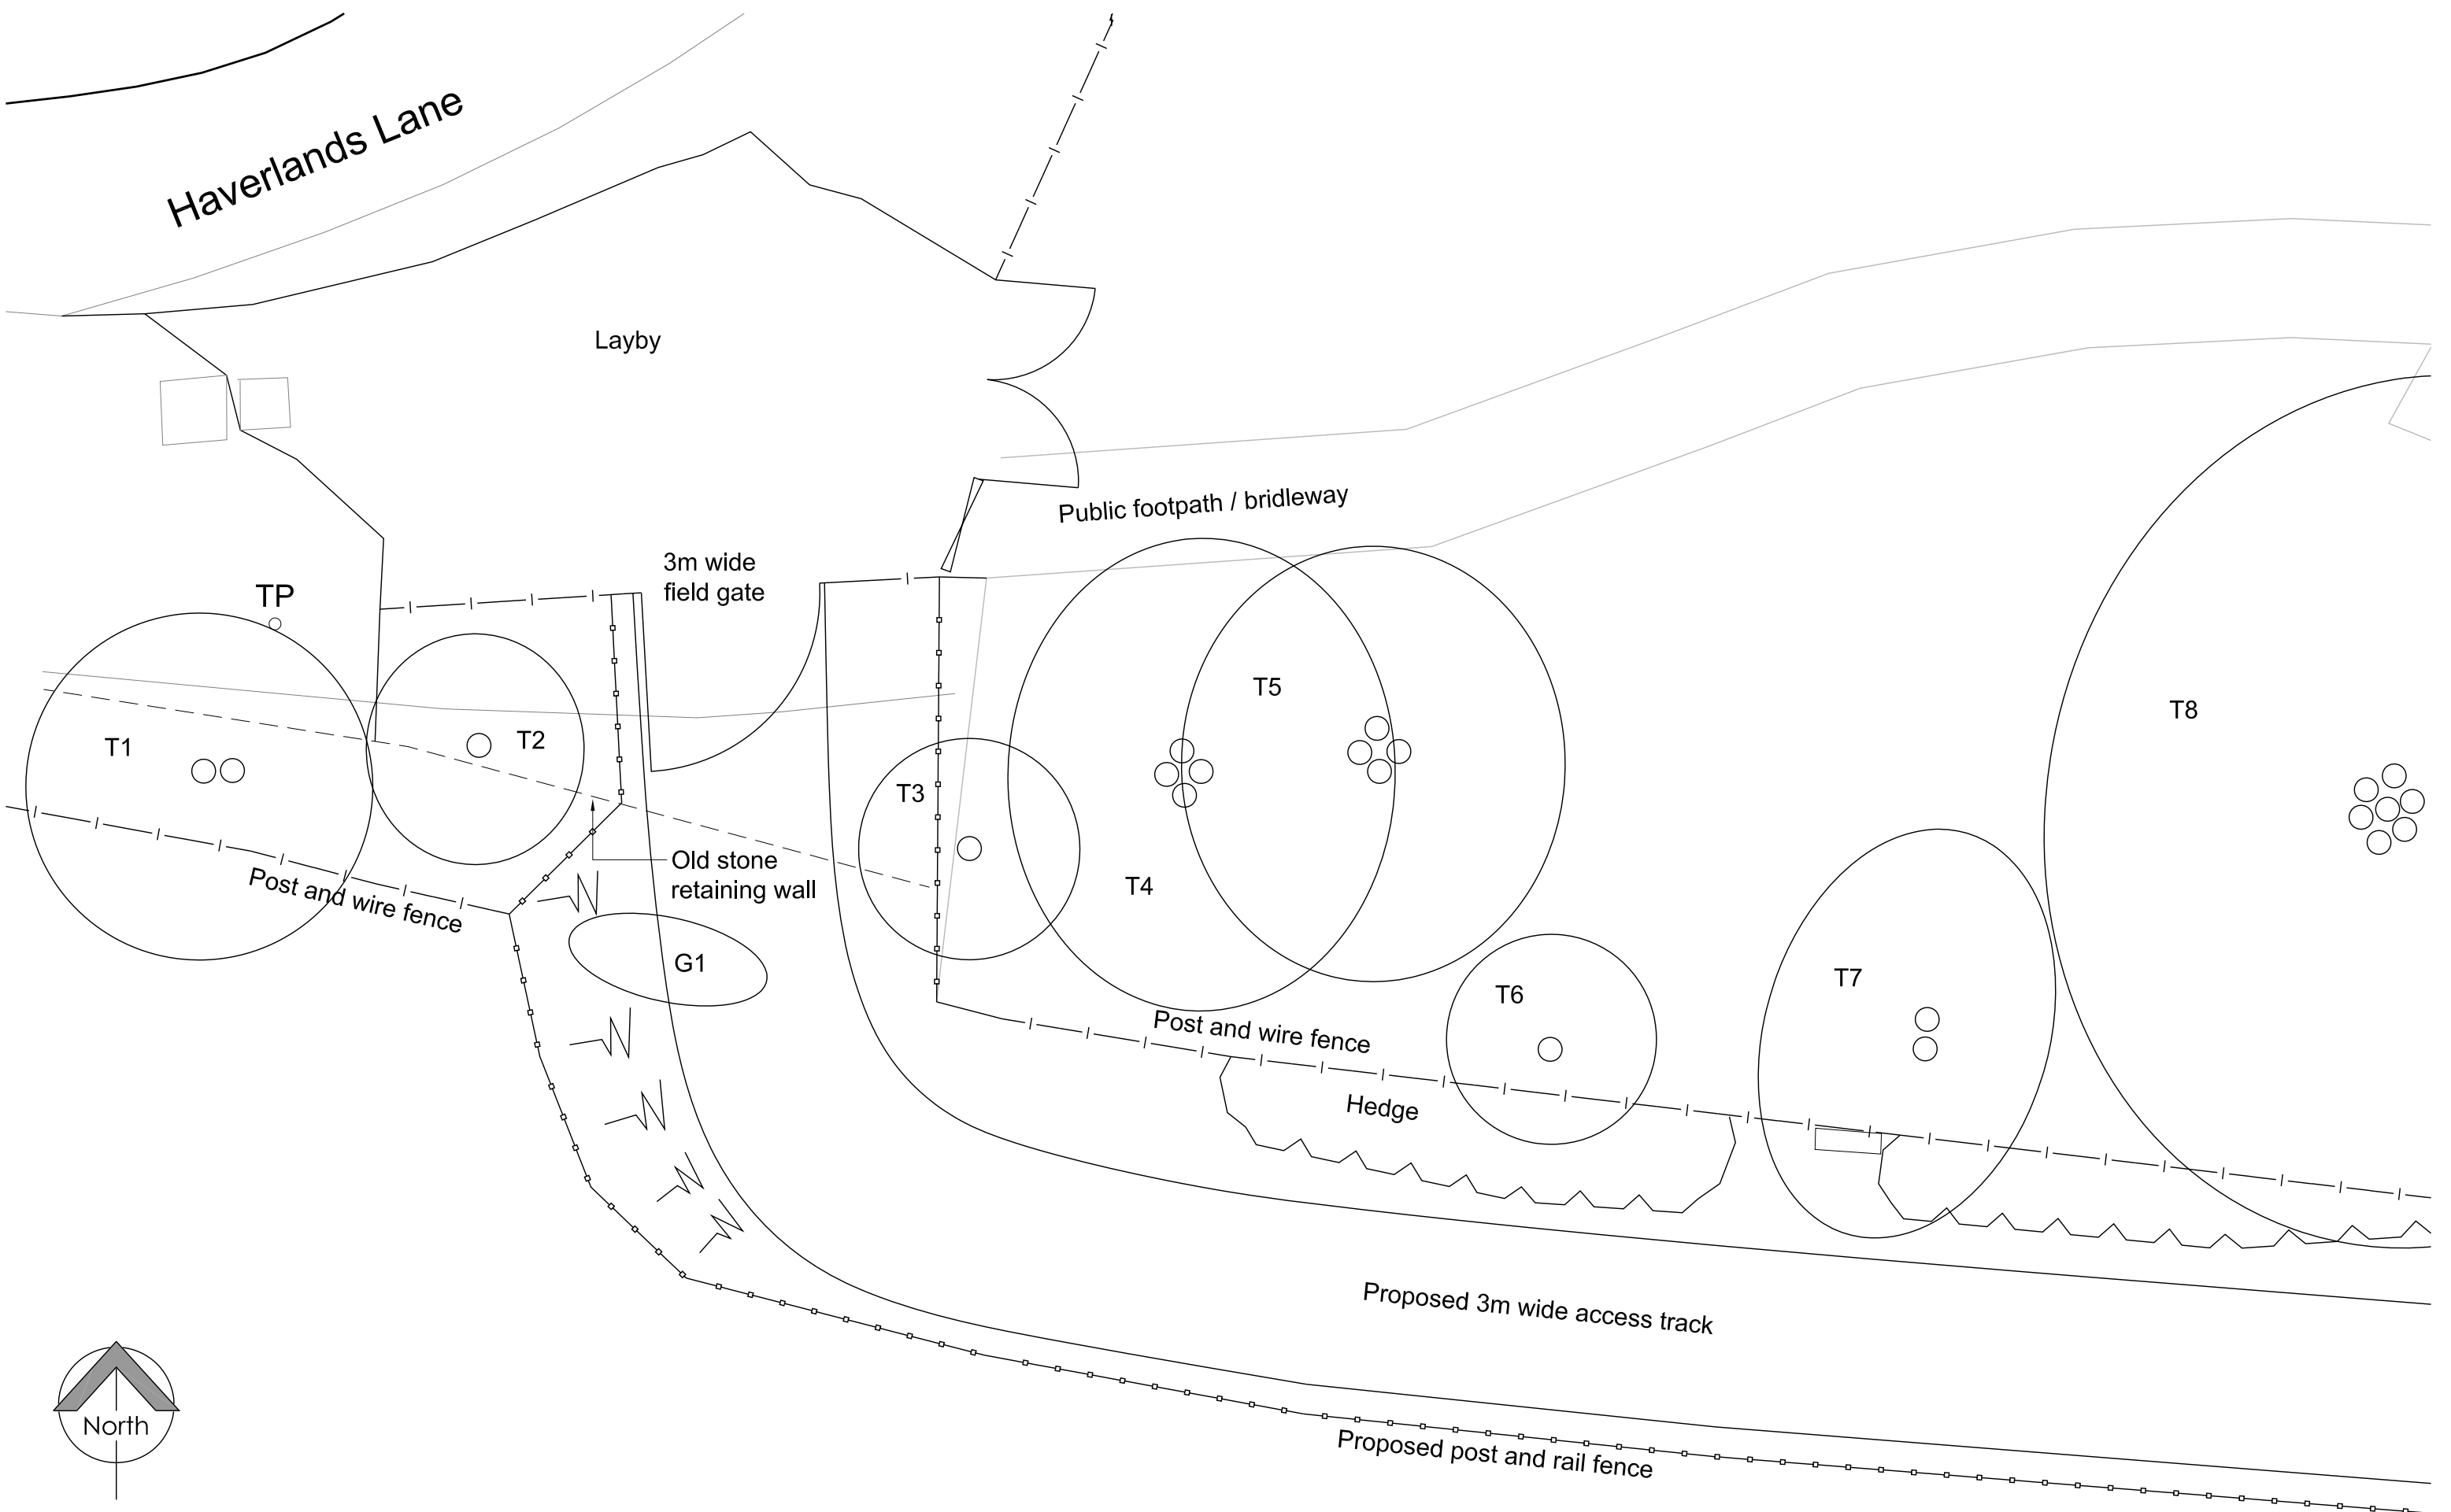

Churchill House, Mill Hill, Pontefract, West Yorkshire,
WF8 4HY t : 01977 797258 e: mail@stevewells-associates.com