


Second Floor Layout

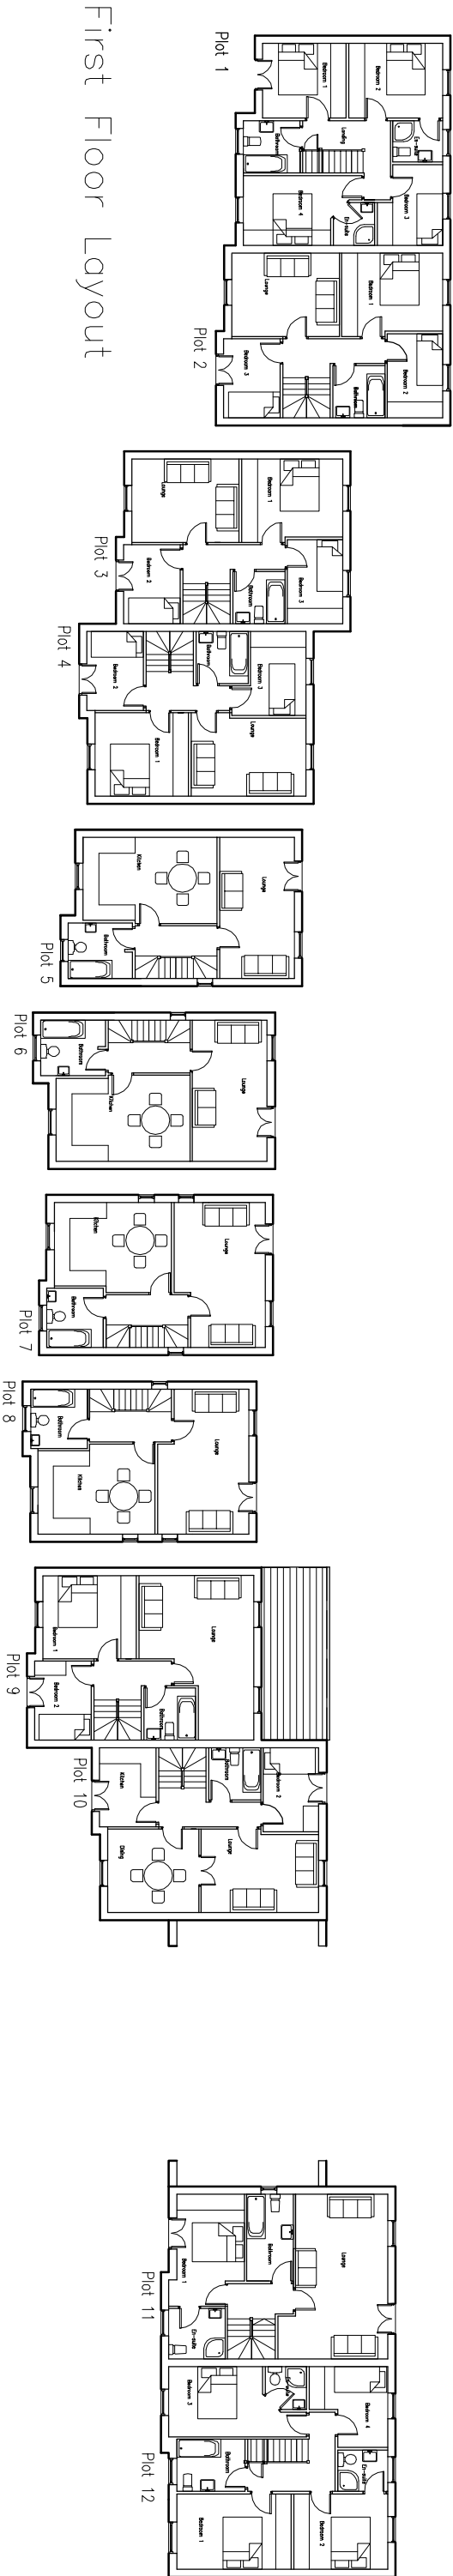

First Floor Layout

Rev:	Date:	Notes:
------	-------	--------

Mark Brotherton Ltd

Chartered Architect

FOX COTTAGE WHITLEY ROAD WHITLEY

WF12 8LJ

TEL / FAX: 01924 499231

email:mba@uiyworld.co.uk

Client: Mr J Hutchins	
Project: Hoyle Mill, Thurstone. Residential Development	
Drawing: Proposed Site Upper Floor Layouts	
Date: October 2009	Scale: 1:250
Drawing No: 0961/113	Rev: