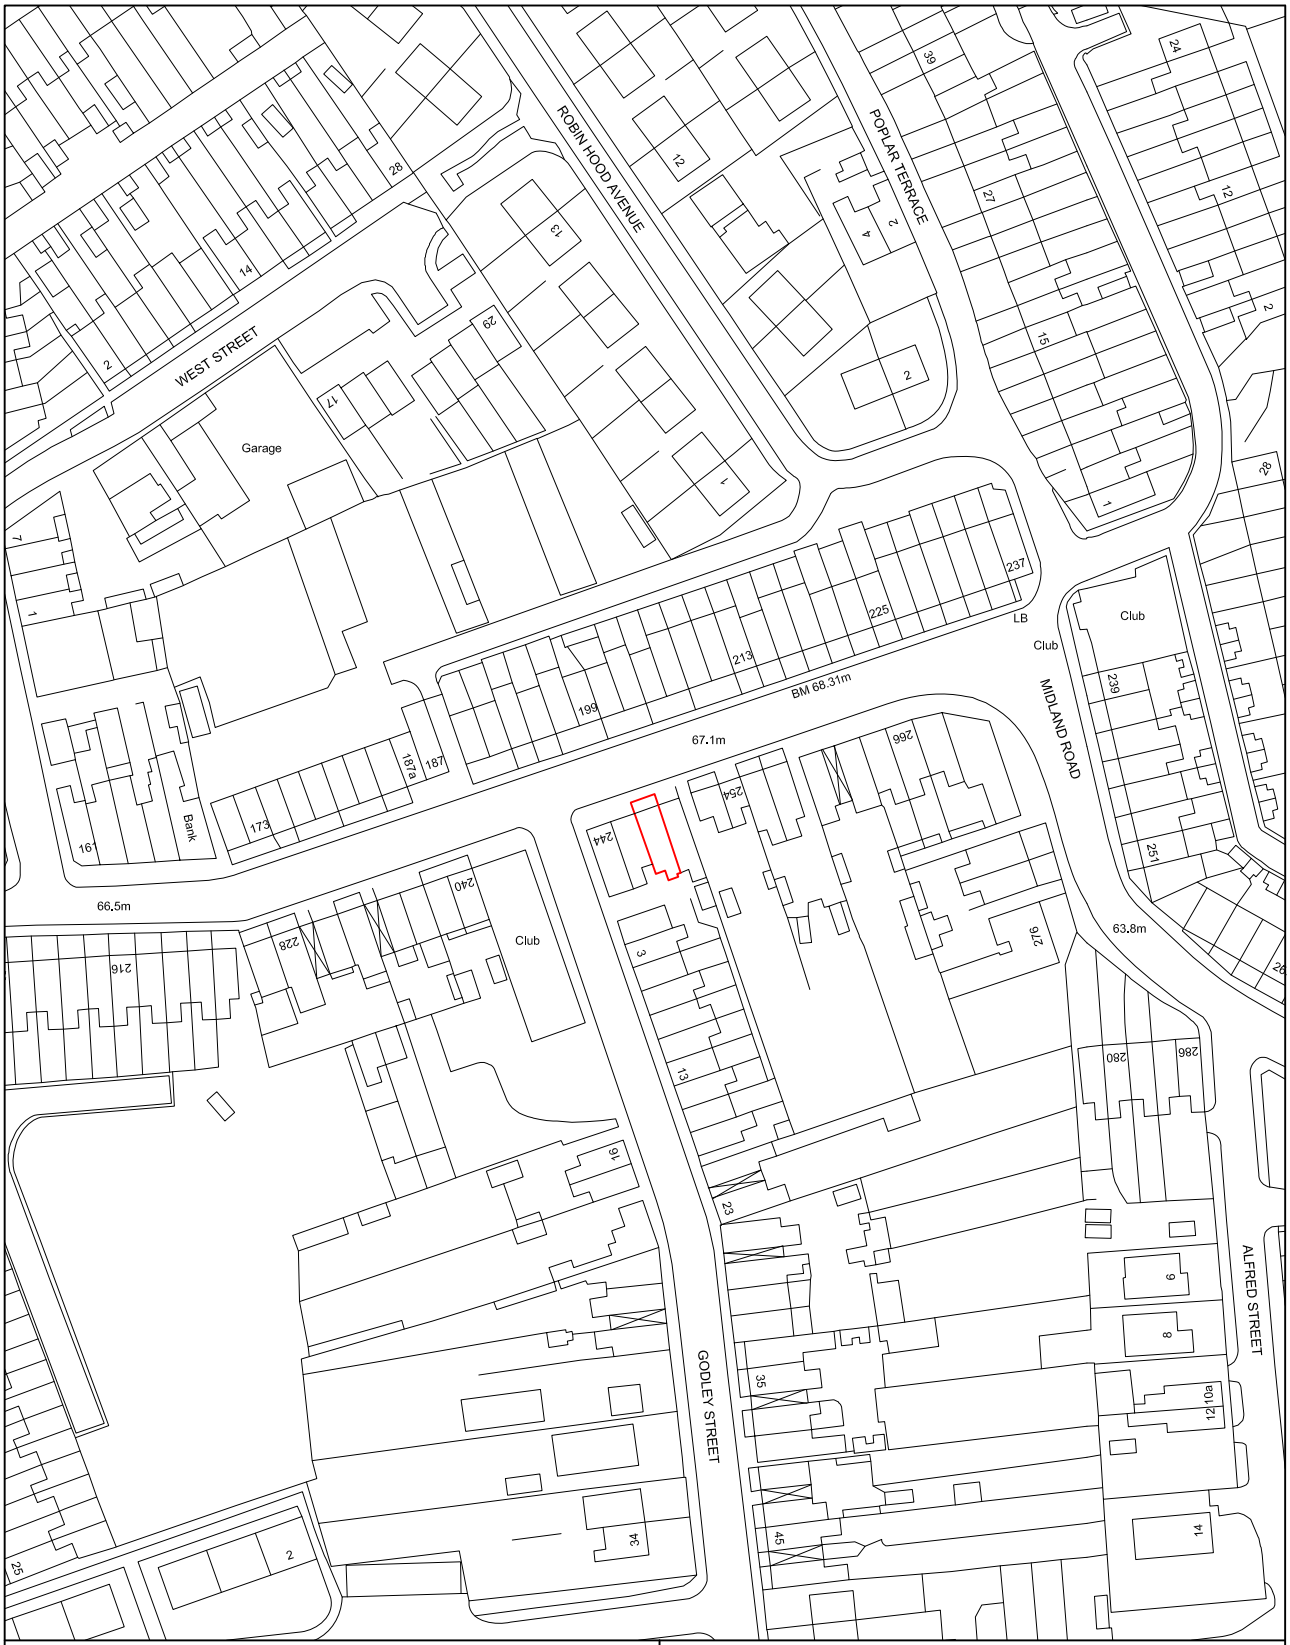


client

project 248 Midland Road
Barnsley
S71 4DN

title Site Location Plan

rev	amendments	scale: 1:1250	drawing no	S/04/P01