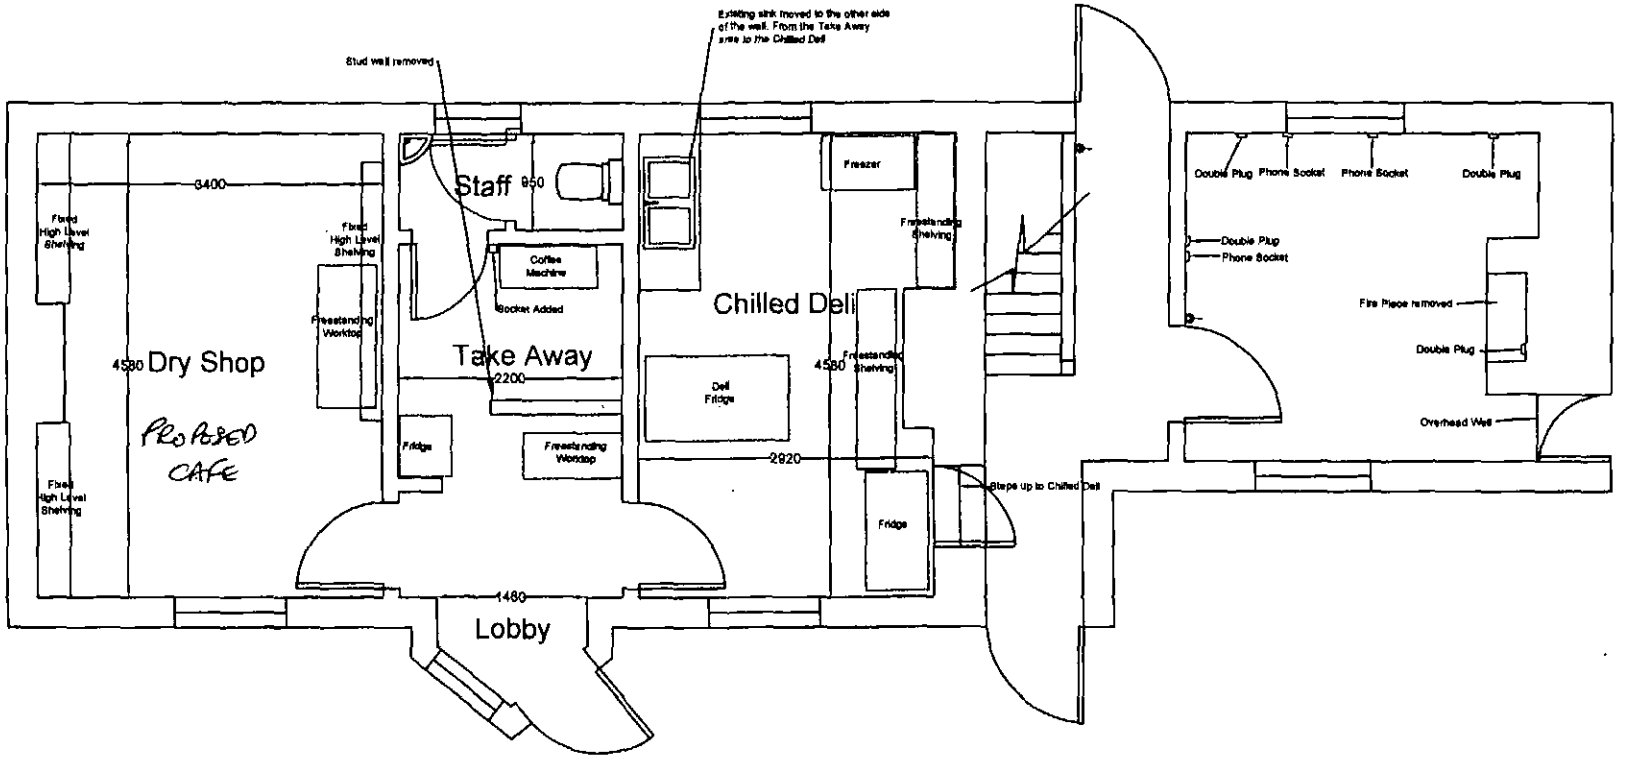


The Pantry Elescar Heritage Centre		SJB DESIGNS
Layout	AR-01-003	
	1:75	