
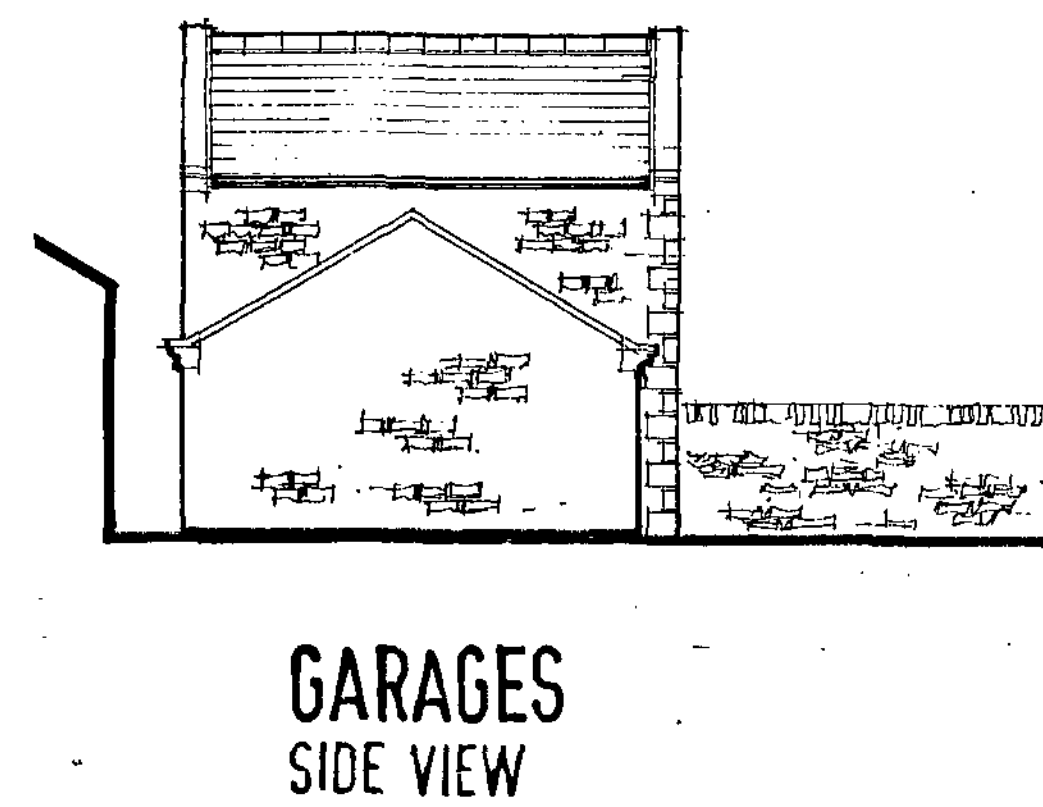
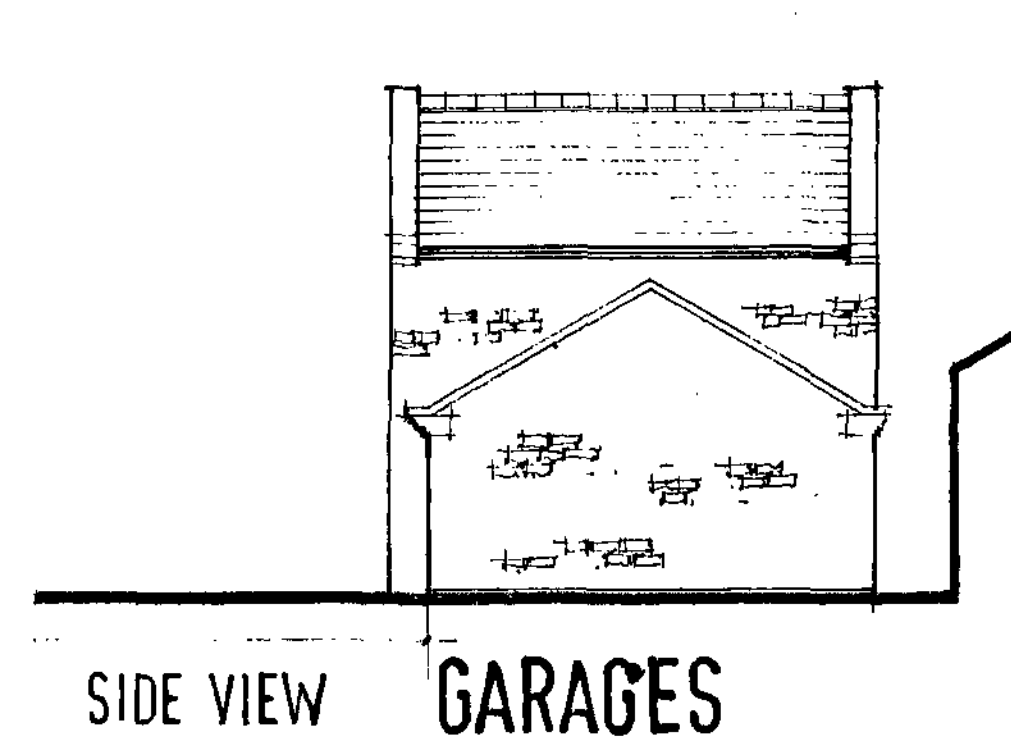
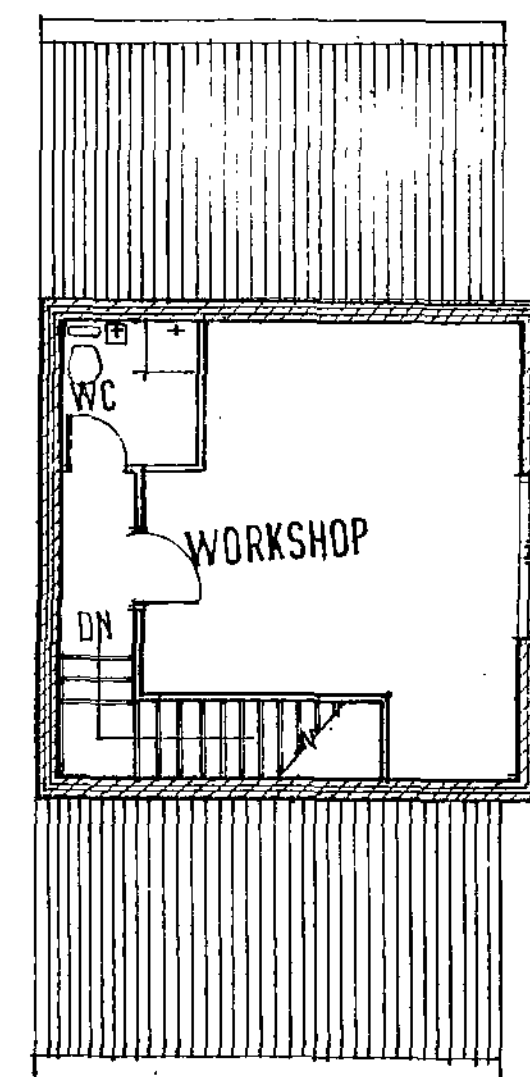
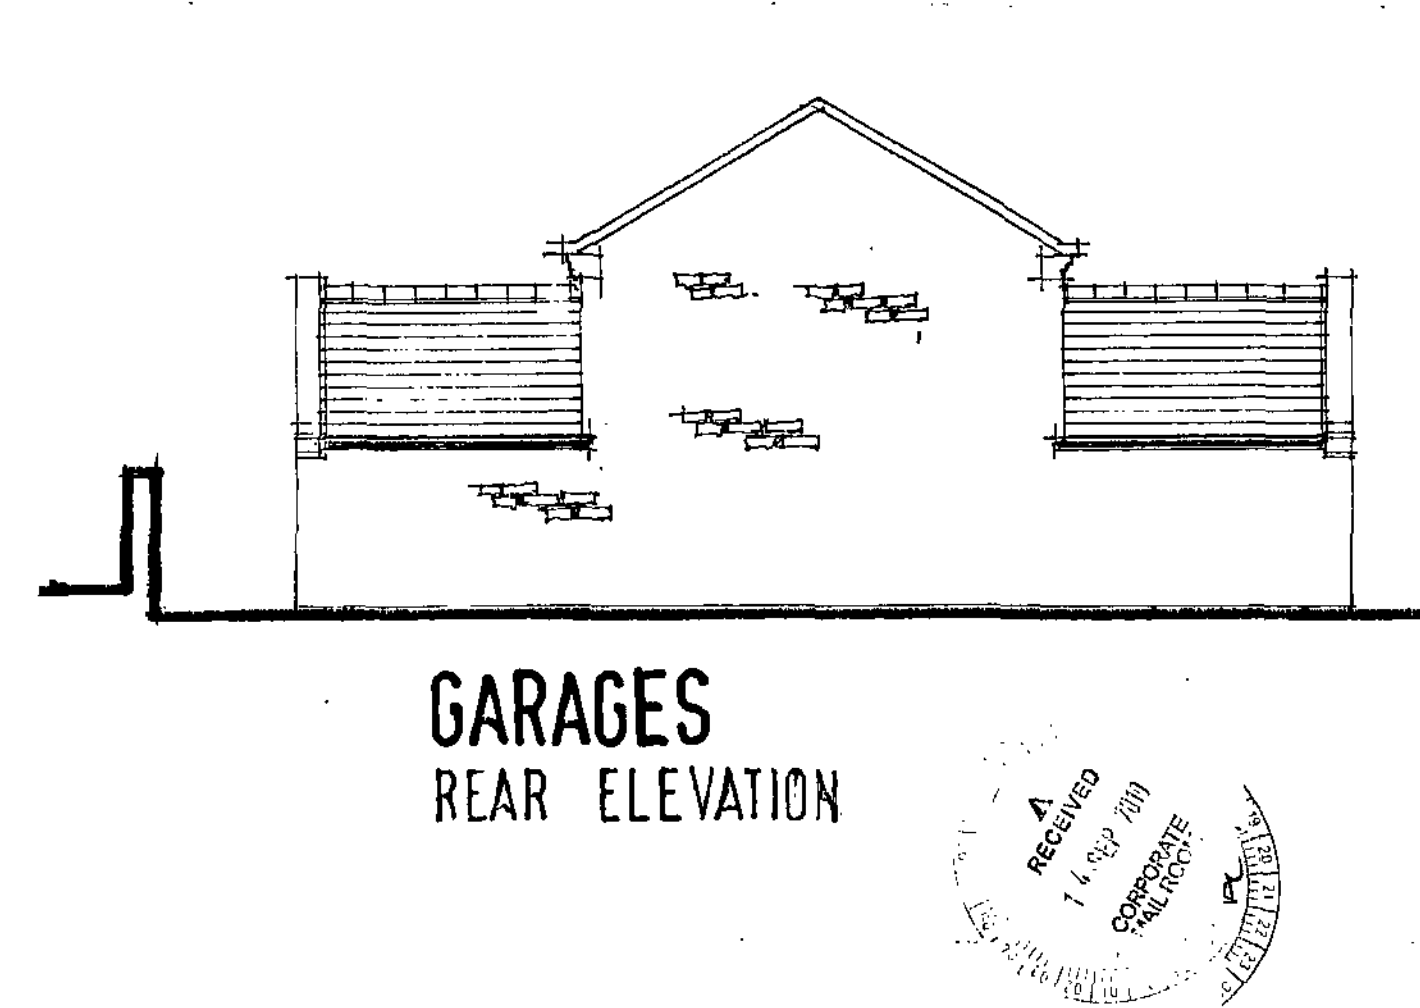
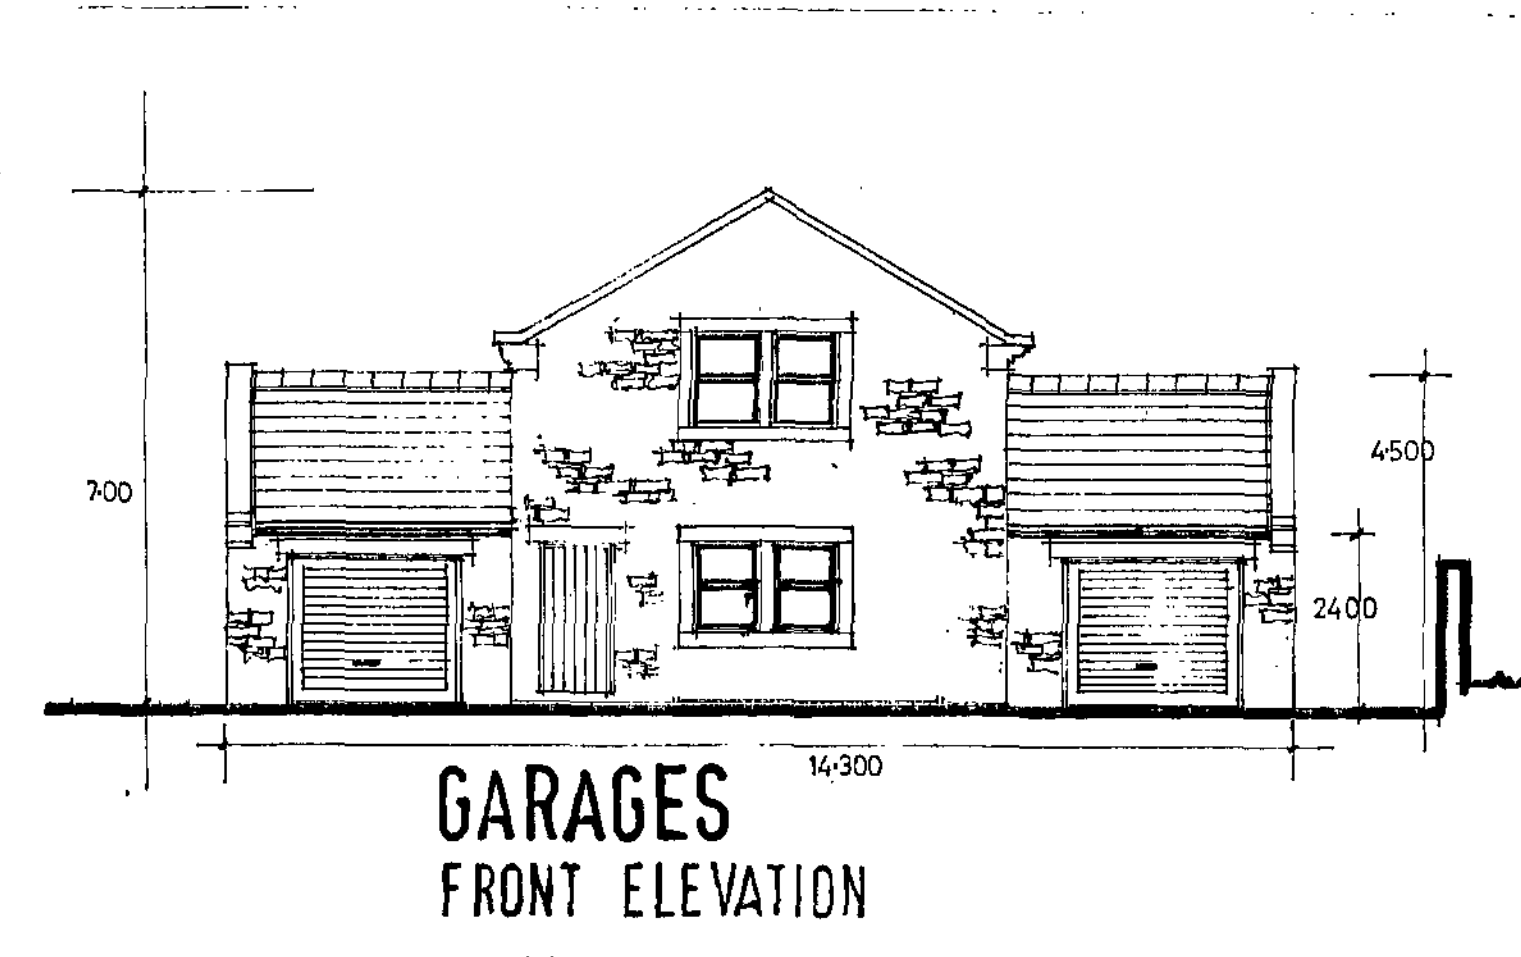


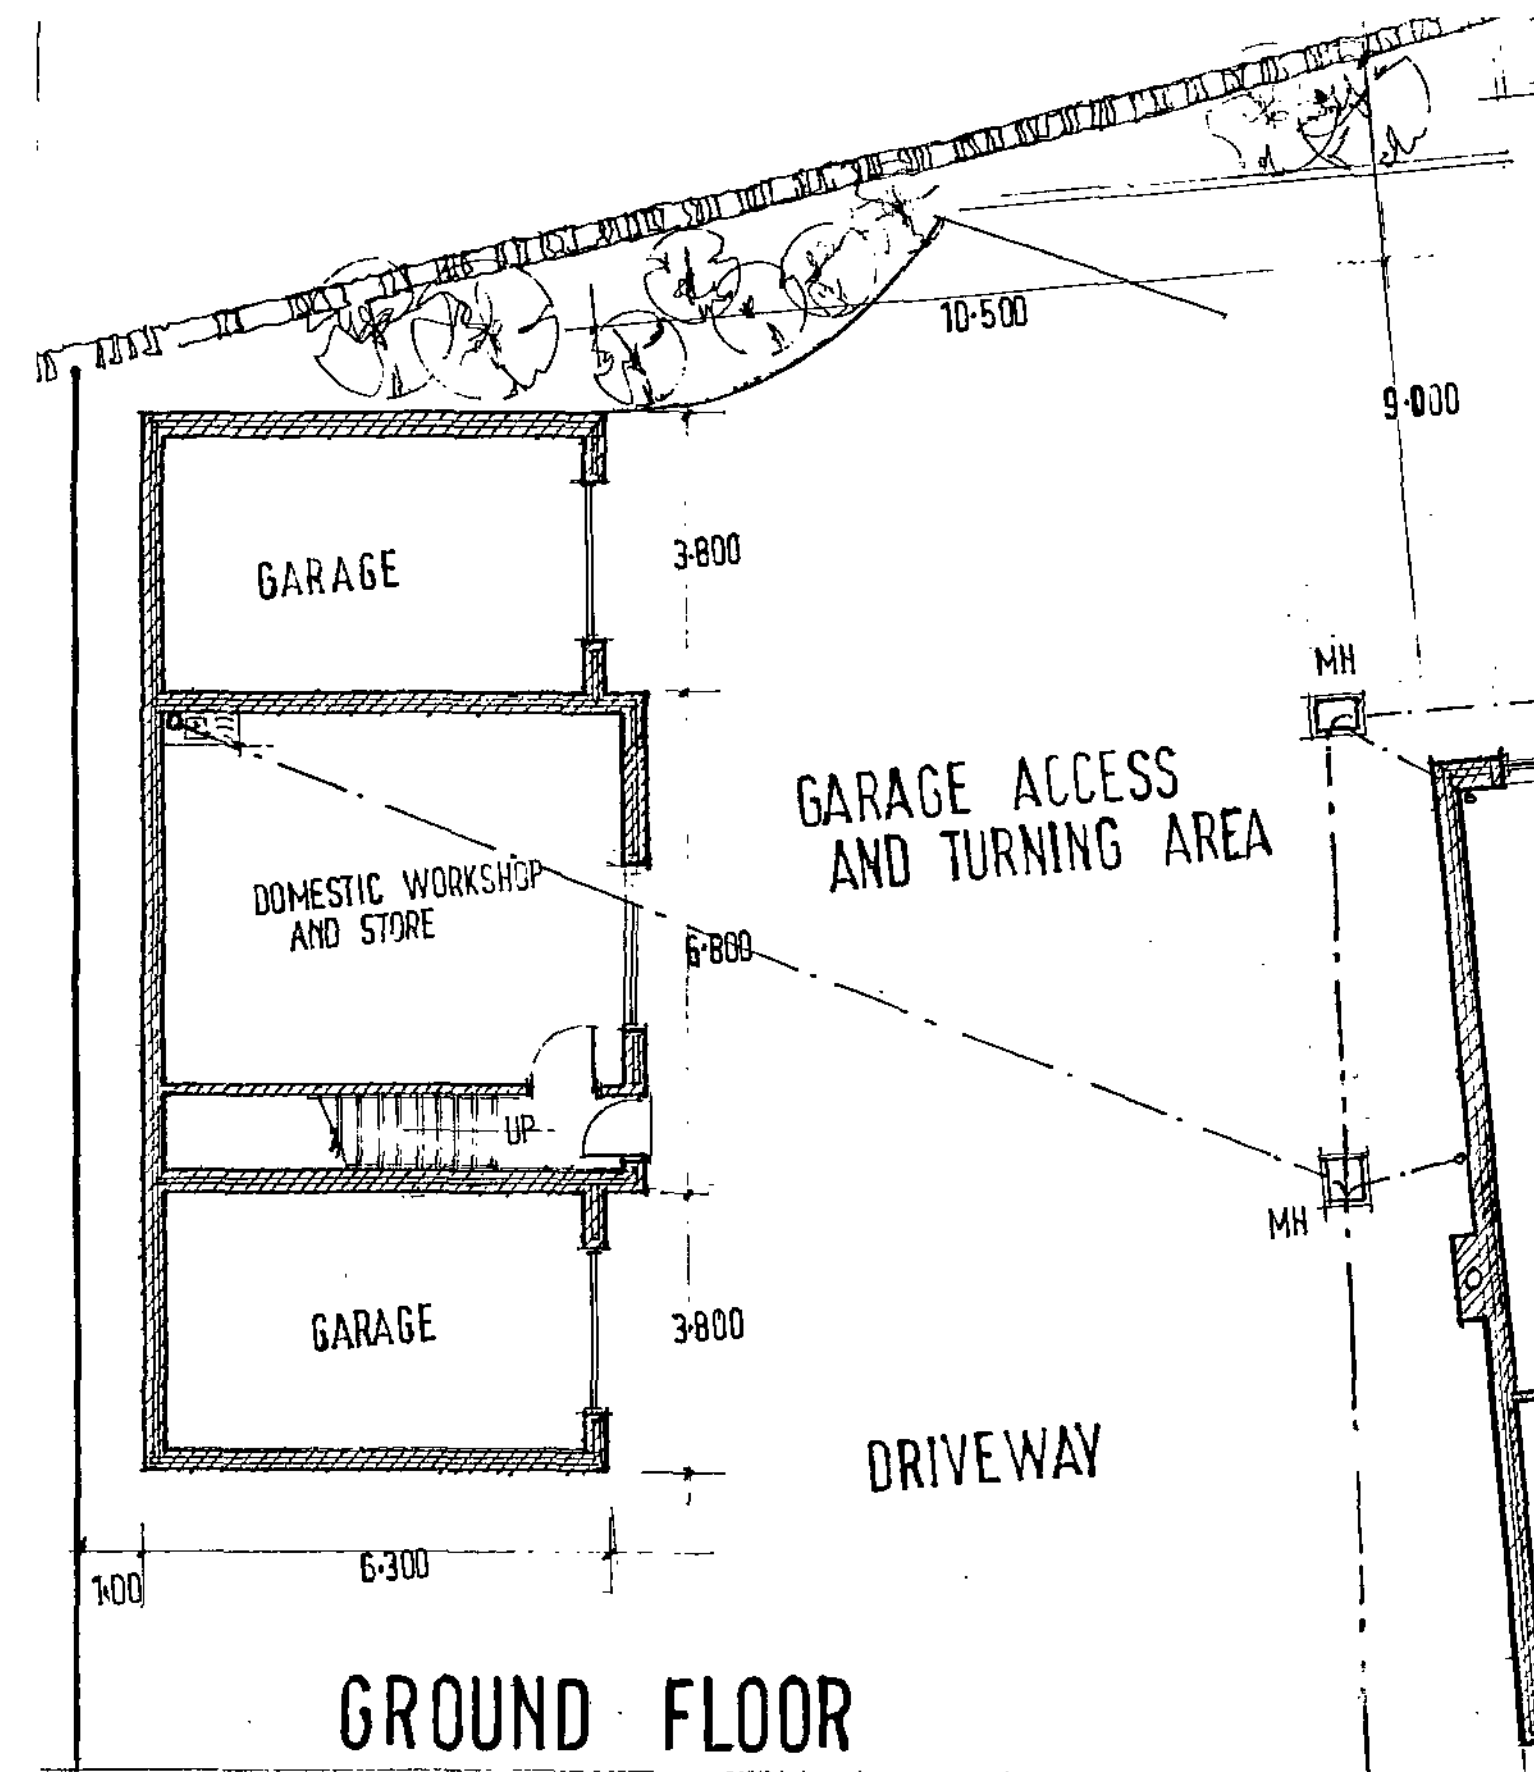

PROPOSED DETACHED GARAGES AS APPROVED
ON PLANNING APPROVAL 2008/1837
THE GRANGE
MORTIMER ROAD.
CUBLEY
PENISTONE

SCALE 1:100
DATE SEPT 2010 2010-33-02
DRAWN HARRIS

Millé
design

Architectural planning,
building & interiors
tel: & fax:
0114 2886929