
11
64
19811
11690
20135
8346
23806
THE GREEN VIEW


POSSIBLE ALTERNATIVE LAYOUT THAT COMPLIES WITH THE COUNCIL'S STANDARDS.

OPTION C

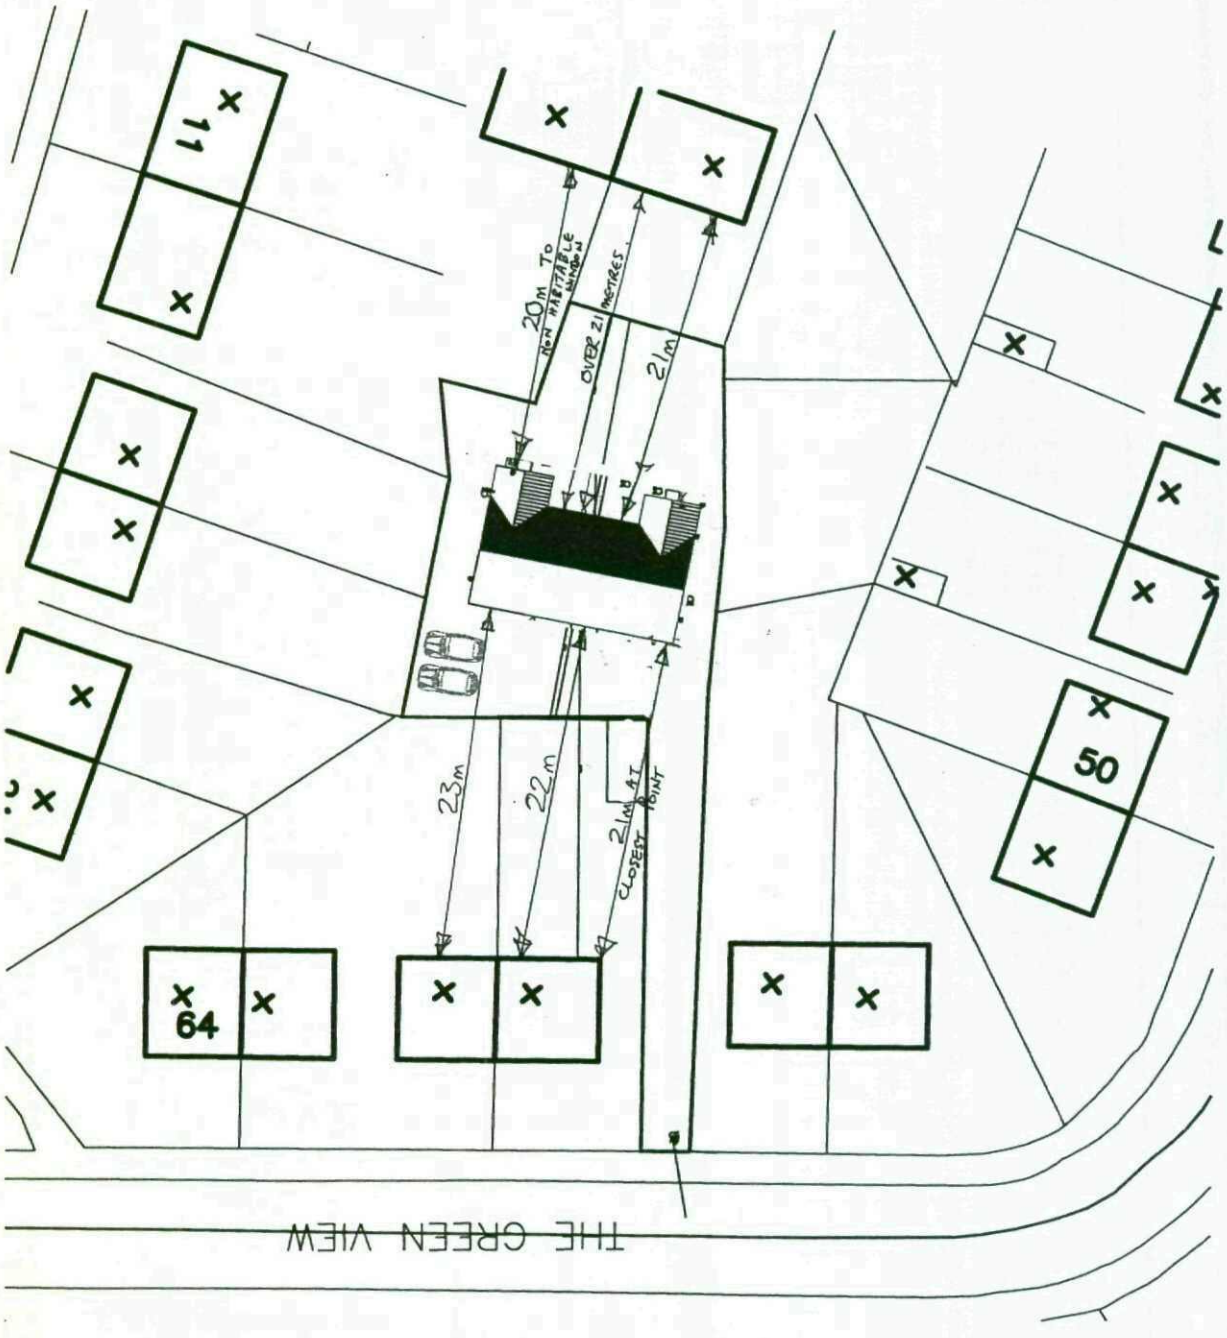

1:500

OPTION A

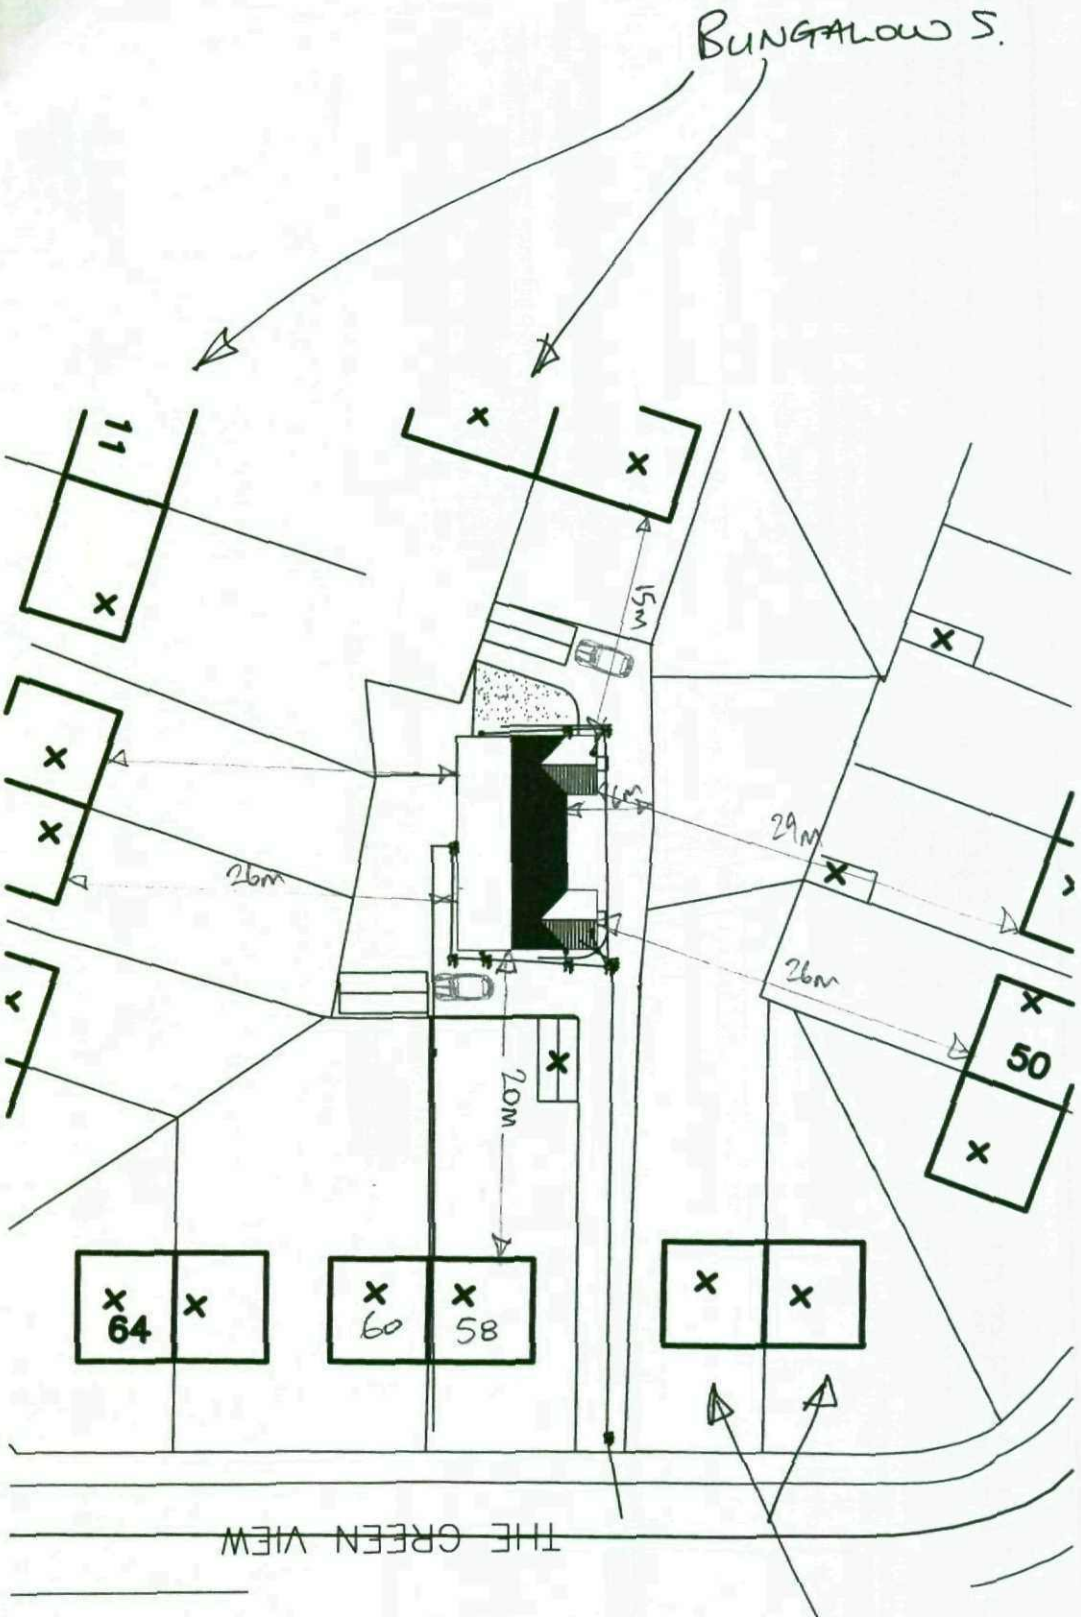

1:500