


PLANS

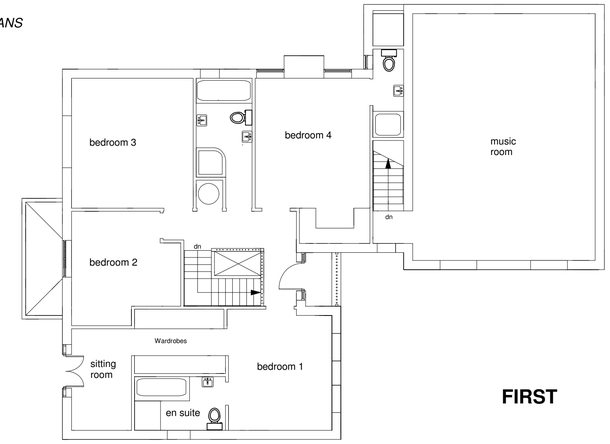

FIRST

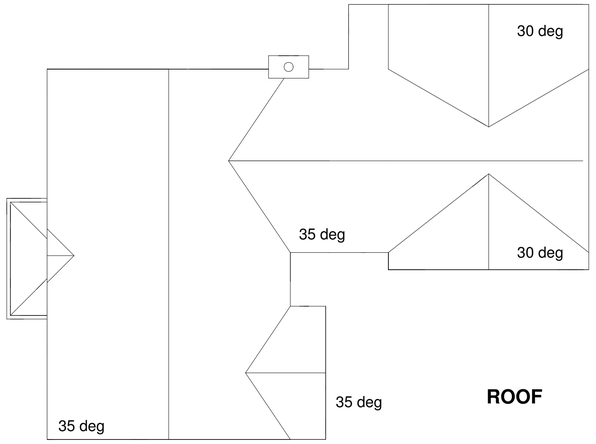

ROOF

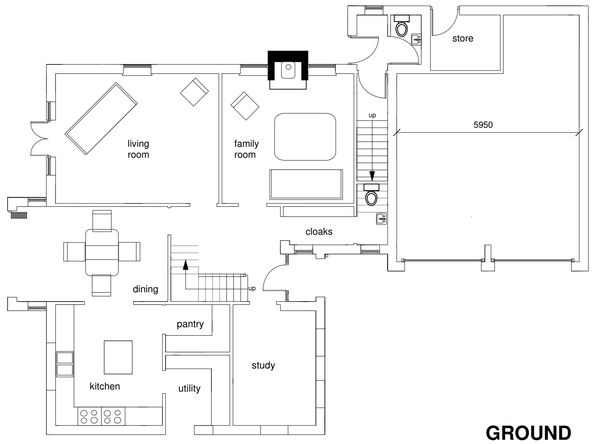

GROUND

ELEVATIONS



EAST



NORTH



WEST



SOUTH

NOTES

MATERIALS SCHEDULE:

WALLS- FACING BRICKWORK
EXTRUDED BRICKWORK CORNERS
WITH RAKED RECESSED JOINT.

DOORS - METAL/TIMBER

WINDOWS
UPVC COLOUR TO BE AGREED
FASCIAS :UPVC

ROOF:SLATE

GENERAL:
ARCHITECTURAL MASONRY HEADS
SILLS AND CORBEL STONE

SNAPPED HEADER VERGE DETAIL

notes

no dimensions to be scaled from this drawing which is the property of the company. it is not to be used or disclosed in any way except as authorised by the company. The client is responsible for providing architect with correct site boundary/ownership definitions and any covenants or easements relating to the site. architect will assume site boundaries as clearly defined, unless otherwise informed by client. no work to be carried out without planning permissionand until a building regulations application has been submitted.
any work carried out before building regulations approval has been granted
will be strictly at clients own risk.
any building works within 6m of a neighbouring home's foundations may require you to notify the owner of that property of your intentions at least one month before you start work. work to an existing party wall requires you to give at least two months notice of your intentions. if consent to carry out work cannot be reached procedures dealing with an dispute should be followed (the party wall act 1996). Client to provide Architect with any available mining advisory service reports

IT IS THE RESPONSIBILITY OF THE CONTRACTOR TO NOTIFY THE ARCHITECT OF ANY DISCREPANCIES ON THE DRAWING PRIOR TO CONSTRUCTION.

ALL DIMENSIONS TO BE CHECKED ON SITE
IF IN DOUBT ASK!

revisions
A. 25/8/11
B. 28/8/11
C/D. 2/9/11
E. 26/9/11
F. 17/10/11

title: PLANS AND ELEVATIONS (PLOT 1)

project RESIDENTIAL DEVELOPMENT
LAND OFF TINGLE BRIDGE LANE, HEMINGFIELD

for Mr and Mrs D. Clarke

scale 1:100 at A1/ 1:200 at A3

Job no: 1:11:03789

drawing no: **02F**

Andrew Bailey Architect
Glendower House
85 Lundhill Road
Wombwell
Barnsley
T. 01226 752590
E. AA2LARCHITECTS@BTCONNECT.COM
W WWW.AKBARCHITECTS.COM

akb