
COPYRIGHT: The copyright of this drawing is vested in SWF Consultants Ltd. It shall not be used without permission for any purpose.
DO NOT SCALE FROM THIS DRAWING - WORK TO FIGURED DIMENSIONS ONLY. ALL DIMENSIONS ARE IN MILLIMETRES UNLESS STATED OTHERWISE.


NOTES

ALL STEEL GROUND BEAMS TO BE 152 x 152 x 30 UKCS- SITE MEASURED TIO SUIT .

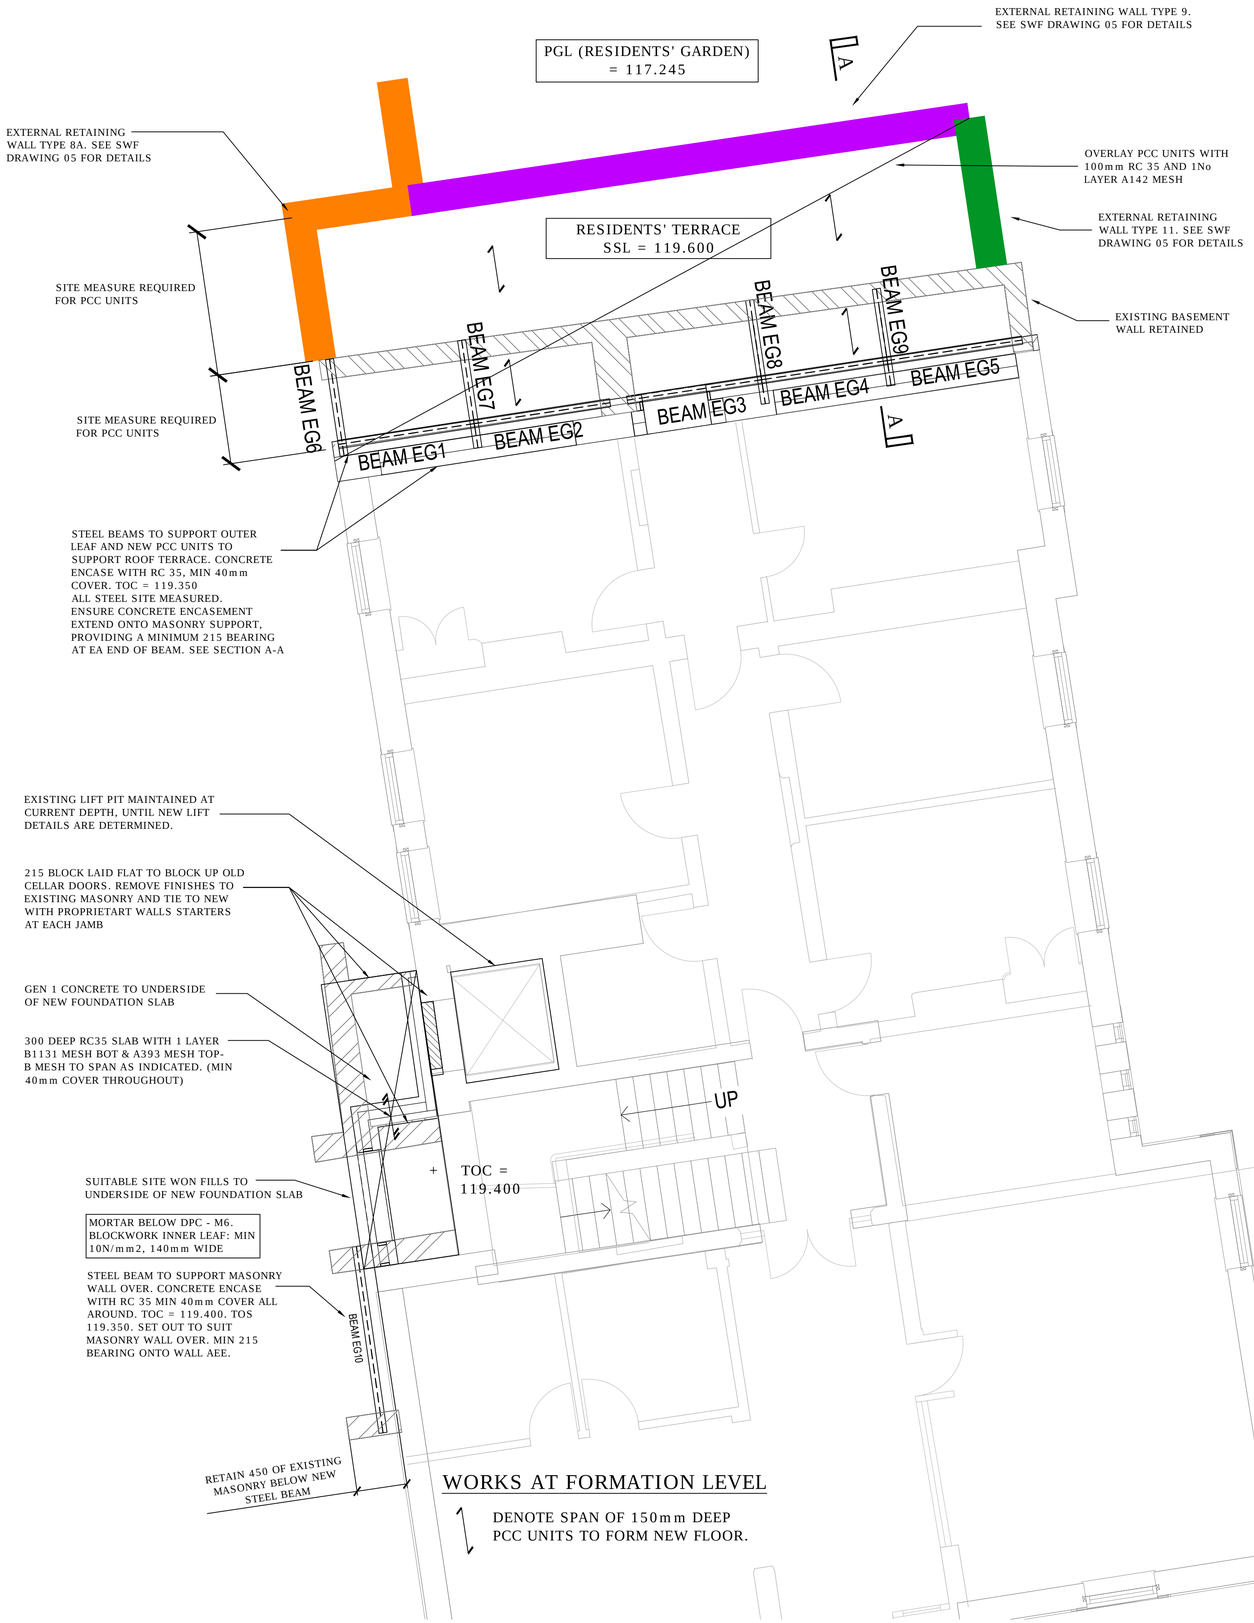


WORKS AT FORMATION LEVEL

DENOTE SPAN OF 150mm DEEP PCC UNITS TO FORM NEW FLOOR.

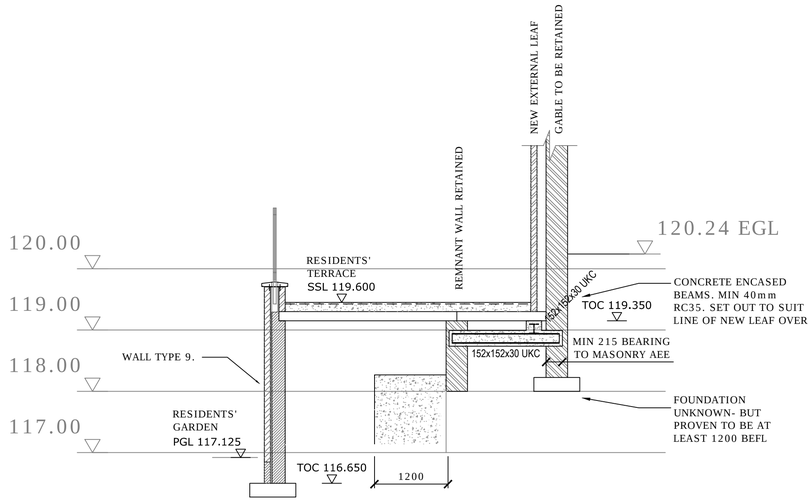

SECTION A-A

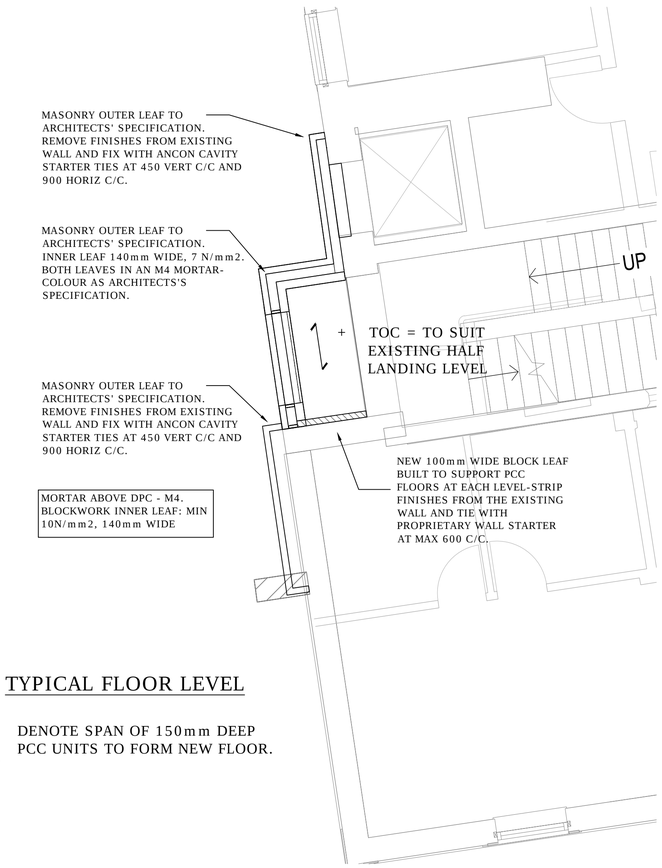

TYPICAL FLOOR LEVEL

DENOTE SPAN OF 150mm DEEP PCC UNITS TO FORM NEW FLOOR.

CONSTRUCTION

Rev	Date	Description	By	Chkd

Project
BERNESLAI CLOSE, BARNSLEY

Client
McCARTHY & STONE RETIREMENT LIFESTYLES LTD

Job No. Drawing No.	Revision	Scale 1:50 UNO @ A1
NE-2473-SE-05-050	-	Date 14.01.20
		By PJS
		Chkd PJS

A1

Drawing Title
WORKS TO EXISTING RETAINED BUILDING

Suite 1, Ground Floor, Marwood House, Riverside Park, Southwood Road, Bromborough, Wirral, CH62 3QX
email: admin@swfconsultants.co.uk
www.swfconsultants.co.uk
Tel: 0151 334 0866
Fax: 0151 334 7149
SWF CONSULTANTS LTD
CONSULTING CIVIL & STRUCTURAL ENGINEERS