


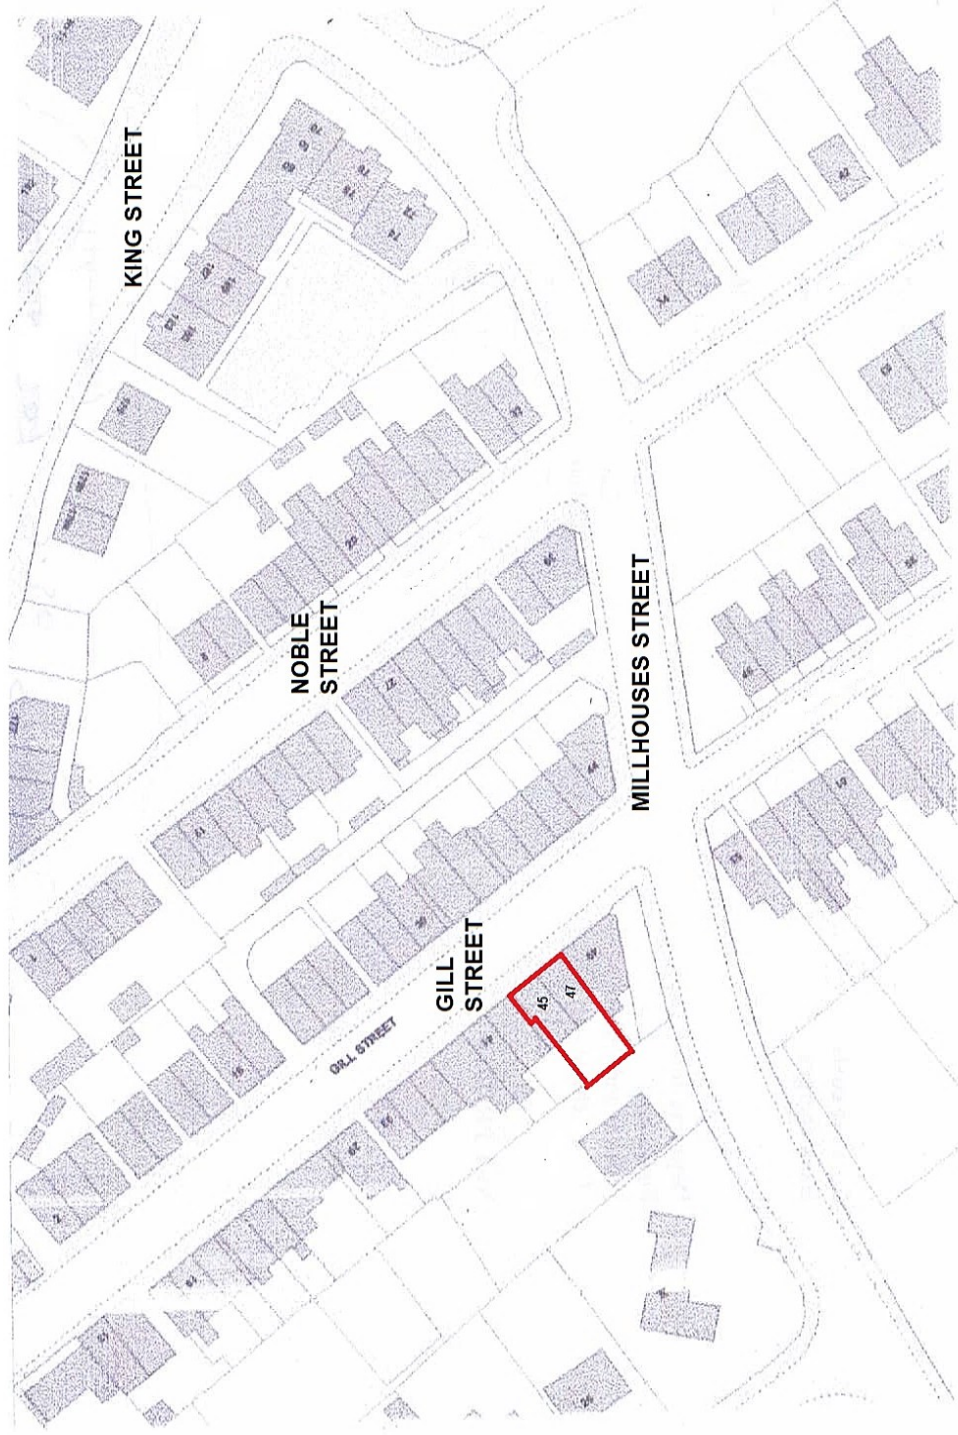

LOCATION PLAN 1:1250

Ordnance Survey © Crown copyright 2008 All rights reserved
Licence number 100047956