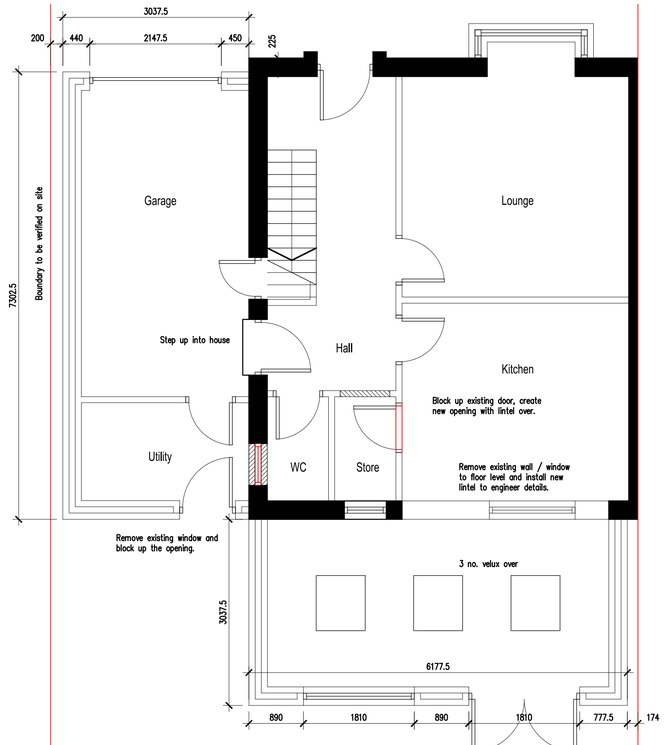

proposed ground floor plan
scale: 1:50

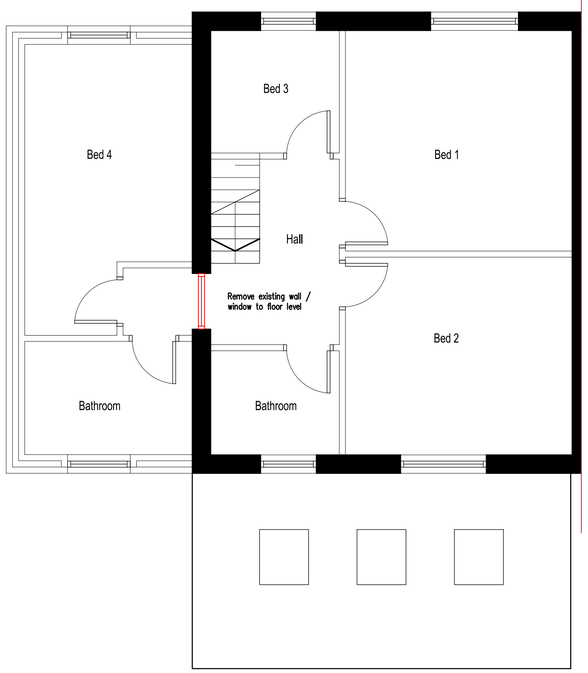

proposed first floor plan
scale: 1:50

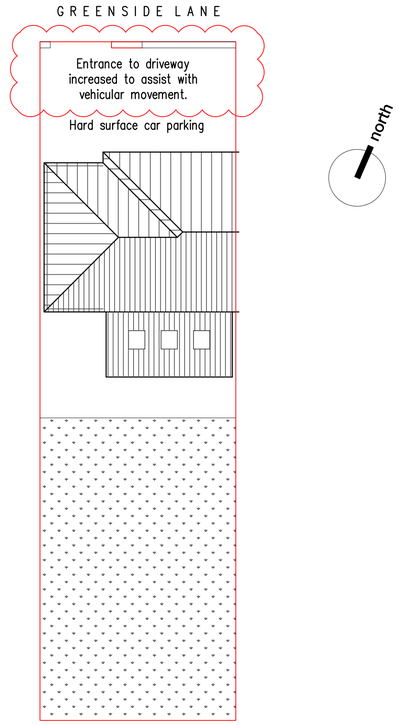

proposed block plan
scale: 1:150

B Entrance to driveway shown as being increased to assist with vehicle movement as discussed with the LPA. 20.03.2022

parking provision at the front of house as requested by the LPA. 13.03.2022



proposed front elevation
scale: 1:50

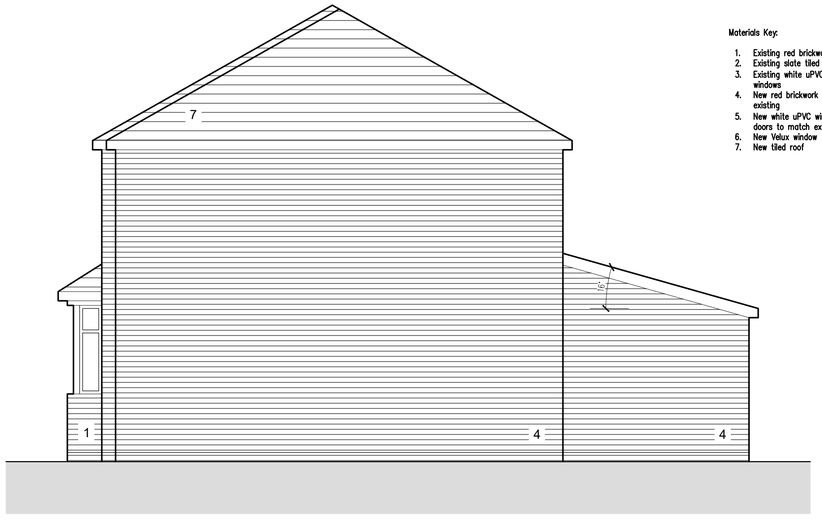

proposed side elevation
scale: 1:50

Materials Key:

1. Existing red brickwork
2. Existing slate tiled roof
3. Existing white uPVC doors / windows
4. New red brickwork to match existing
5. New white uPVC windows / doors to match existing
6. New Velux window
7. New tiled roof



proposed rear elevation
scale: 1:50

PROJECT
52 Greenside Lane, Hoyland Barnsley

TITLE
Proposed GA's

SCALE
1:50 @ A1

DATE
25.01.2022

DRAWN BY

REVIEWED

DRAWING NO
2022-02-02

REVISION
B

0 500 1000 1500 2000 3 5 10