


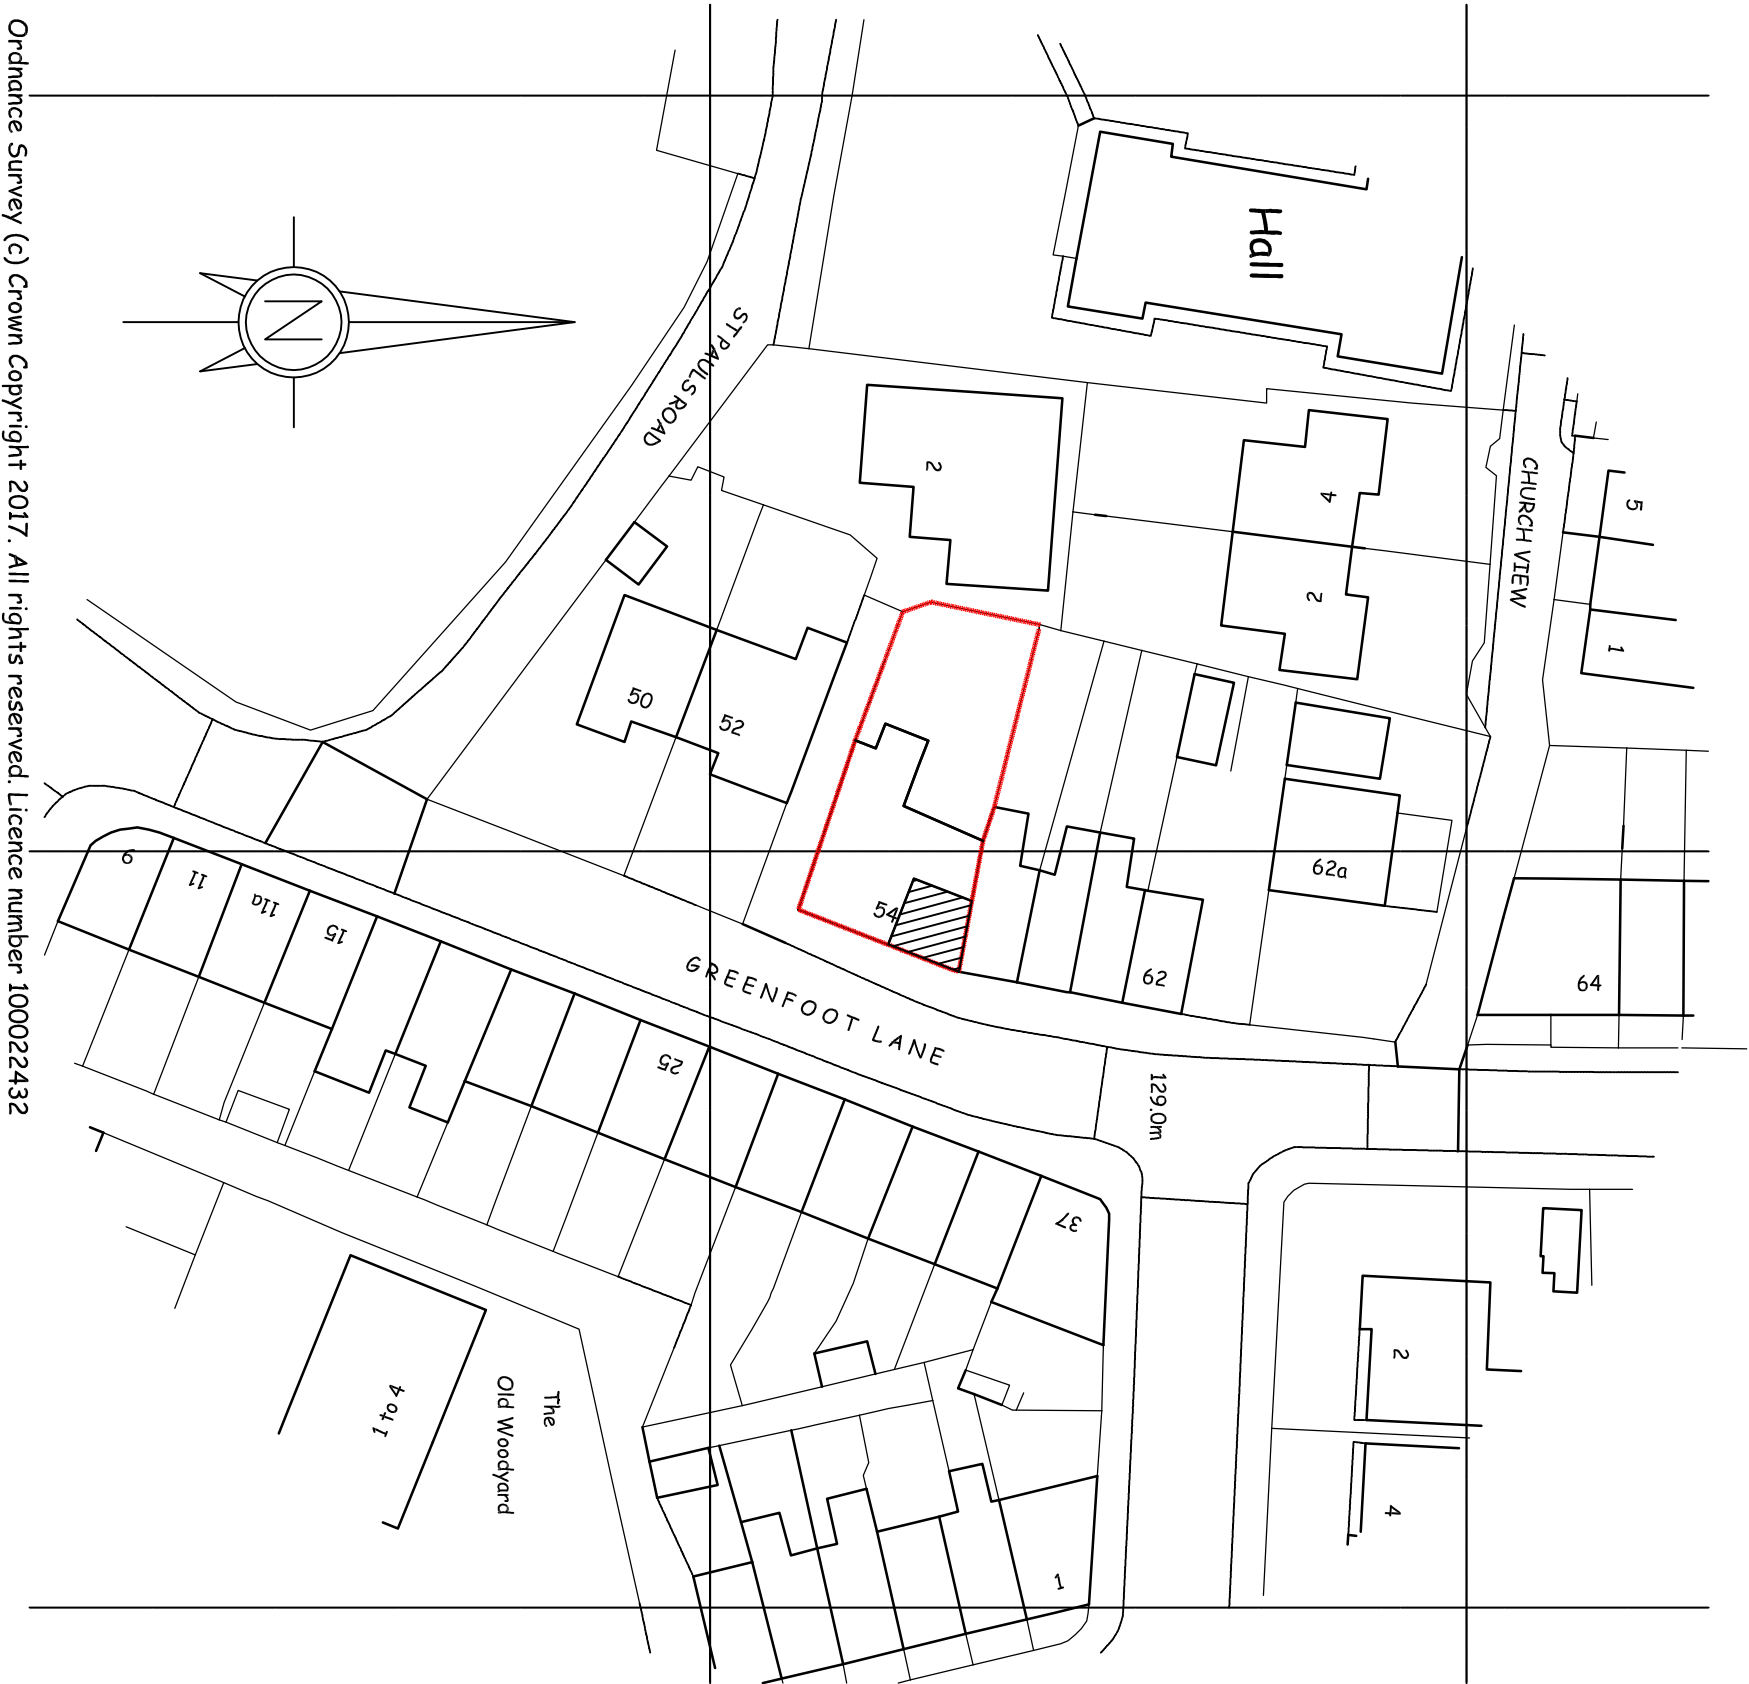

SITE & LOCATION PLAN 1:500

<div>Andromeda</div> <div>ARCHITECTURE</div> <div>105 HAWKSLEY AVENUE</div> <div>SHEFFIELD S6 2BD</div> <div>Tel: (0114) 2854 207</div>	L.P.S. AT 54 GREENFOOT LANE, BARNSLEY S75 2TA			
	CONVERSION TO H.M.O.			
	SITE & LOCATION PLAN 1/500		1/50 @ A3	AUG.'17