



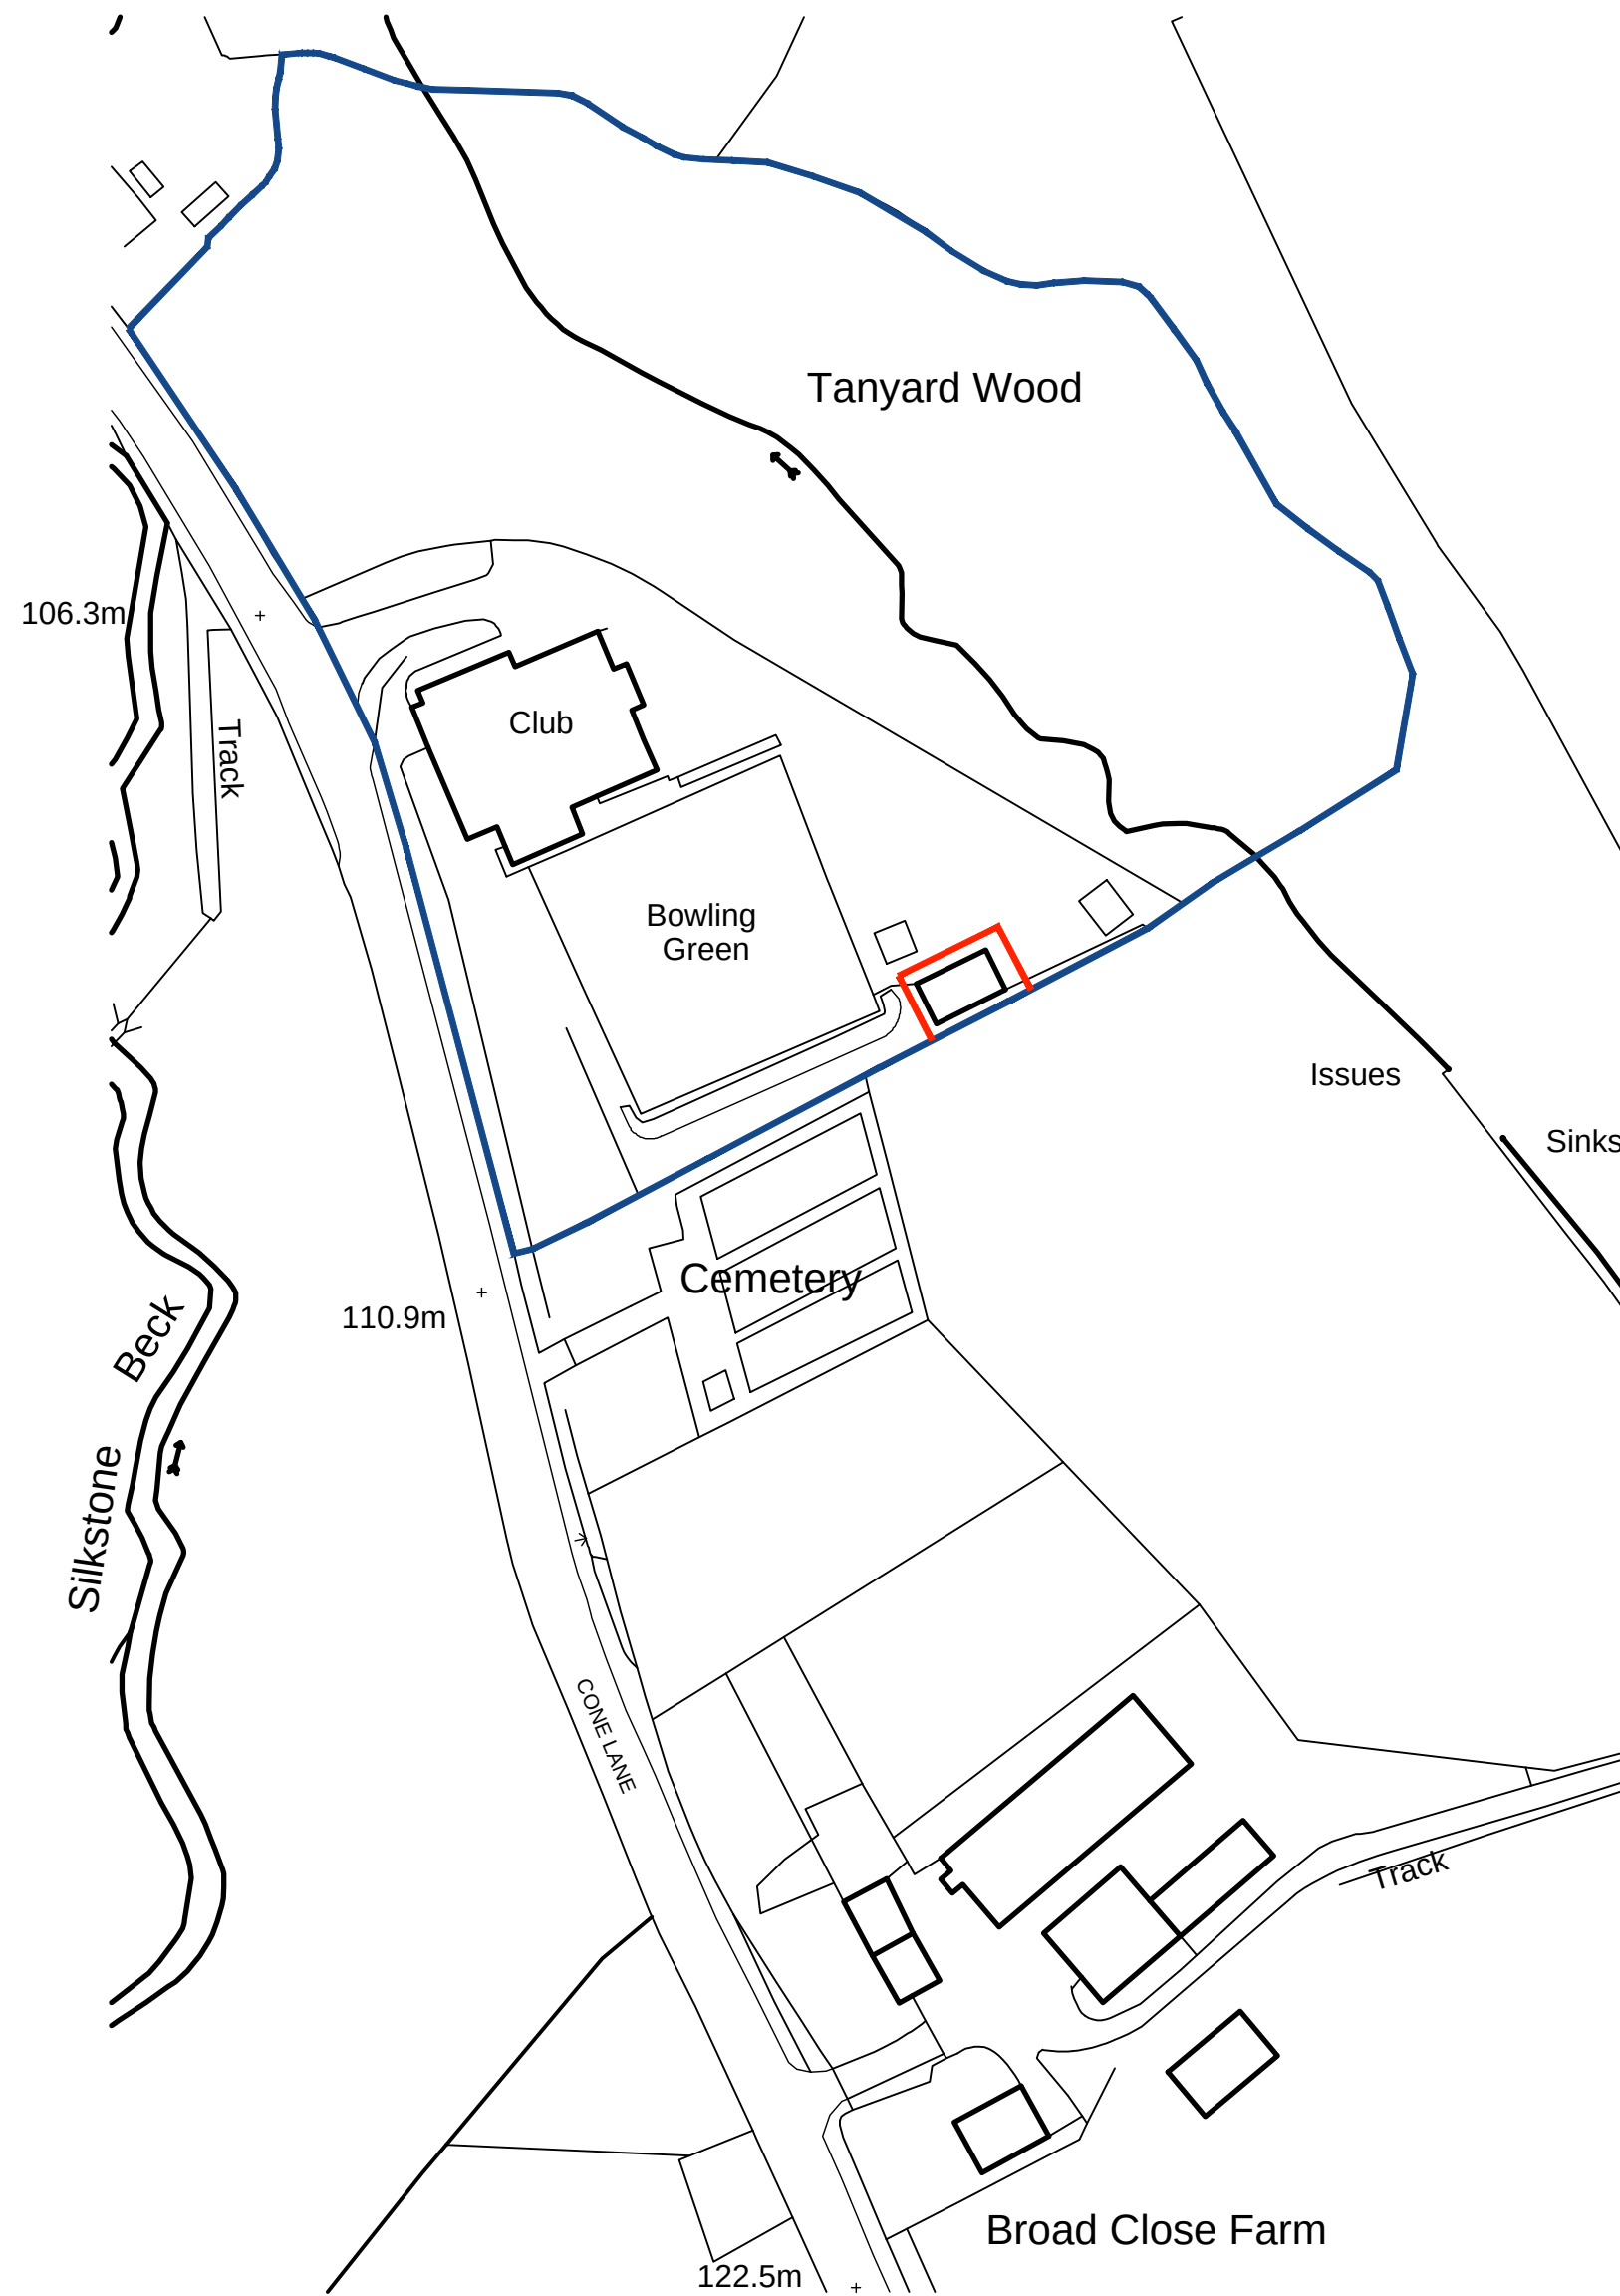

EXISTING POSITION
SCALE 1:1000

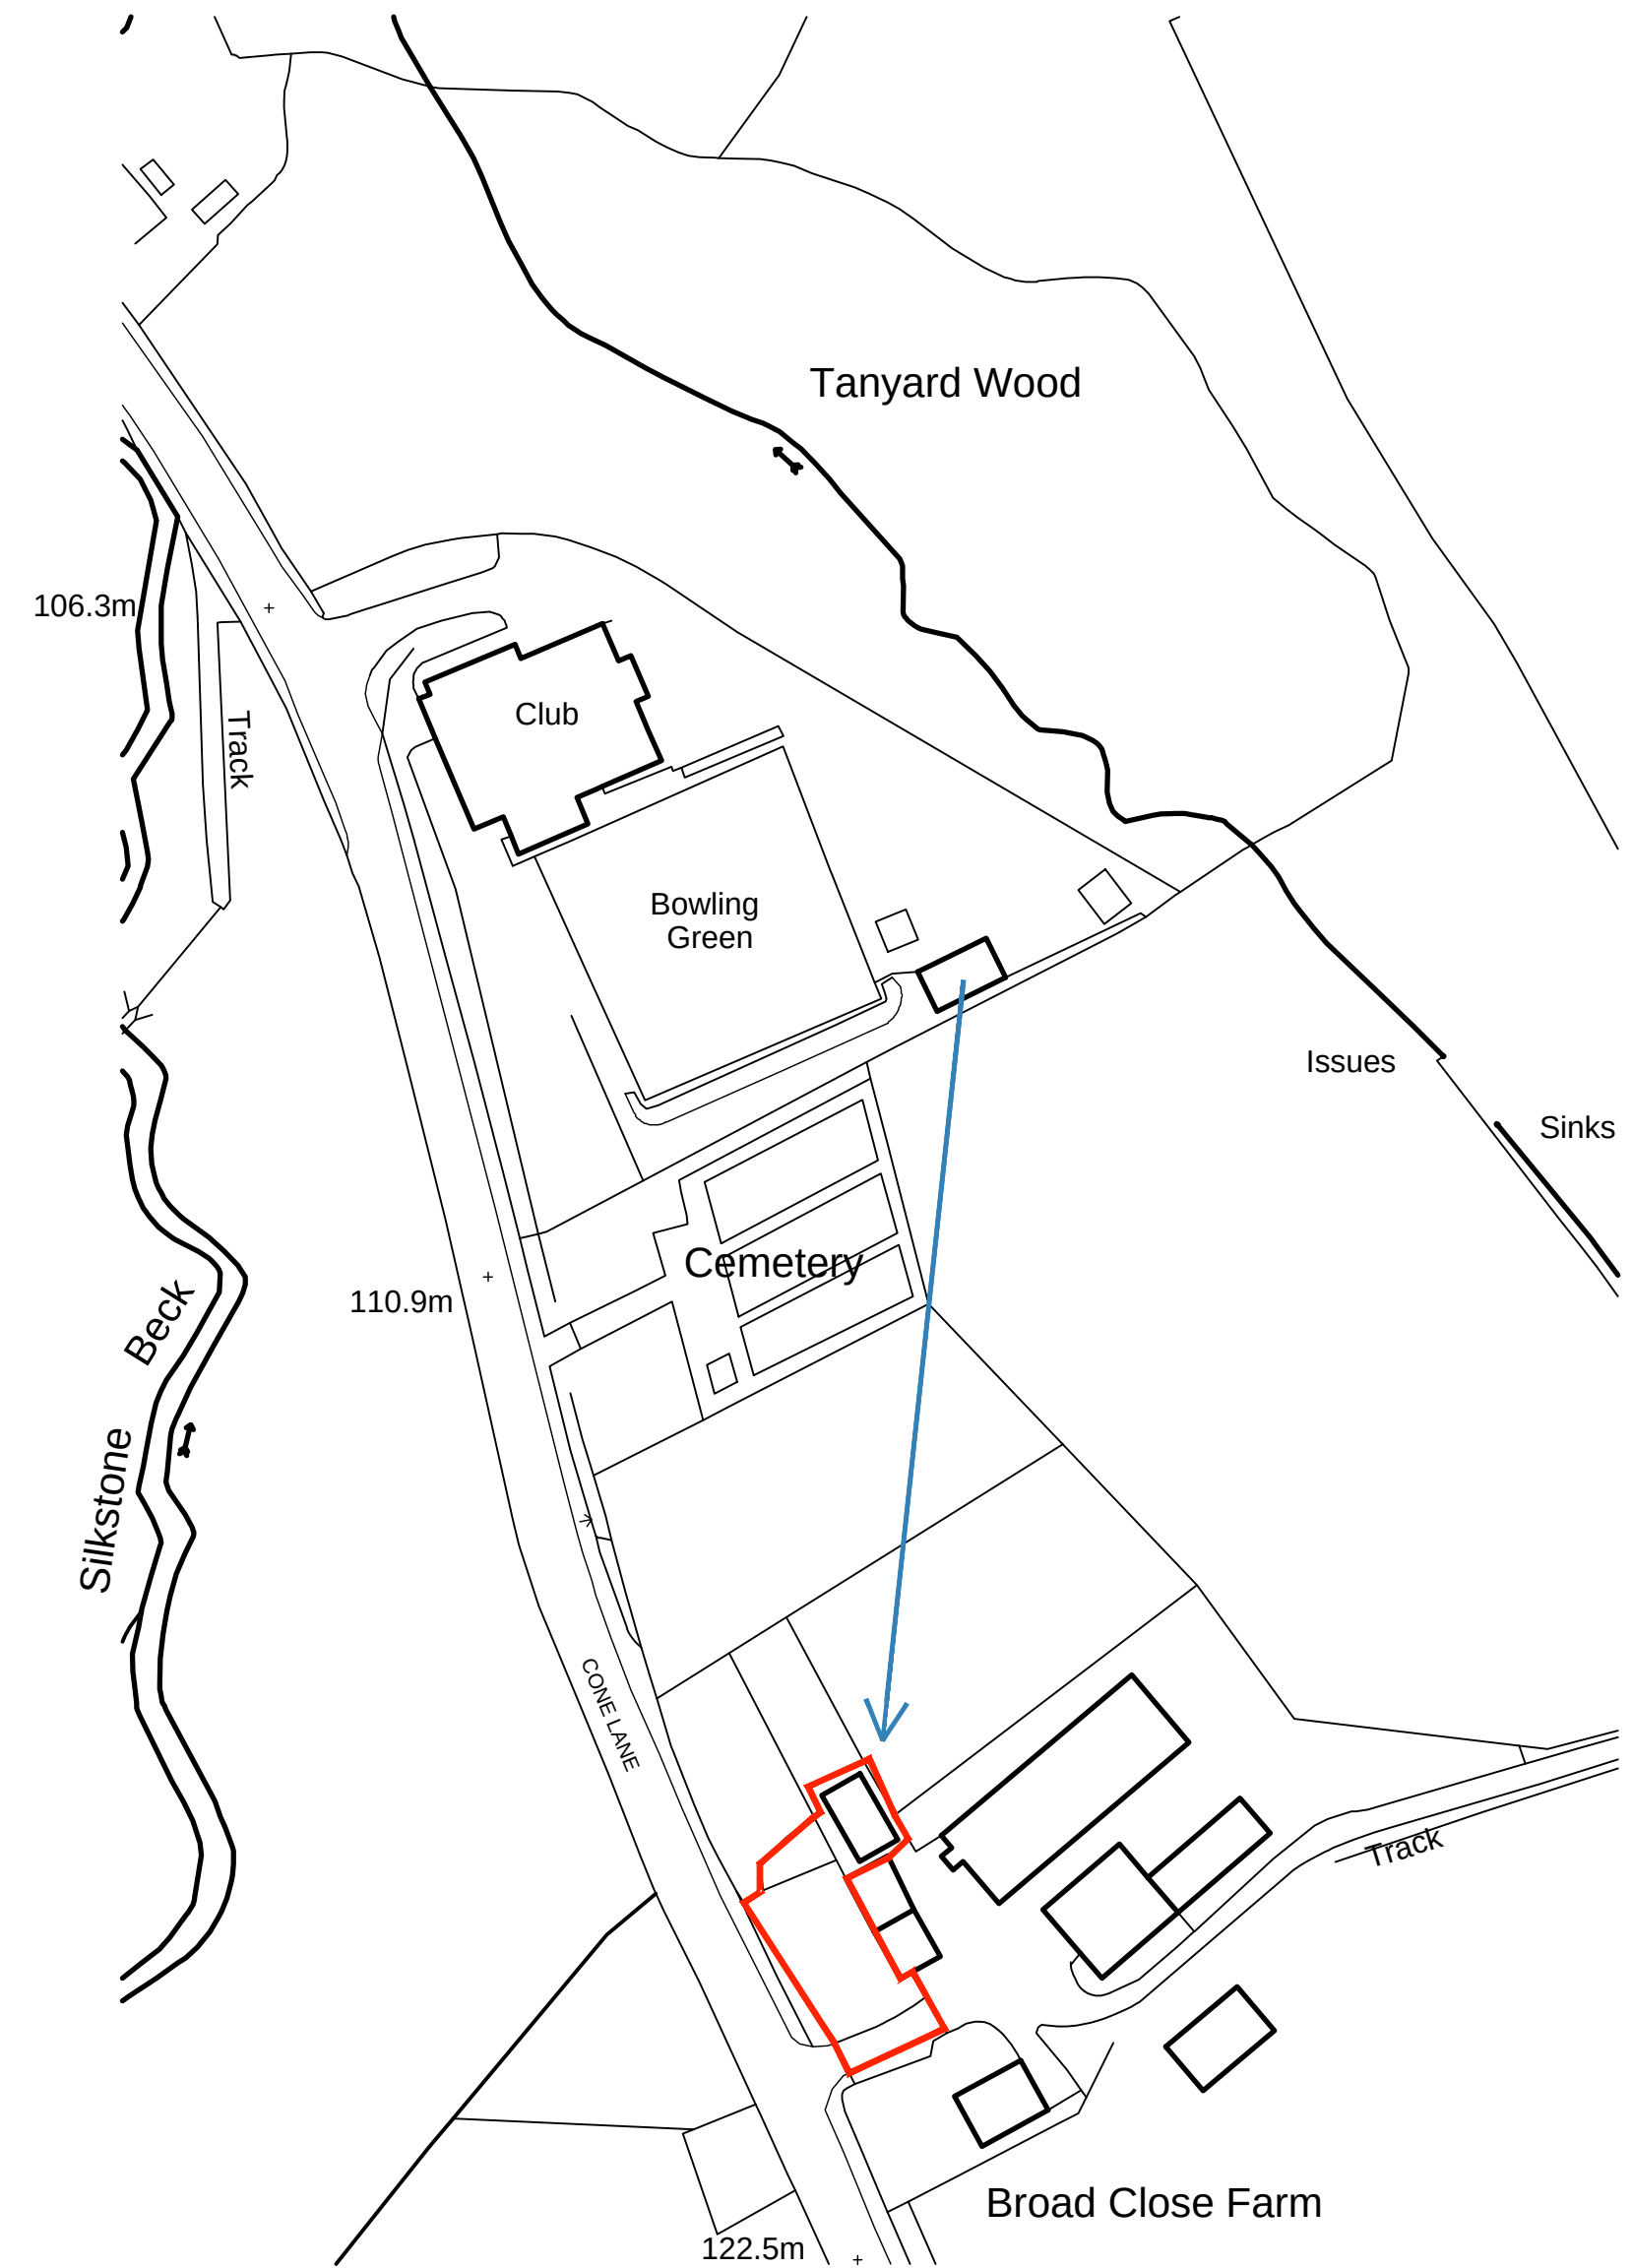

PROPOSED POSITION
SCALE 1:1000

			8 MORSTON BUSINESS PARK, WHALEY ROAD, BARUGH GREEN, BARNSELEY, S75 1HQ Email: info@whiteaguspartnership.co.uk Web: www.whiteaguspartnership.co.uk			Phone: 01226 208482 Fax: 01226 283030			
			ARCHITECTURAL SERVICES AND SURVEYORS						
Project: PROPOSED RE-SITING BAND HUT, SILKSTONE BARNSELEY, S75 4LY						Client: MR R. RICHARDSON			
Drawing Title: PLANS						Date: MAY 2014		Scale: AS SHOWN	
Ref: 13-105						Dwg. No. 01		Rev.	
Date	Suffix	Description	Date	Suffix	Description				