


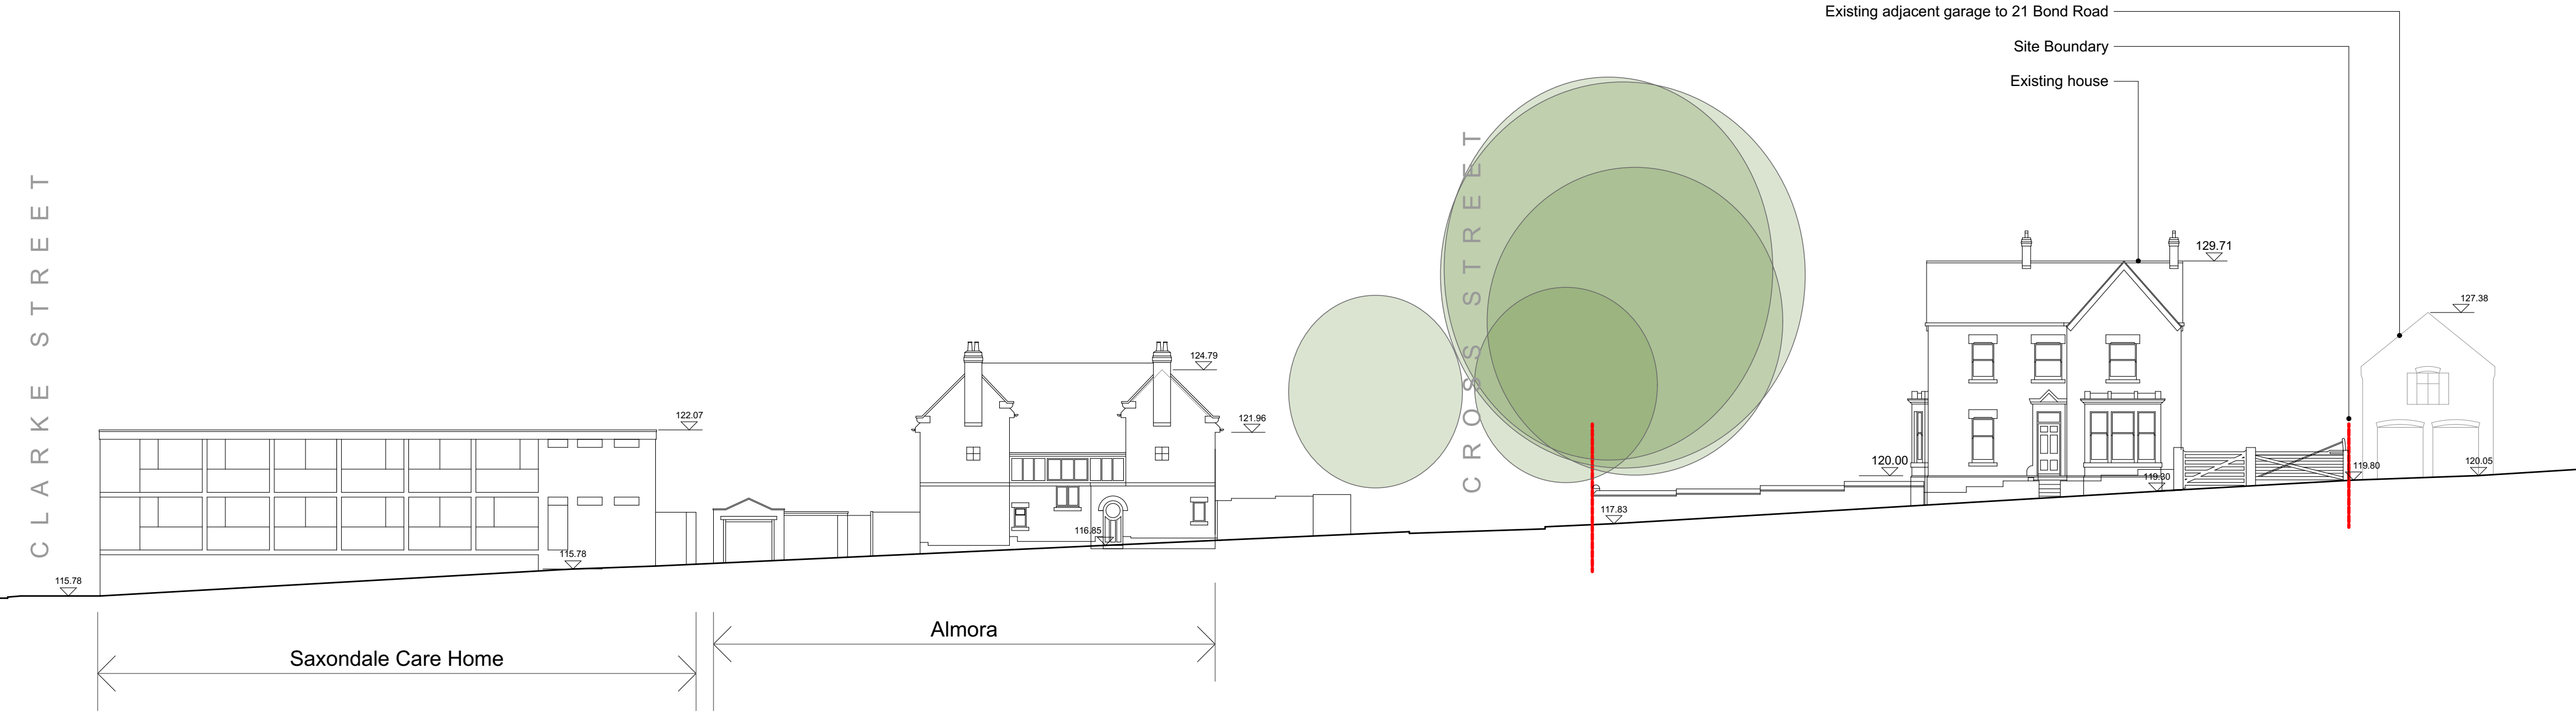

1 Bond Road Elevation (Existing) 1:200



2 Bond Road Elevation (Proposed) 1:200