


HOYLE MILL
BARNSLEY

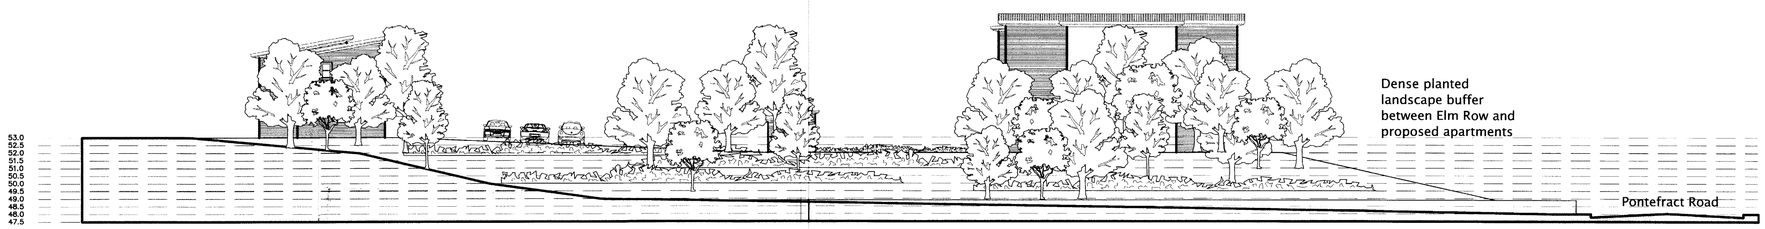

Section A-A
Proposed View
from Elm Row

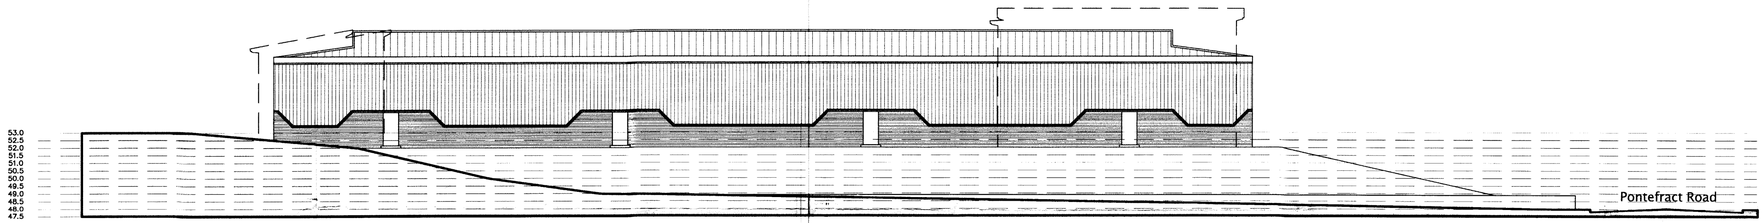

Section A-A
Previously approved
view from Elm Row

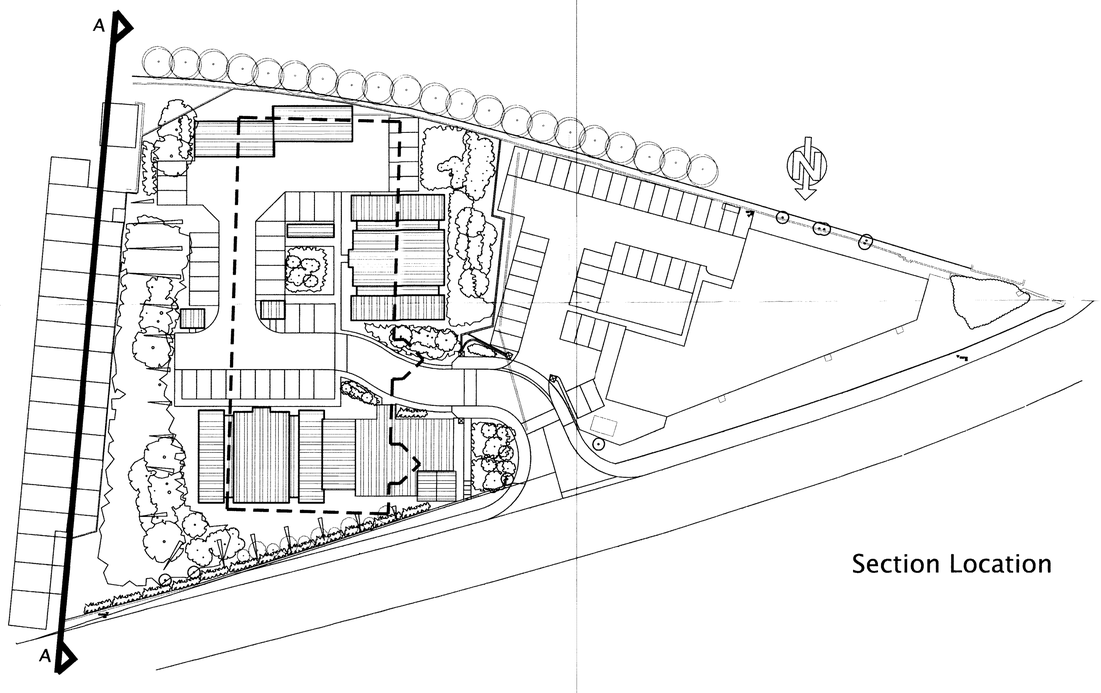

Section Location

BARNSLEY
Metropolitan Borough Council
20 [illegible] 2008
APPROVED TOWN PLANNING

John R Paley
associates
Architectural Design Consultants
and Chartered Town Planners

CLIENT
J.T. & E. LISTER

PROJECT
HOYLE MILL
BARNSLEY

DRAWING OF
SECTIONS INCLUDING PREVIOUSLY APPROVED UNIT OUTLINE

MARKETING NAME

drawing no	rev	date
04:3440:10		JUNE 2004

scale	drawn	checked by	checked date
1:200	BMS		

John R Paley Associates Limited
International House, Trinity Business Park, Wakefield, WF2 8EF
Telephone: 01924 383322 Fax: 01924 384382 Email: info@jrpassoc.co.uk