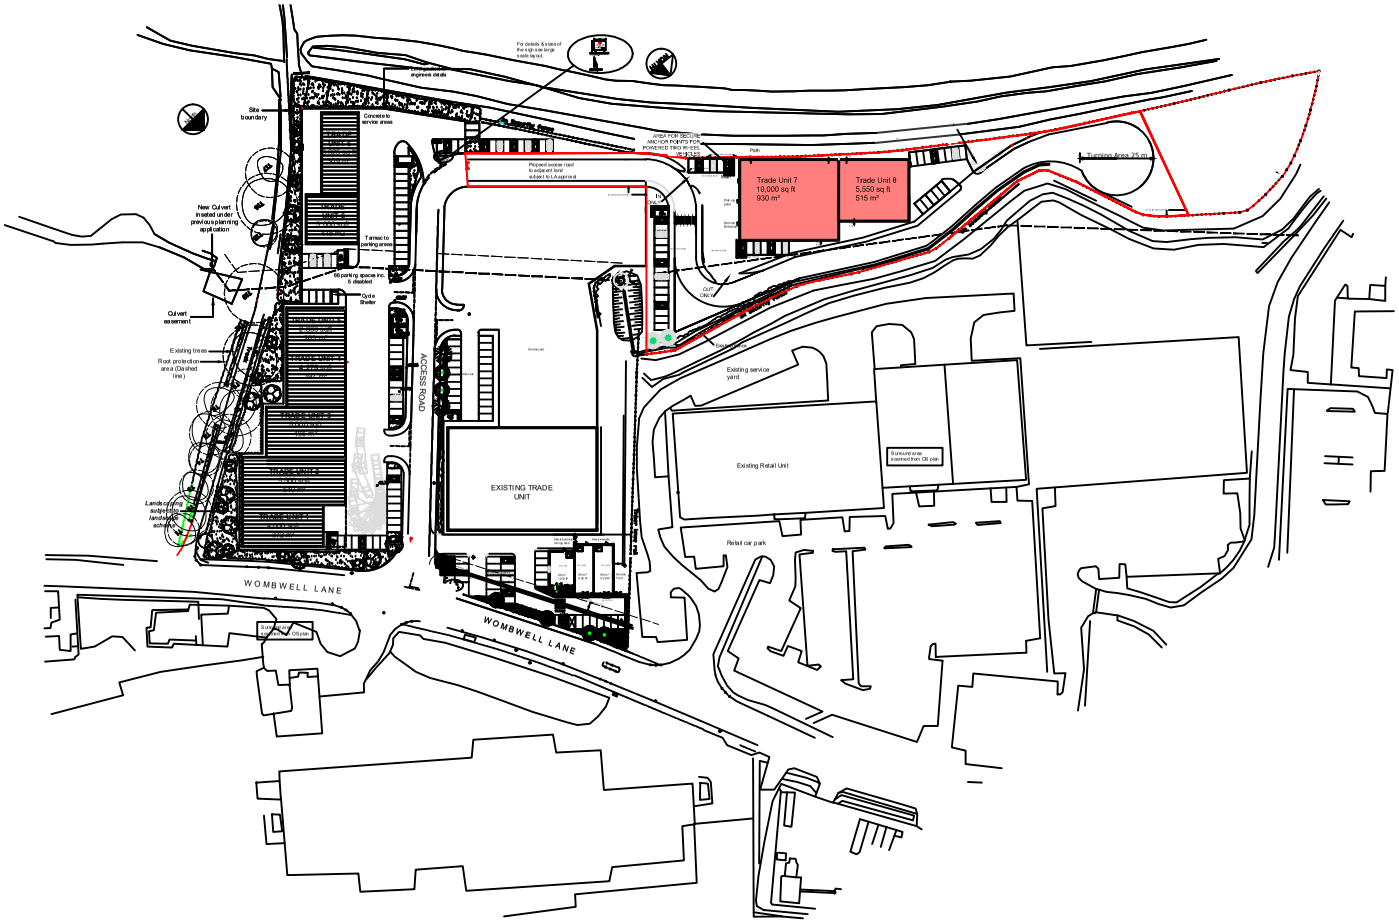


BLOCK PLAN

SCALE 1:2500

ADS CONSULTANTS

2 The Stray, Brough, South Cave. HU15 2AL

Telephone: 01430 421489
Fax: 01430 421495

ADS GROUP

Revisions:	A
Client:	HOWDENS
Location :	WOMBWELL
Project:	BLOCK PLAN
Scale:	1:500
Date:	Jan 2016
Drawn by:	ADK
Drg. No.:	36700_03