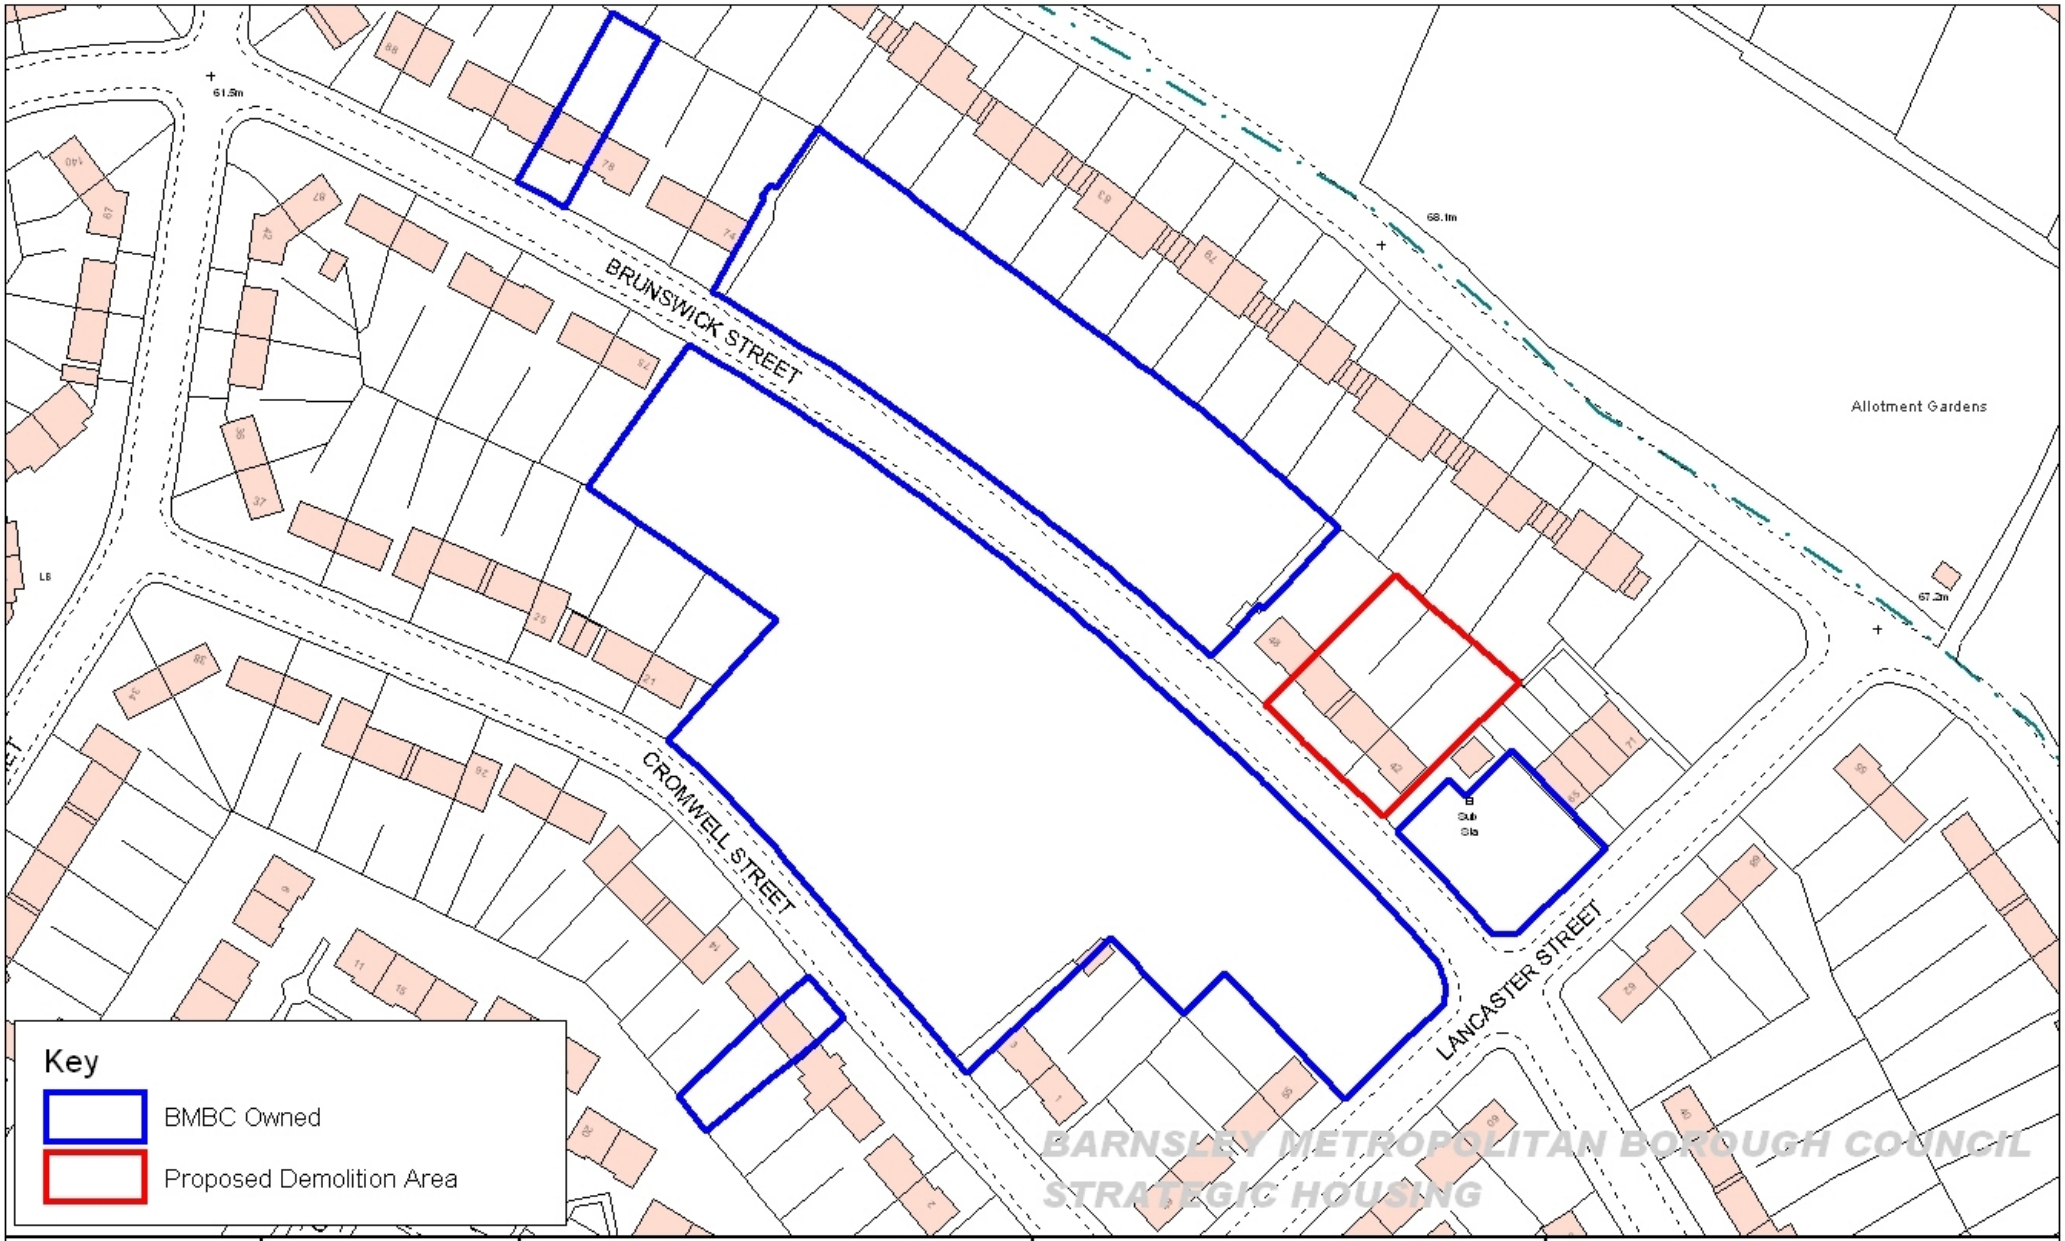


Scale 1: 1250 NORTH	**Drawn by:** ES **Drwg No:** 001 **Date:** 04/10/2010	**Project:** Prior Notification of Proposed Demolition **Drawing:** 42 - 46 Brunswick Street, Thurnscoe.	BARNSLEY Metropolitan Borough Council	**Strategic Housing** Executive Director: Dr. Ann Gosse Barnsley MBC, PO Box 603, Strategic Housing, Barnsley S70 9FD Tel: (01226) 772742 Fax: (01226) 772995 email: strategichousing@barnsley.gov.uk

Reproduced from the Ordnance Survey mapping with the permission of Her Majesty's Stationery Office © Crown Copyright. Unauthorised reproduction infringes Crown Copyright and may lead to prosecution or civil proceedingsBarnsley Metropolitan Borough Council, Licence number 100022264, 2010.