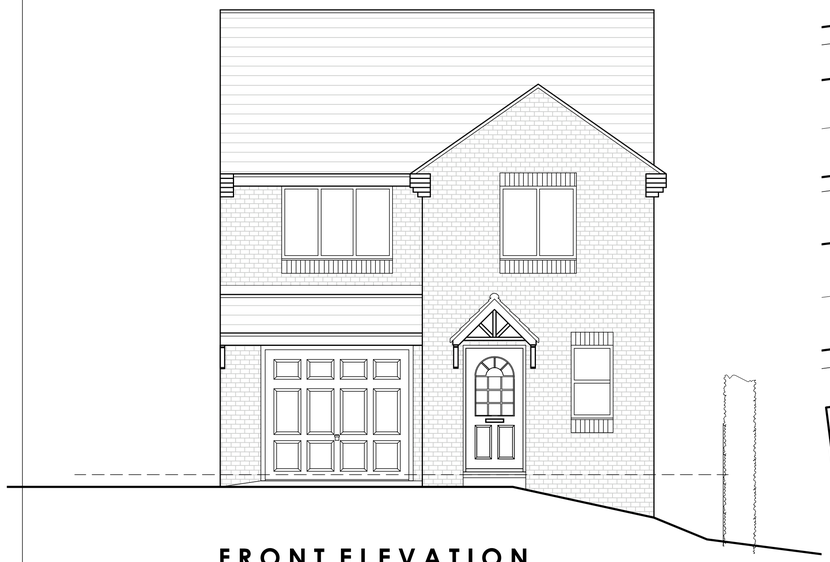

FRONT ELEVATION
SCALE 1:50

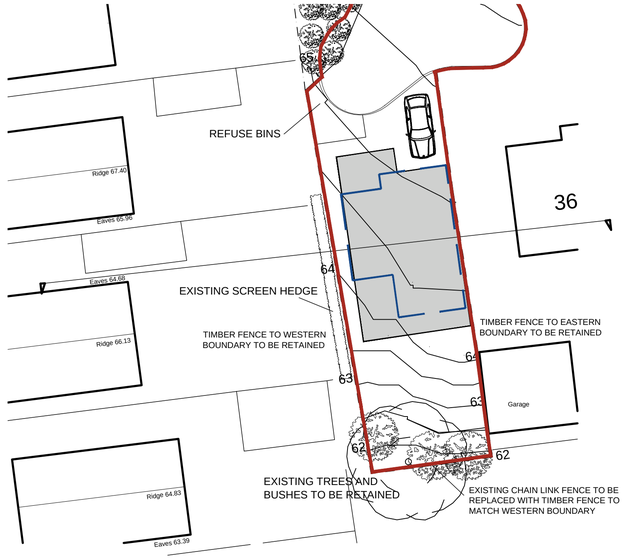

LOCATION PLAN
SCALE 1:200



FRONT ELEVATION
SCALE 1:100

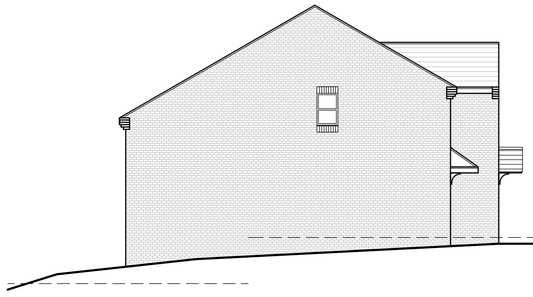

SIDE ELEVATION
SCALE 1:100



REAR ELEVATION
SCALE 1:100

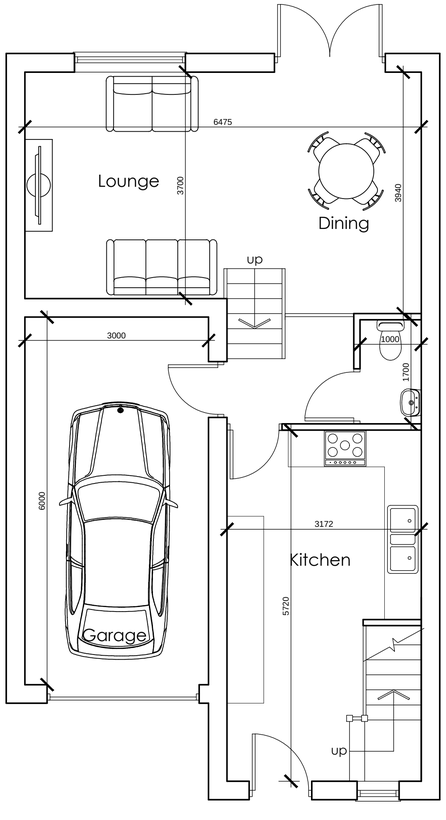

GROUND FLOOR PLAN
SCALE 1:50

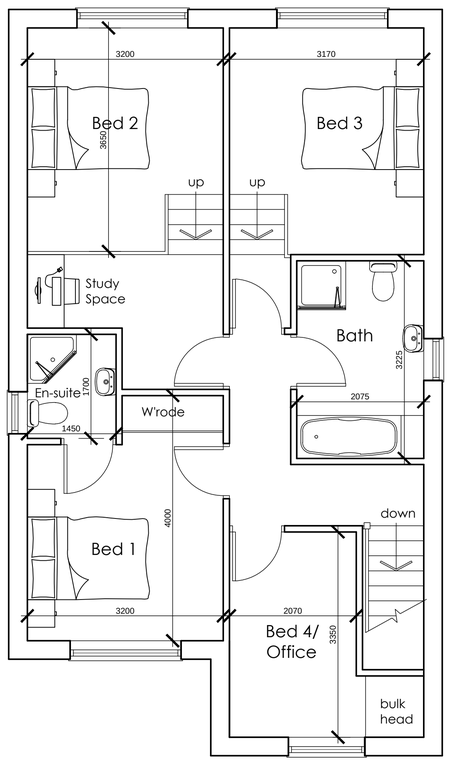

FIRST FLOOR PLAN
SCALE 1:50

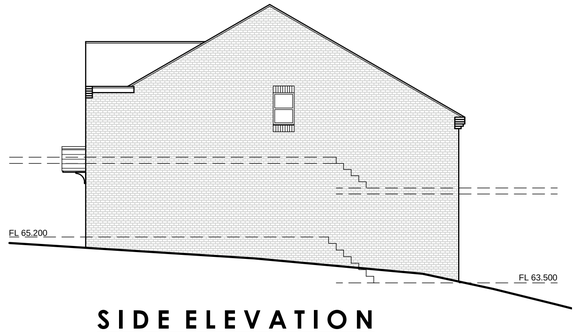

SIDE ELEVATION
SCALE 1:100



LOCATION PLAN
SCALE 1:1250

White Agus PARTNERSHIP
8 MORSTON BUSINESS PARK, WHALEY ROAD, BARUGH GREEN, BARNSLEY. S75 1HQ
Phone: 01226 208482
Fax: 01226 283030
Email: info@whiteaguspartnership.co.uk
Web: www.whiteaguspartnership.co.uk
ARCHITECTURAL SERVICES AND SURVEYORS

Project. PROPOSED DEVELOPMENT LAND ADJ HELSTON CRESCENT MONK BRETTON, BARNSLEY	Client. MR S. O'KEEFE
Drawing Title. PLANS & ELEVATIONS	Date. FEB 2015 / Scale. 1:50 @ A1
	Ref. 14–127 / Dwg. No. 01 / Rev. B

Date	Suffix	Description	Date	Suffix	Description
23/01/2015	A	KITCHEN RE-SITED			
24/02/2015	B	LAYOUT REVISED			