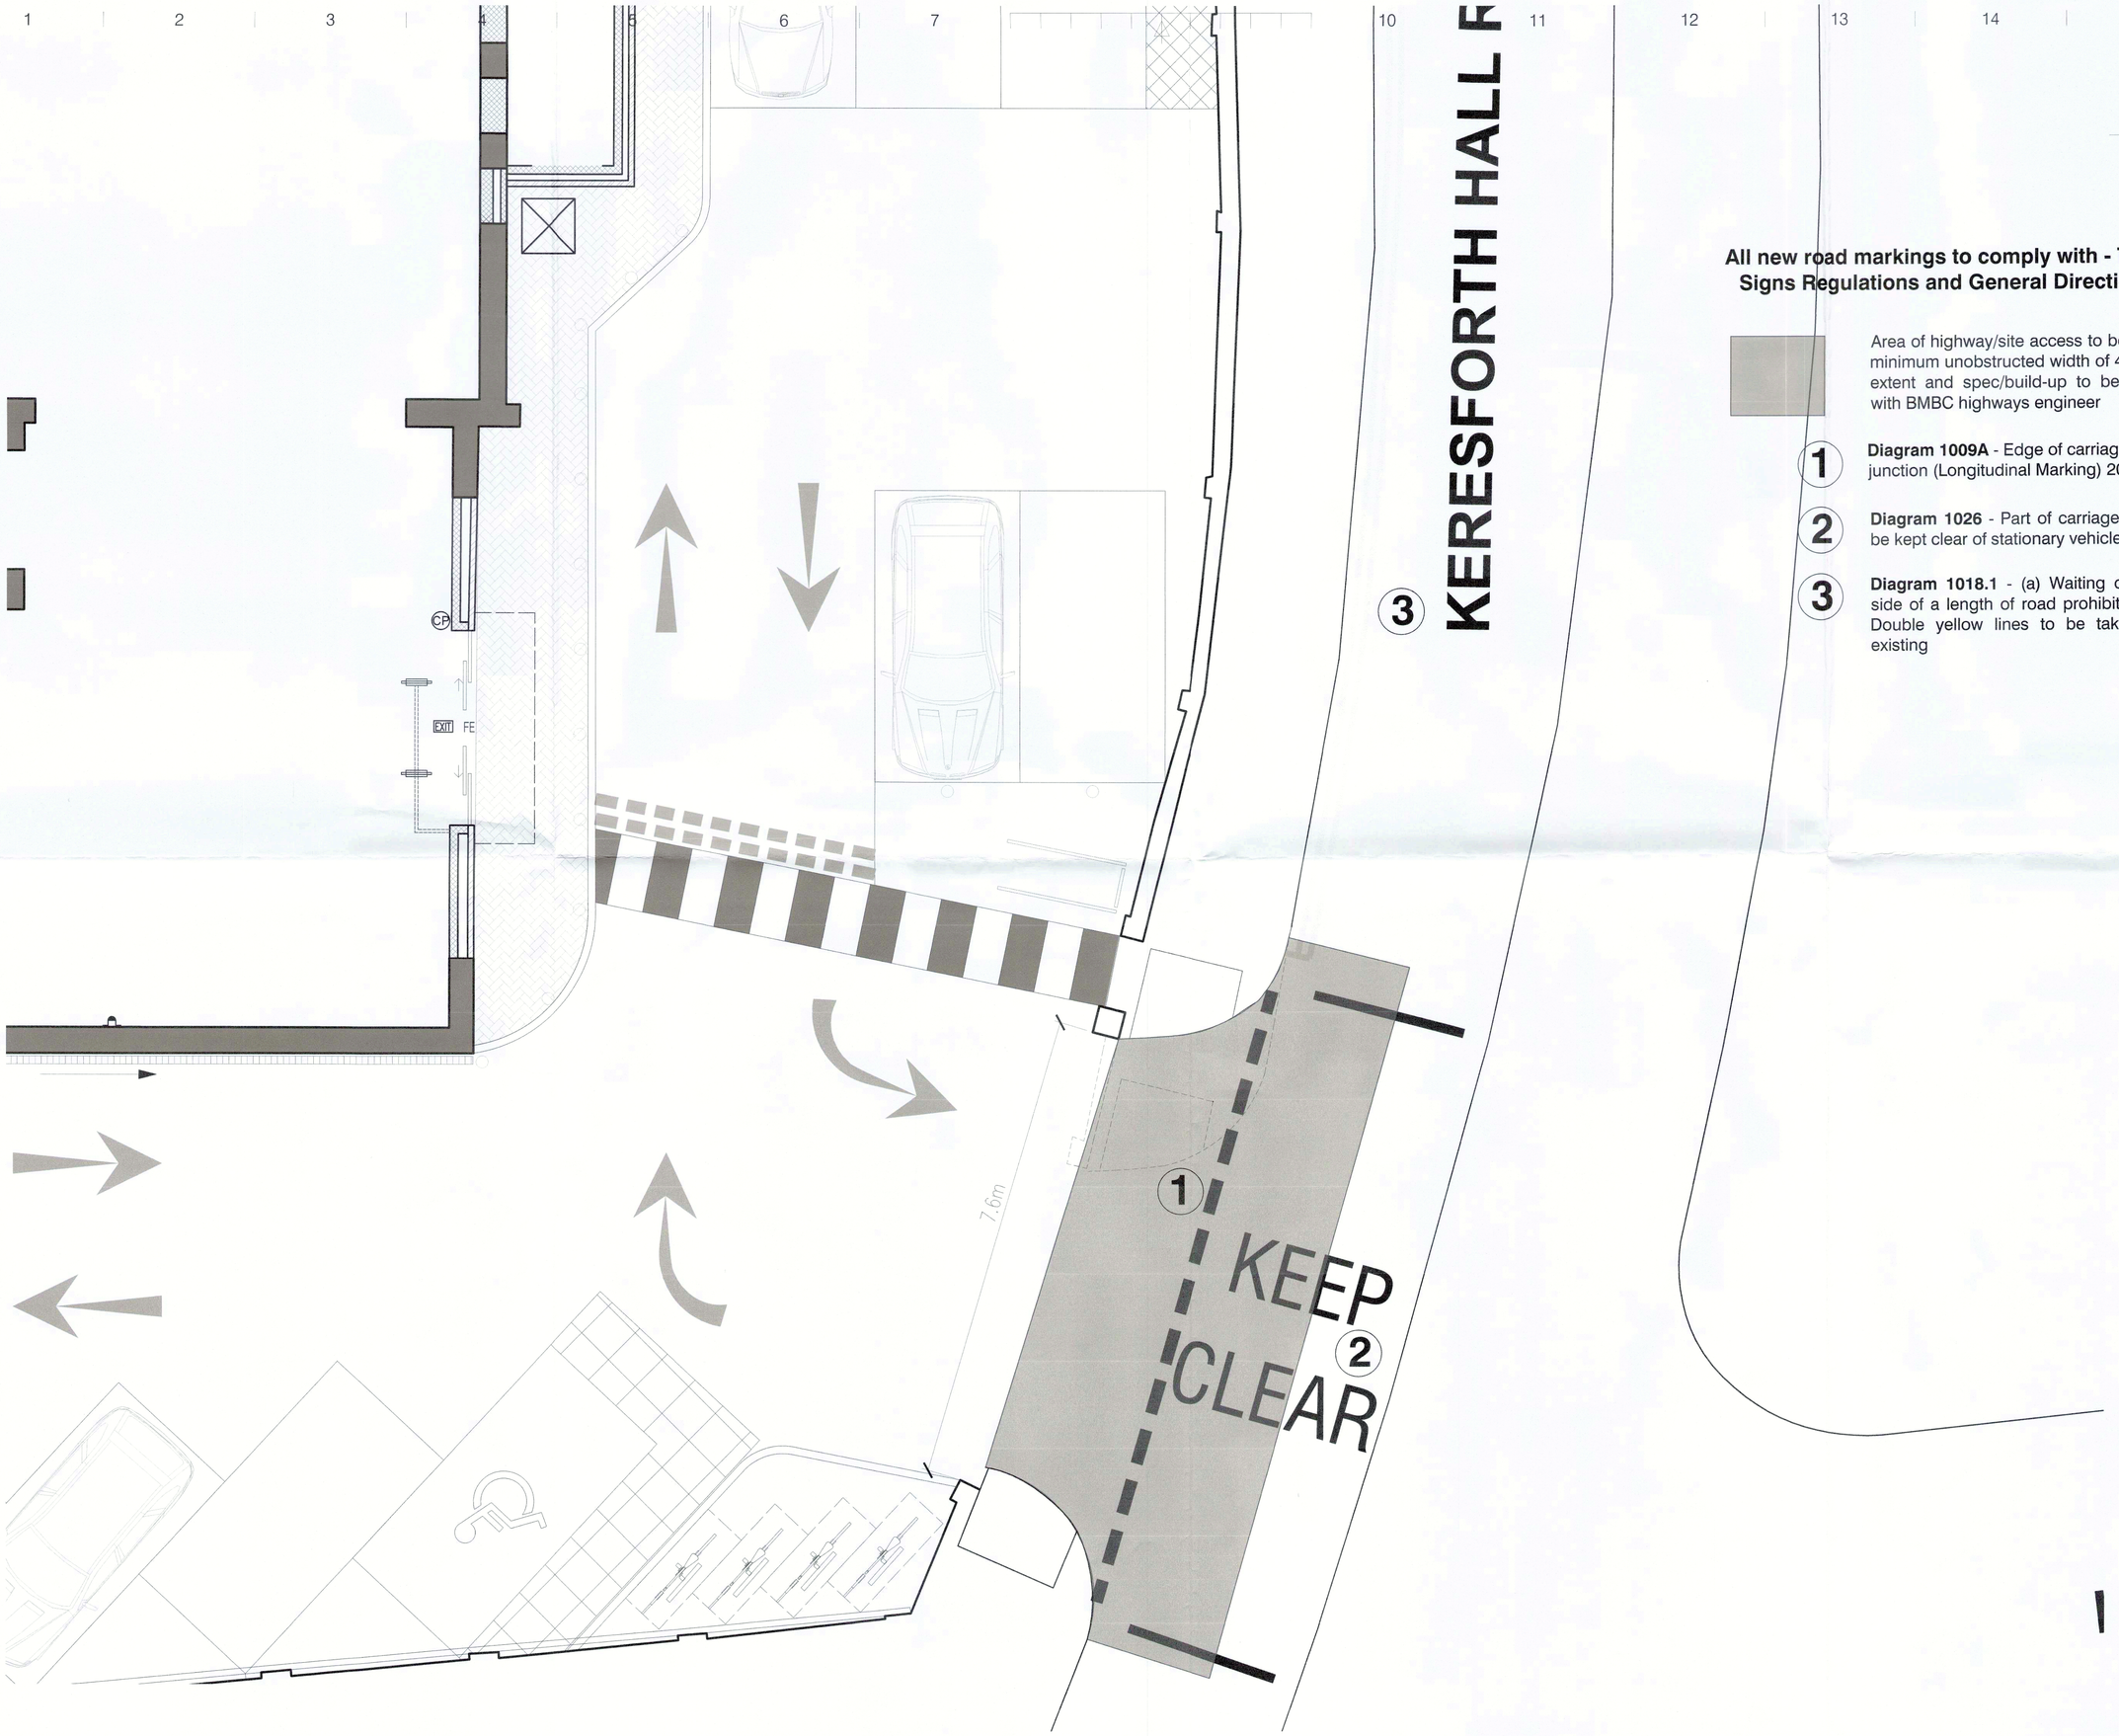


RESIDUAL RISK

Wherever possible unnecessary risk is designed out cf these proposals. Where residual risk remains this is assessed and identified on the relevant drawings with this symbol. Refer to the note and the relevant measures in the Health + Safety documentation

All new road markings to comply with - The Traffic Signs Regulations and General Directions 2016

Area of highway/site access to be resurfaced to a minimum unobstructed width of 4.5m. Exact area extent and spec/build-up to be agreed on site with BMBC highways engineer

1. **Diagram 1009A** - Edge of carriageway at a road junction (Longitudinal Marking) 200mm wide
2. **Diagram 1026** - Part of carriageway that should be kept clear of stationary vehicles
3. **Diagram 1018.1** - (a) Waiting of vehicles on a side of a length of road prohibited at all times - Double yellow lines to be taken up to meet existing

Revision

AXIS architecture
Talbot Chambers 2-6 North Church Street Sheffield S1 2DH
tel: +44(0)114 2490944 fax: +44(0)114 2490966 www.axis-architecture.com

BUSH INN
KERESFORTH HILL ROAD
BARNSLEY
QUEST

PROPOSED
SITE ENTRANCE WORKS

A1 Scale	A3 Scale	Date	Drawn By
1:50	1:100	17-08-2017	DRH

Drawing Number: 26128-(01)02
Revision: -

PLANNING

© COPYRIGHT EXISTS ON ALL DESIGN AND INFORMATION SHOWN
DO NOT SCALE for manufacture. Verify all dimensions prior to construction