


Site Layout 1:500

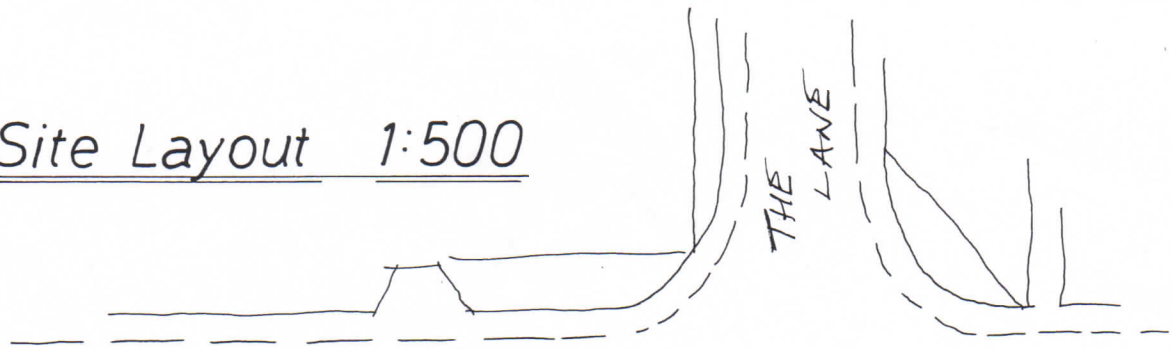

MIDLAND ROAD

PROPERTY
REF TO:

PROPOSED
REAR EXT.

EXISTING DRAIN TO
COUPLE TO EXIST.
180MM V.C. &
COMBINED DRAIN
RUNNING ACROSS
LAND @ BOTTOM
OF GARDEN.

180mm &
V.C. COMBINED.

B/Regs: 19/06786/BR

Planning: 2019/0505

Rev	Notes	Date

Garry
Greetham
Associates

Residential
Design Consultant
Westwood House
18 Carr Lane
Tankersley
Barnsley S75 3BE
Tel(01226)746573

PROJECT Extensions / Alterations

CLIENT Mr. & Mrs. W. Whittaker

TITLE Site & Location Layouts


ADDRESS
96 Midland Road, Royston,
Barnsley. S71 4QT

DRAWN BY ggg

SCALE as shown DATE Apr 19

DRAWING No 898-01 REV

Member of the Chartered Institute
of Architectural Technologists

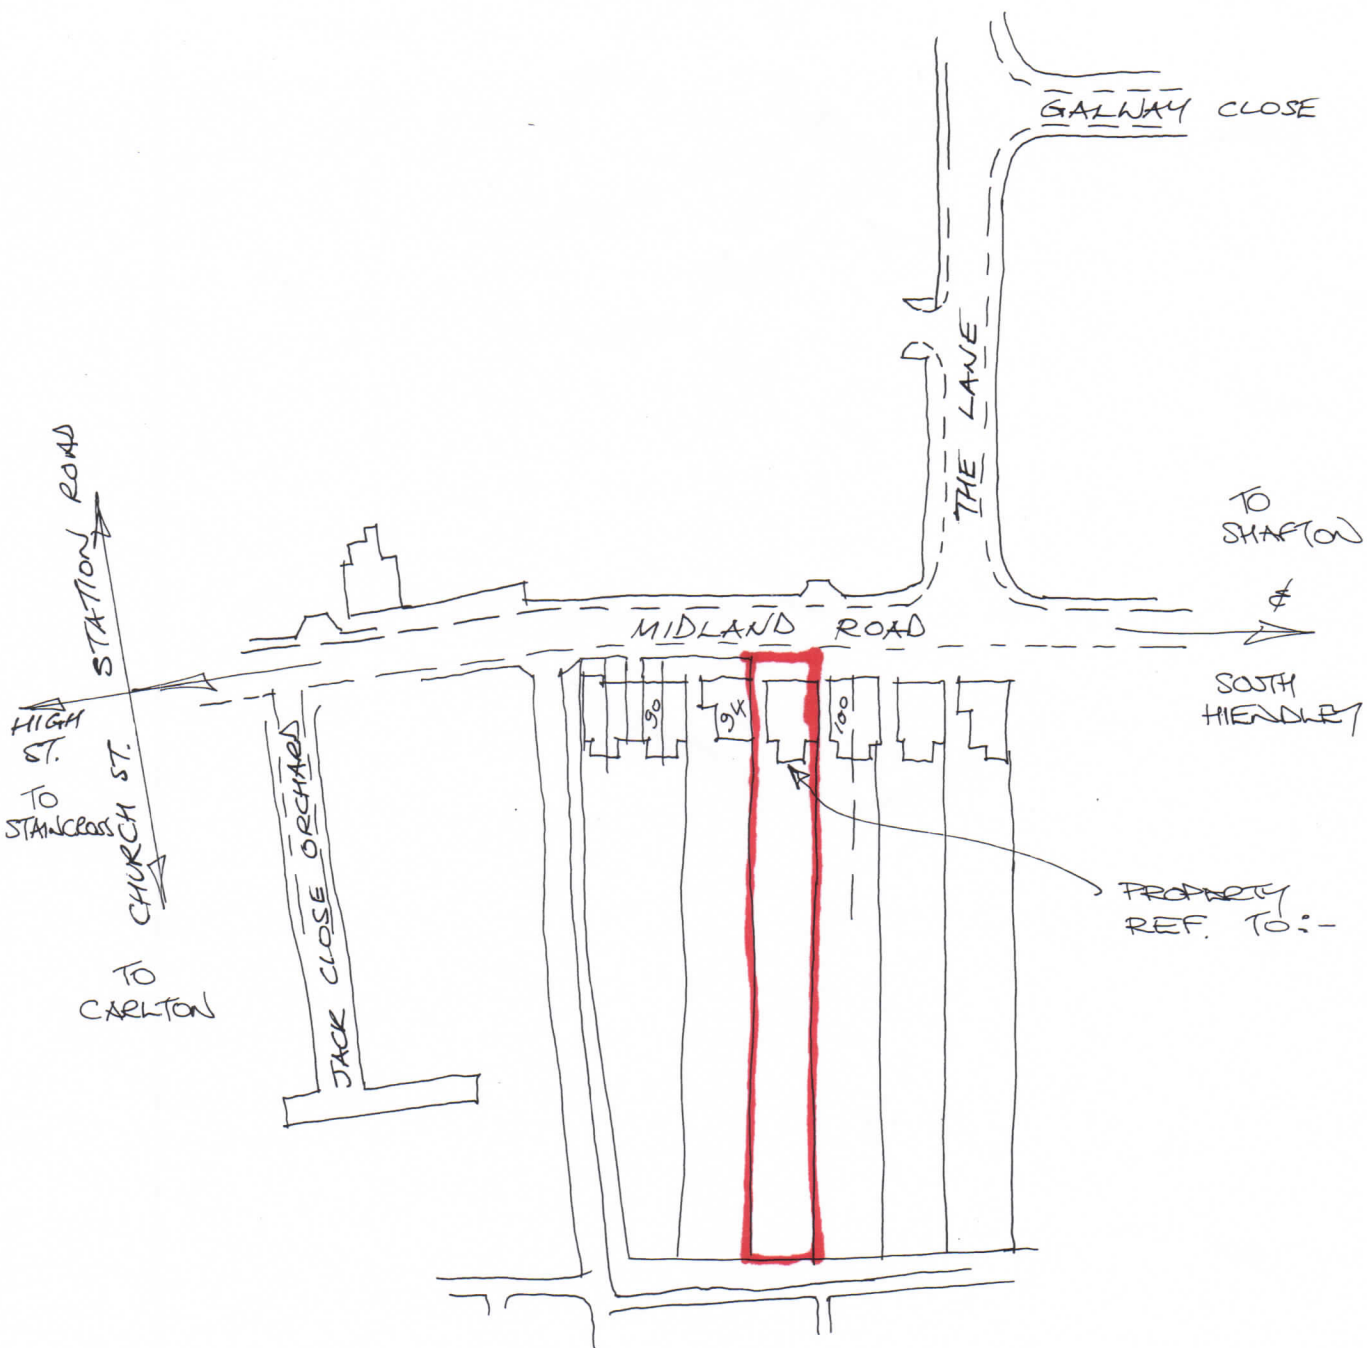

Location Layout 1:1250

