




Ordnance Survey (c) Crown Copyright 2014. All rights reserved. Licence number 100022432

North

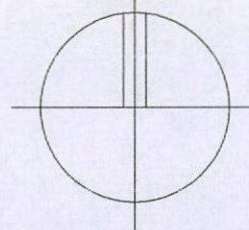

0 cm 2 cm 4 cm 6 cm 8 cm 10 cm 12 cm 14 cm 16 cm 18 cm

**23 WINDMILL ROAD, WOMBWELL,
BARNSELY,
S73 8PW.**

SITE LOCATION PLAN



JE Architectural Ltd
23 Windmill Road, Wombwell,
Barnsley, S73 8PW.
Tel: 01226 754507
Email: jealtd@btconnect.com


Ref: 201342

Date: OCT 2014

Scale: 1:1250 @ A4

Drwg No: 03

This drawing and the copyright is the Architectural Company's property and maybe used or reproduced only by agreement. All Dimensions in Millimetres Unless specified otherwise and subject to verification on site.

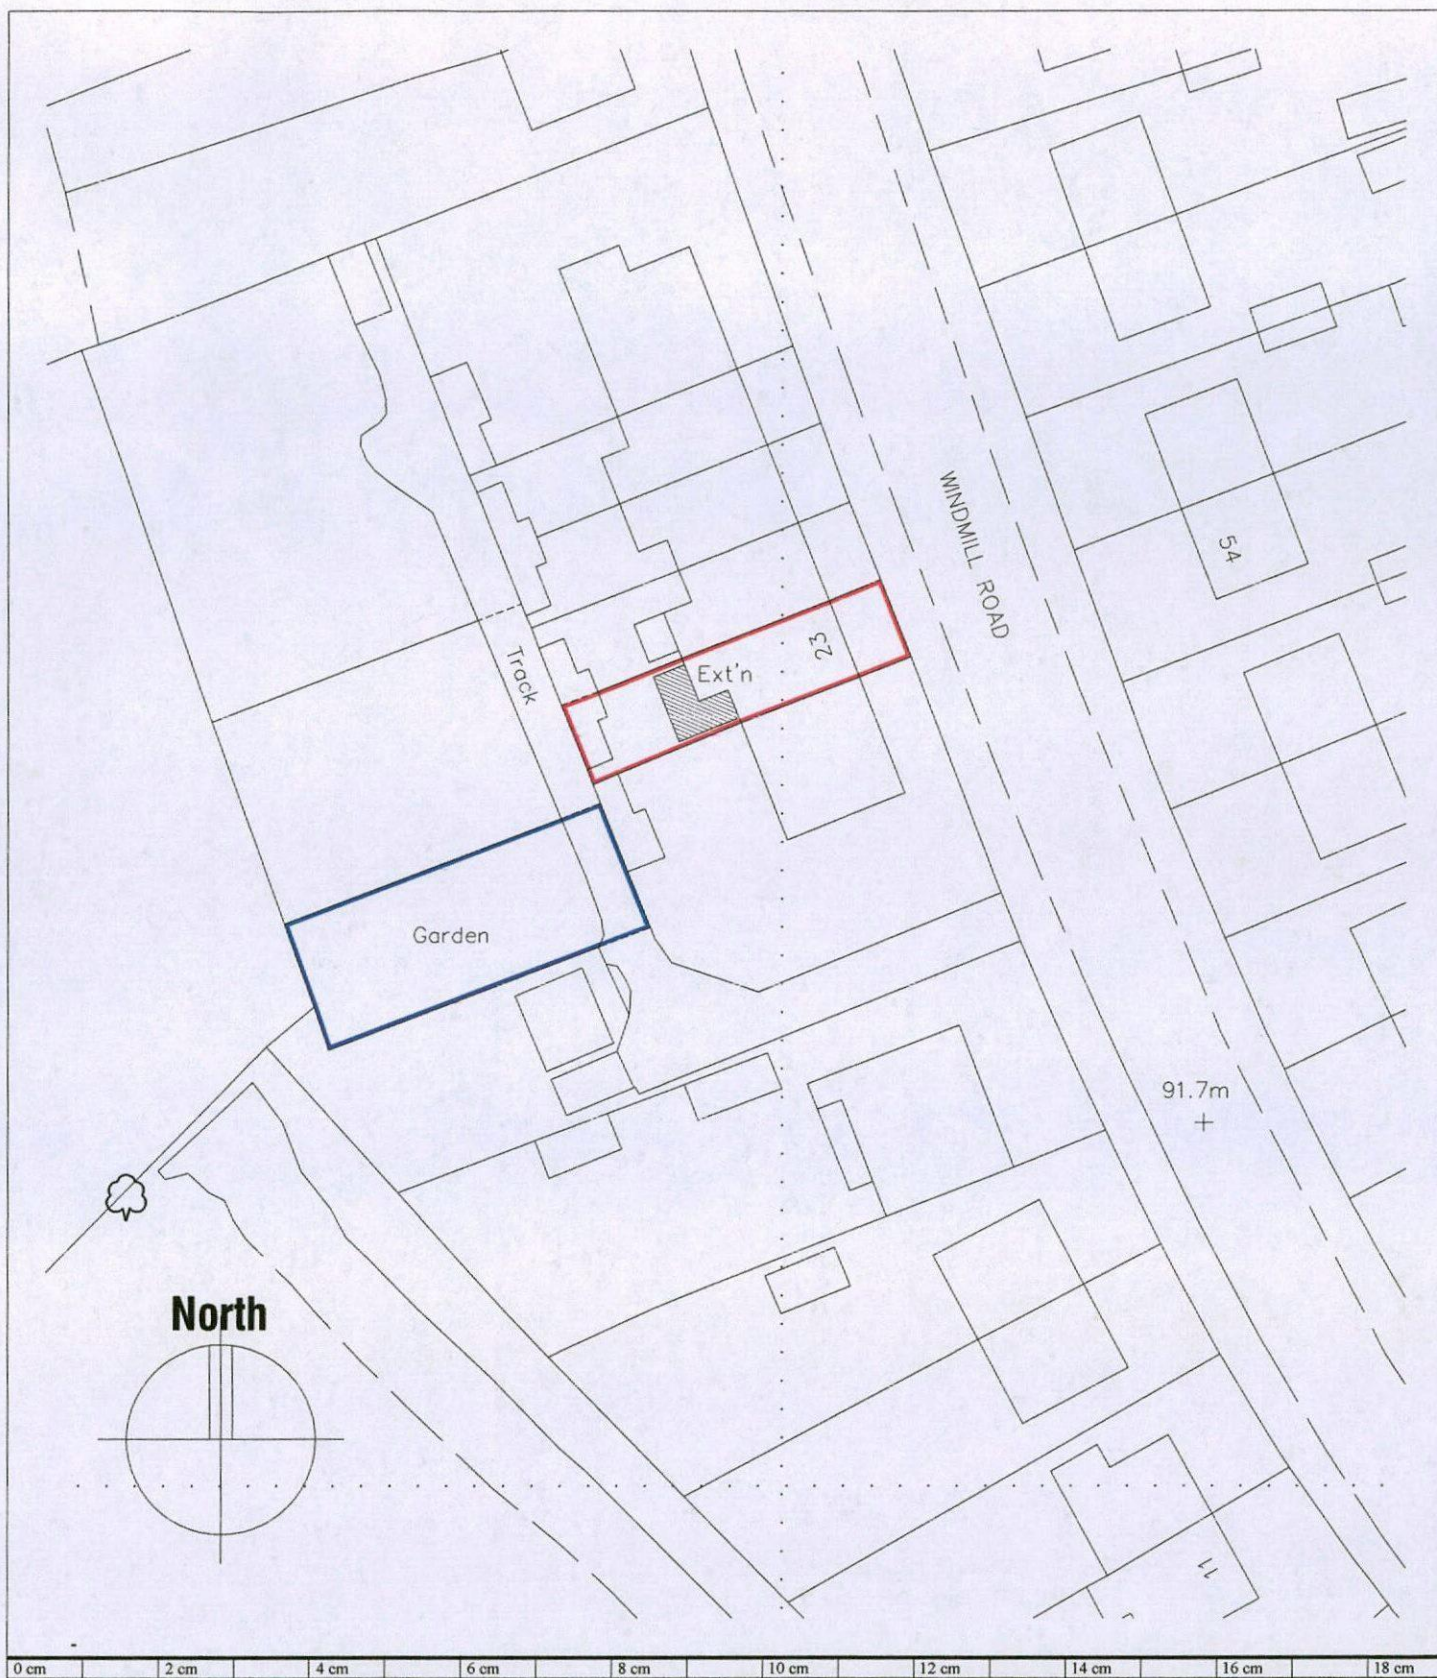

23 WINDMILL ROAD, WOMBWELL,
BARNSELY,
S73 8PW.

BLOCK PLAN

JE
Building Design Services

JE Architectural Ltd
23 Windmill Road, Wombwell,
Barnsley, S73 8PW.
Tel: 01226 754507
Email: jealtd@btconnect.com

Ref: 201342

Date: OCT 2014

Scale: 1:500 @ A4

Drwg No: 04

This drawing and the copyright is the Architectural Company's property and maybe used or reproduced only by agreement. All Dimensions in Millimetres Unless specified otherwise and subject to verification on site.