
All dimensions in mm unless otherwise stated
The contractor must verify all dimensions on site before commencing on site
Architect must be notified of any suspected discrepancies or omissions
Scaled dimensions to be confirmed by the Architect

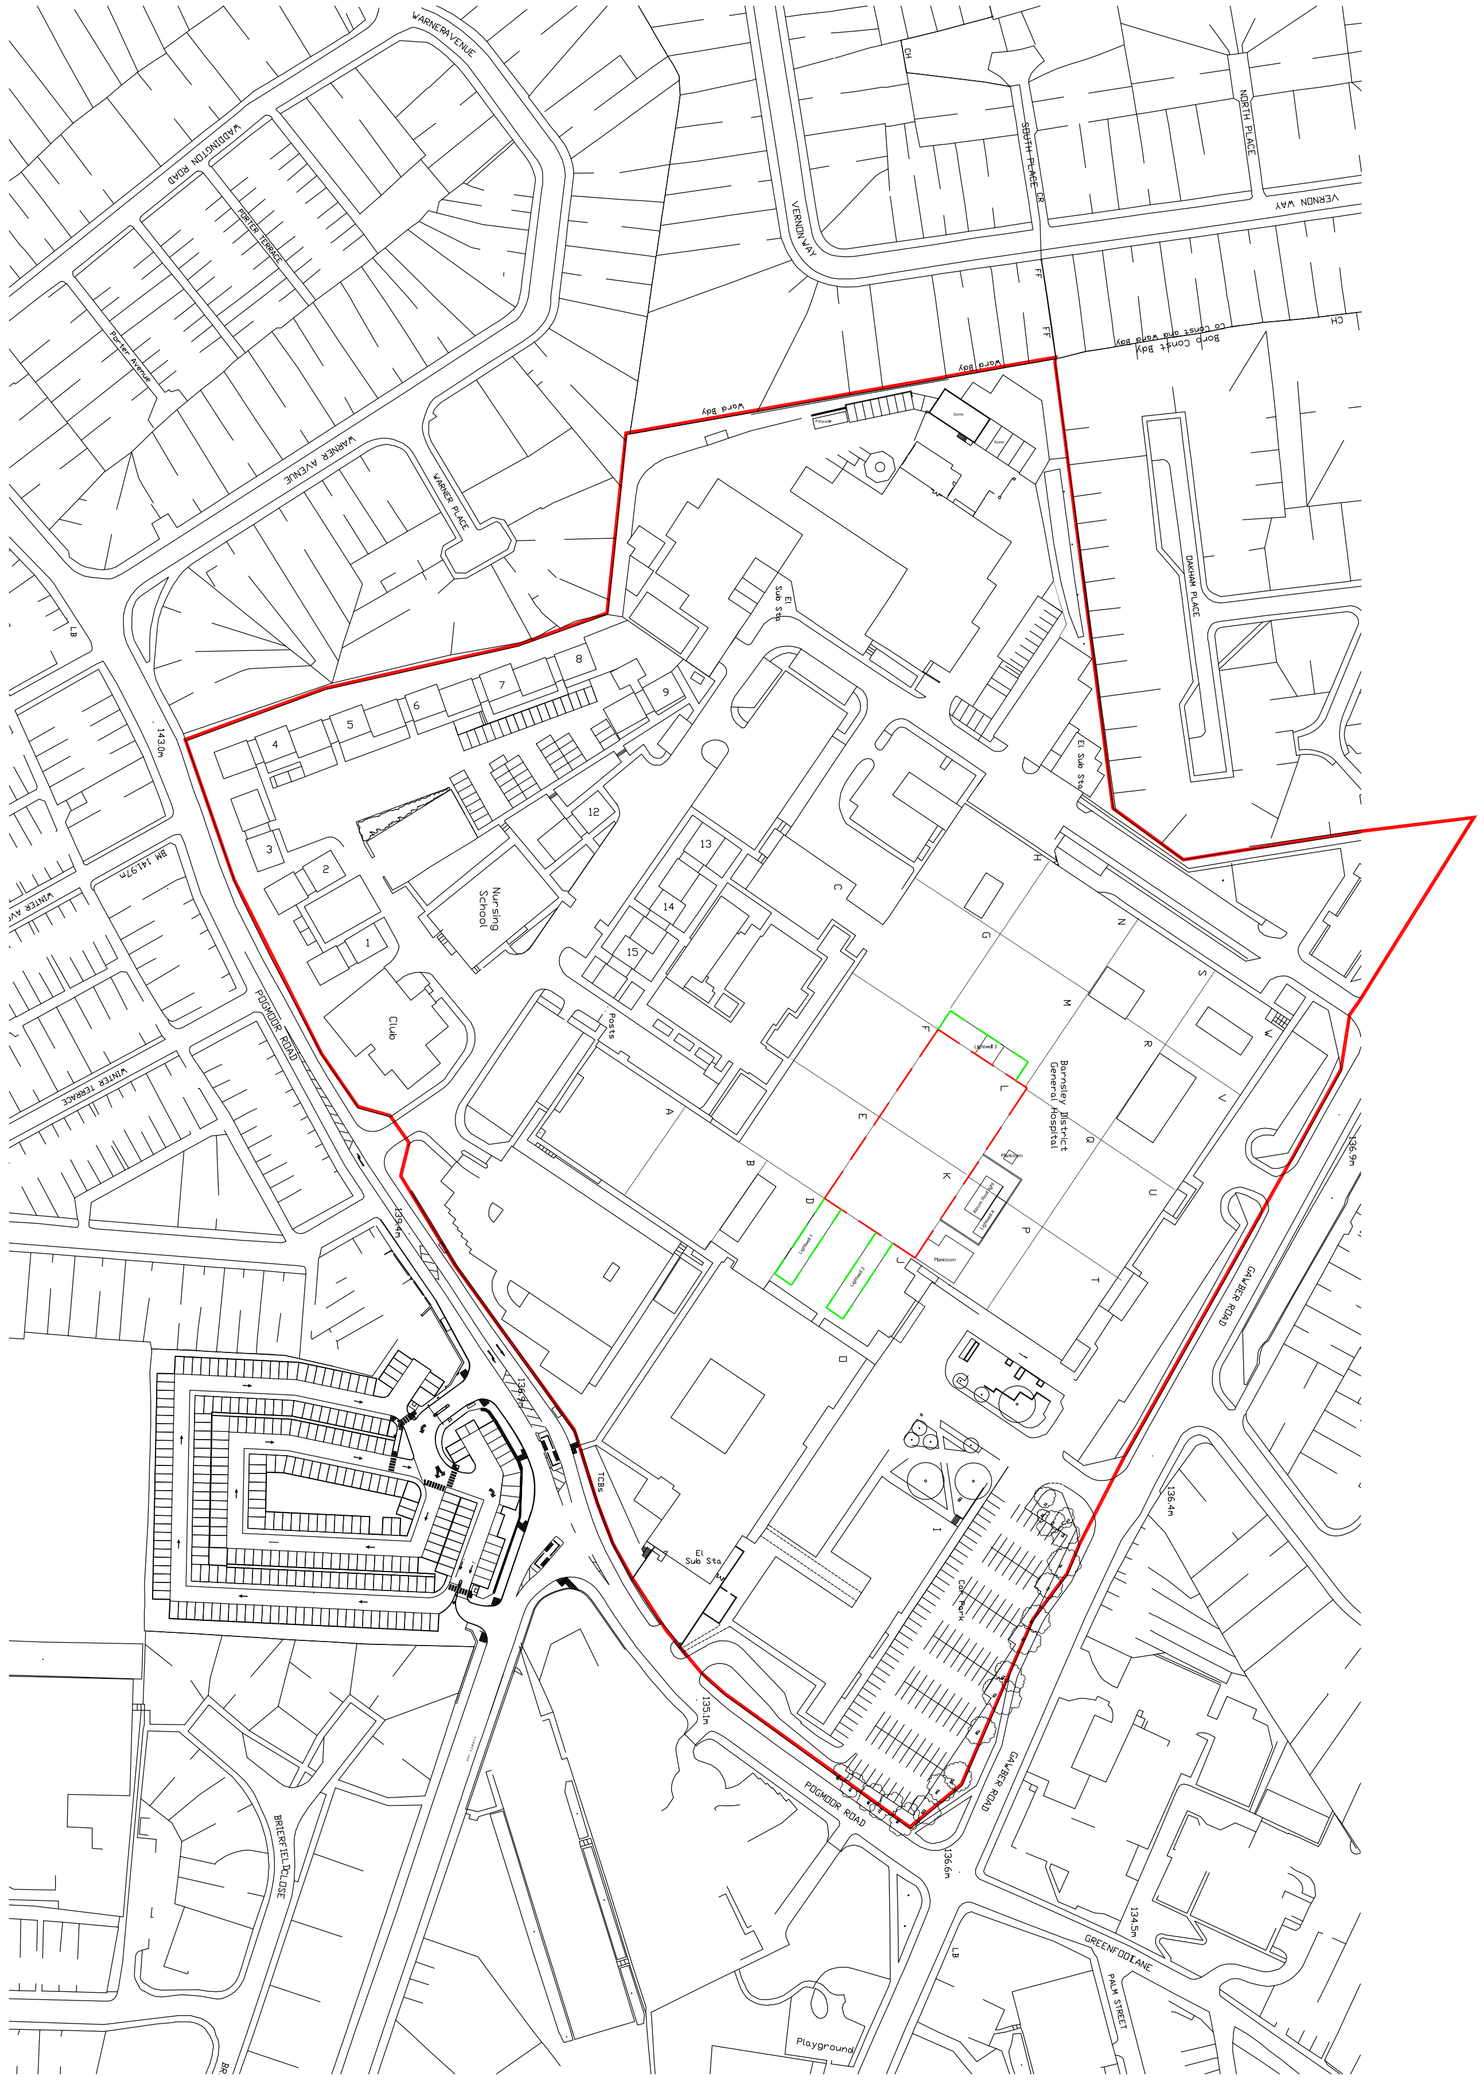

LOCATION PLAN 1:1250@A1 (1:2500@A3)

0m 25m 50m



BLOCK A-B PLAN 1:500

0m 25m 50m

Scale 1:500

Area of Window replacement works

Area of Lightwell Window replacement works

Site Boundary

Revisions

Barnsley NHS Trust

Barnsley Hospital
Gawber Road
Barnsley

Proposed Window Replacement
Block K - L
Site Location Plan

Scale 1:500@A1 / 1:1000@A3

beaumont & cowling chartered architects
15 collegiate crescent
sheffield
S10 2BA
t: 0114 266 3001
f: 0114 266 3002
w: www.beaumontandcowling.co.uk
e: sheffield@beaumontandcowling.co.uk

Date 15.3.12 | No. 3247/30 | Rev.