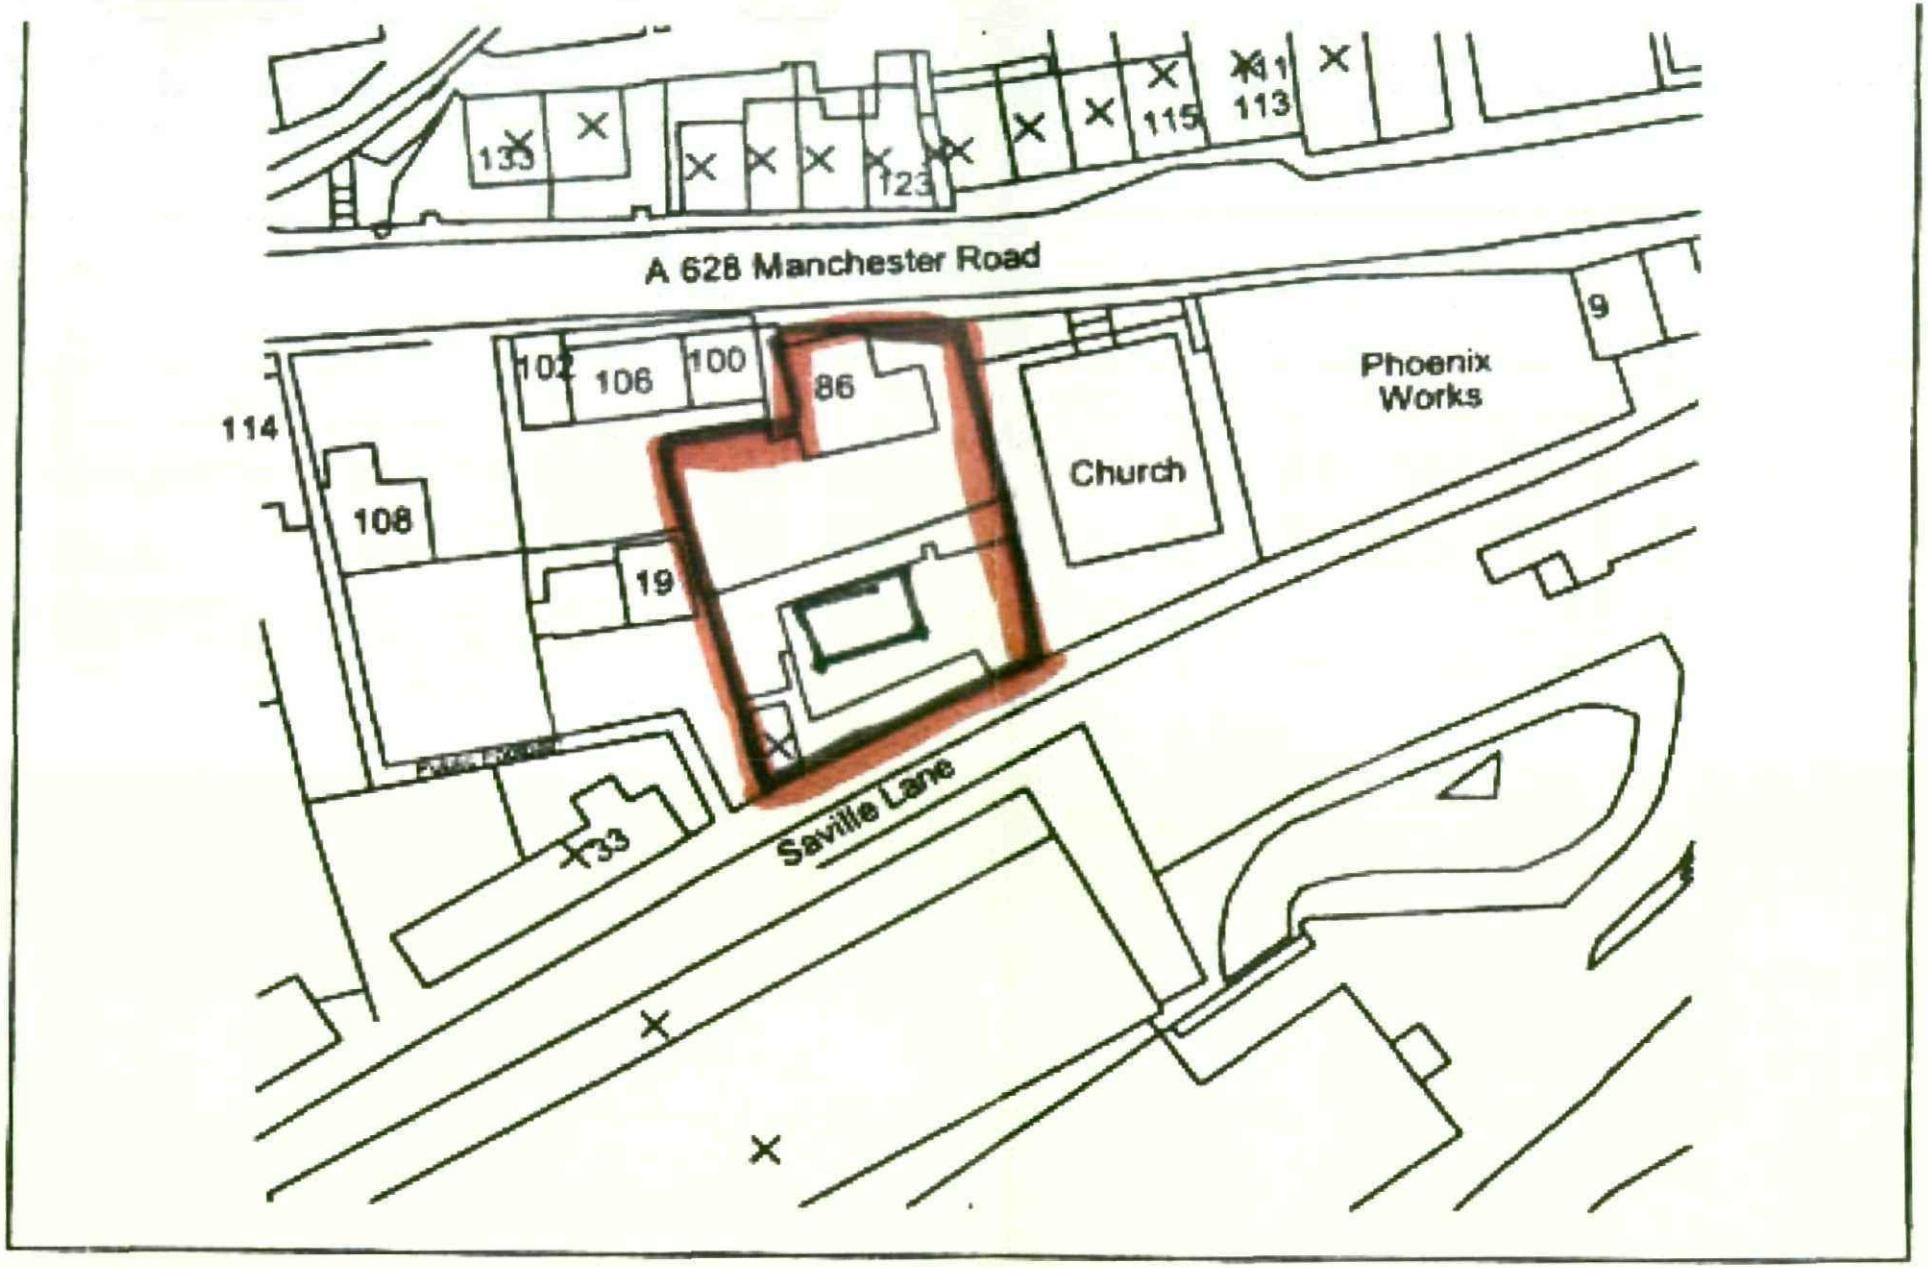


LOCATION PLAN – SCALE 1:1250