

Rev	Notes	Date
-----	-------	------

Garry Greetham Associates

Residential Design Consultant
Westwood House
18 Carr Lane
Tankersley
Barnsley S75 3BE
Tel(01226)746573

PROJECT Residential Development

CLIENT Mr. Mick Miller

TITLE Type A - Typical Sections


ADDRESS Bismarck Street,
Worsbrough Common,
Barnsley. S70 4NA

DRAWN BY 999

SCALE 1:50 DATE Mar 19

DRAWING No 903-08 REV

Member of the Chartered Institute
of Architectural Technologists

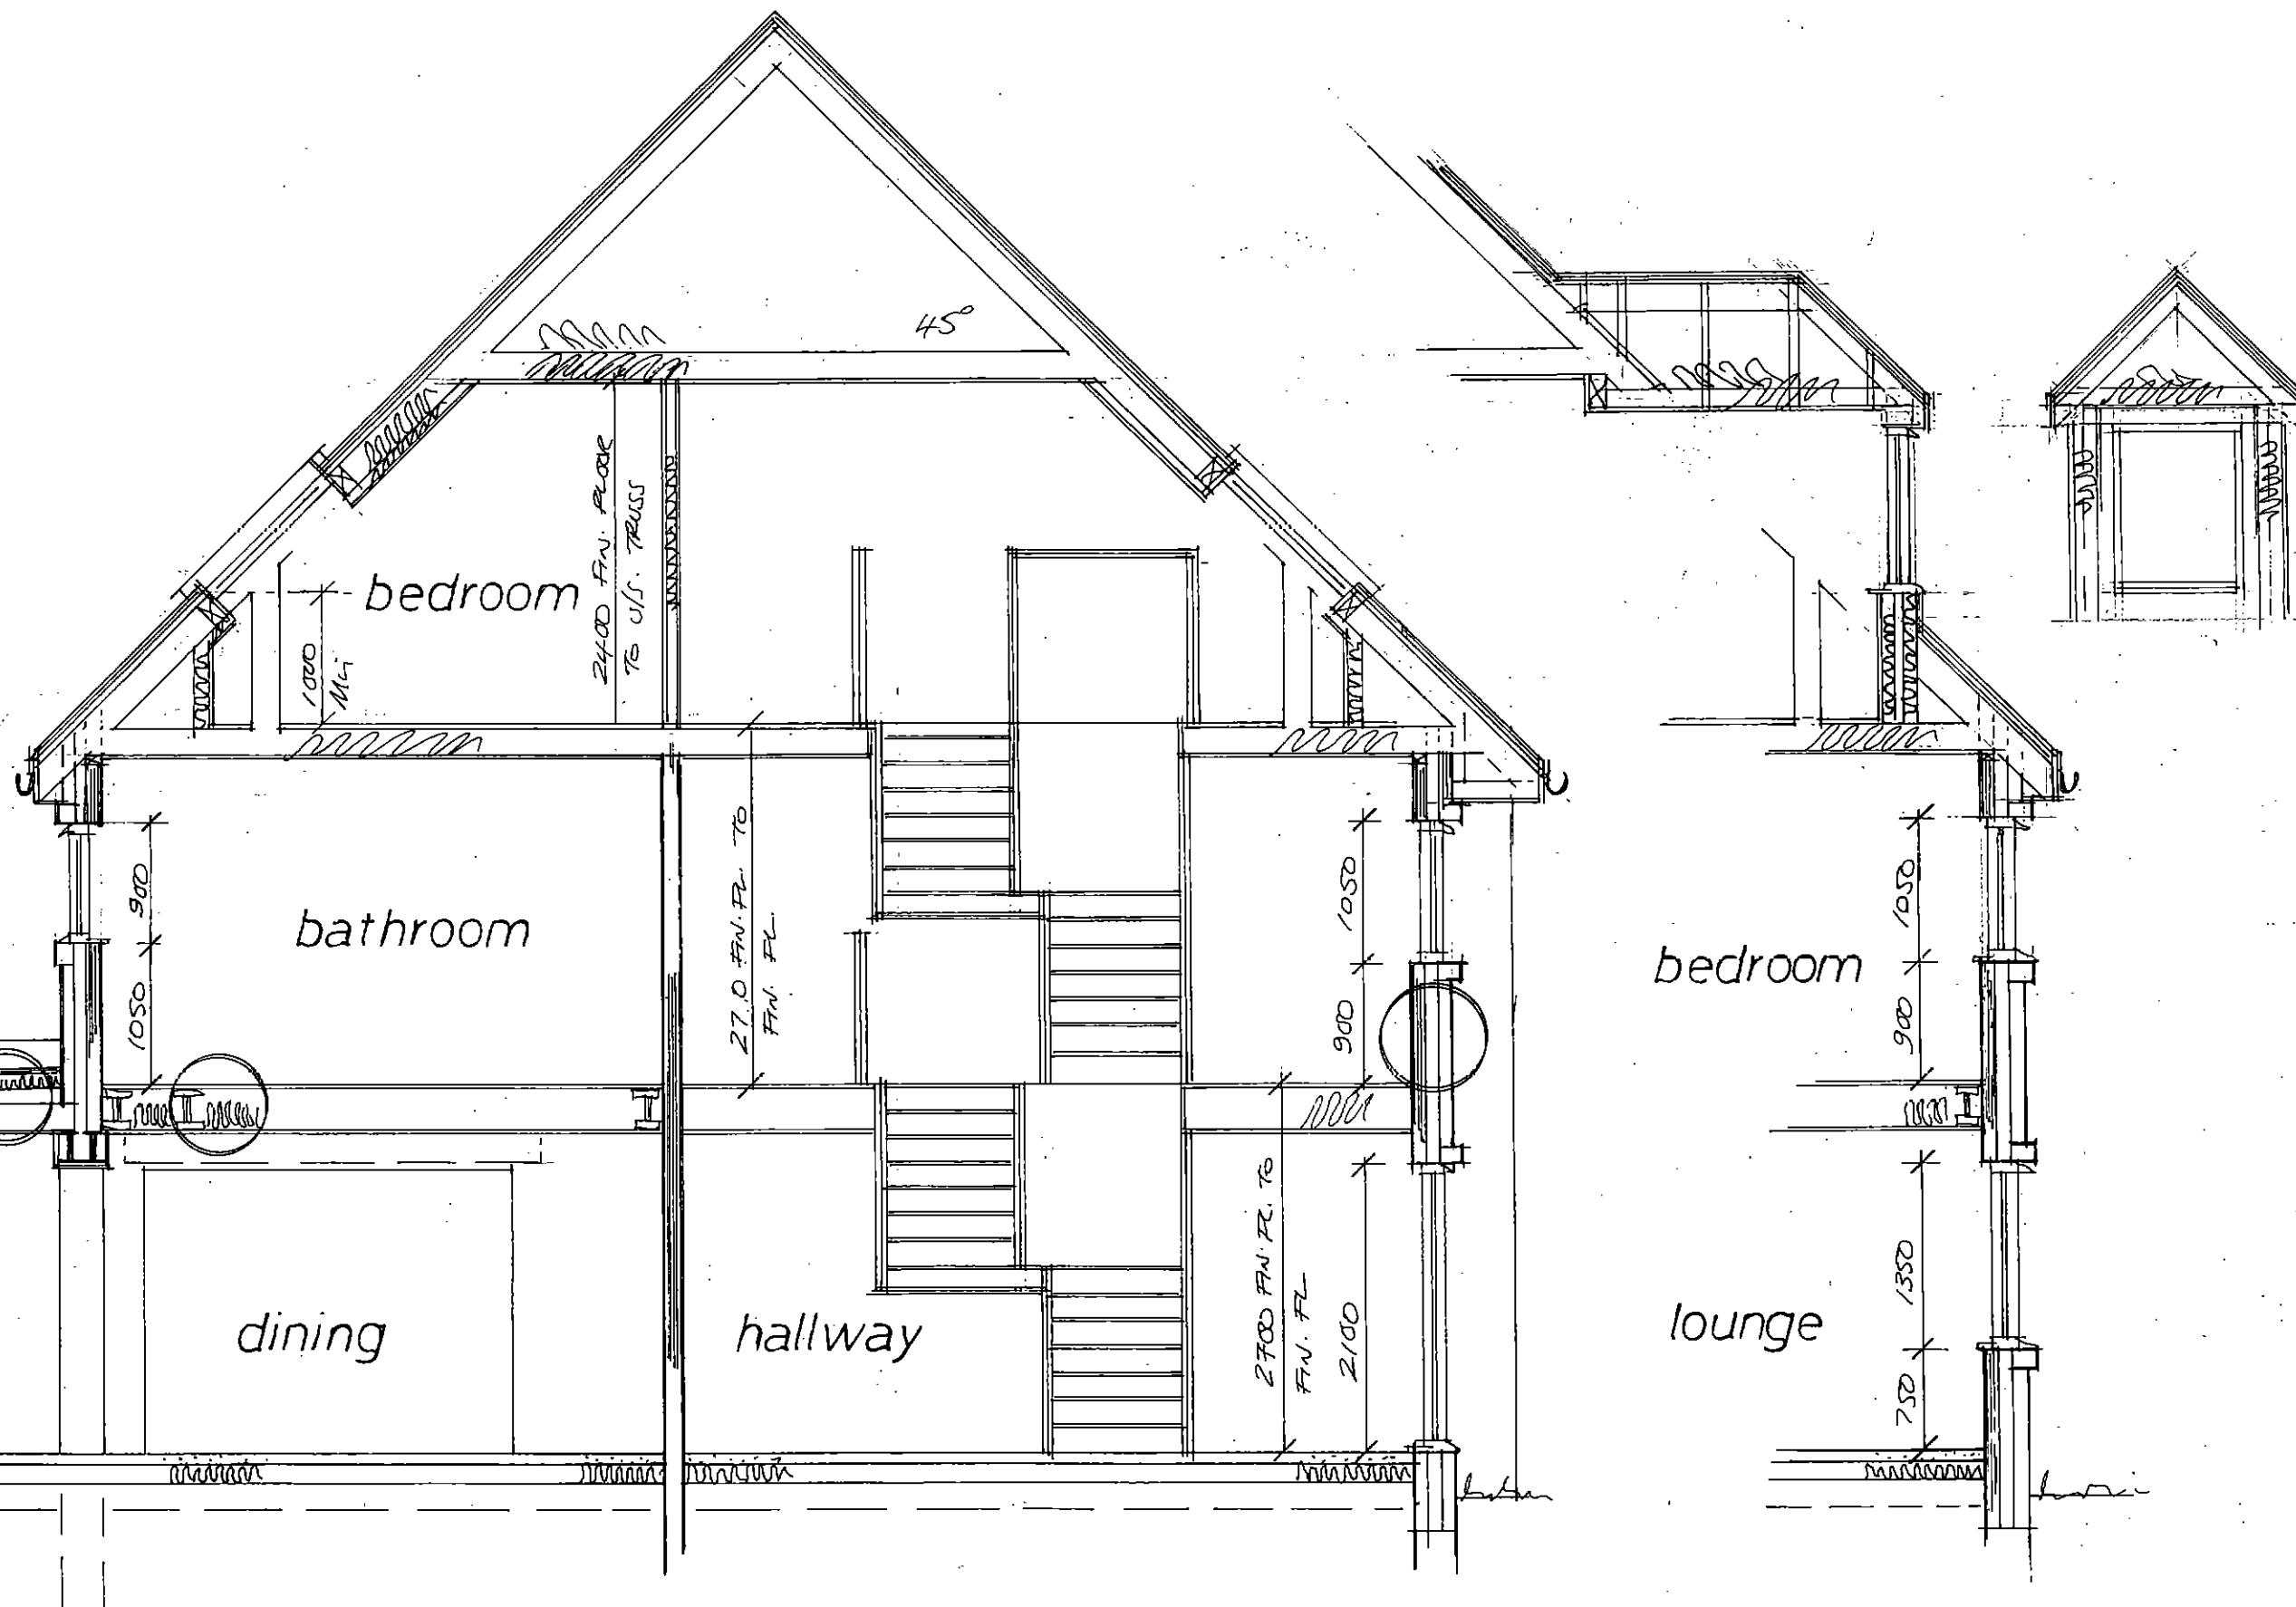




Front


GREY COLOURED FLAT
PROFILE CONCRETE INTERLOCKING
TILES

ANTHRACITE GREY UPVC DOORS
& WINDOWS.


BLACK UPVC RW. GOODS.

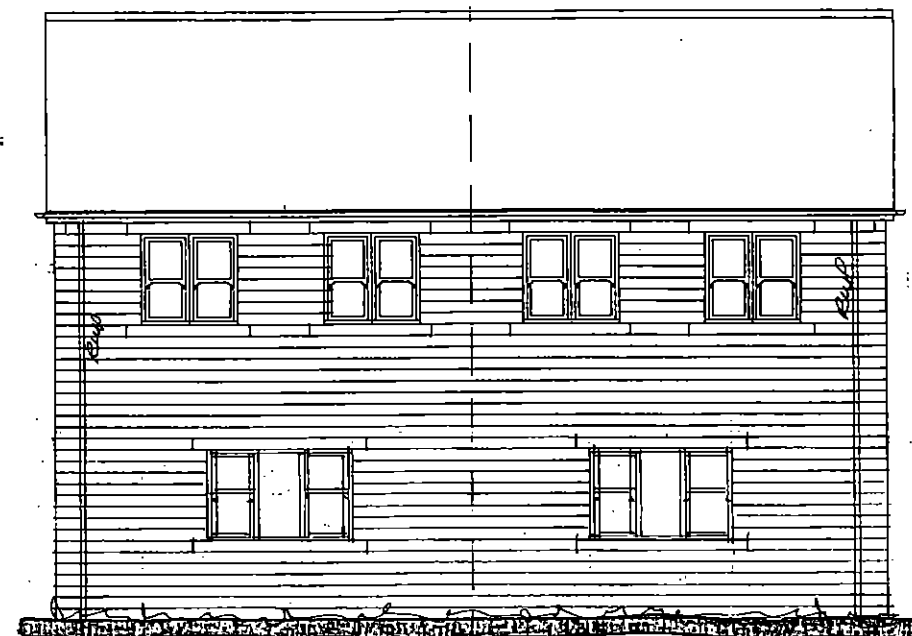

Rear

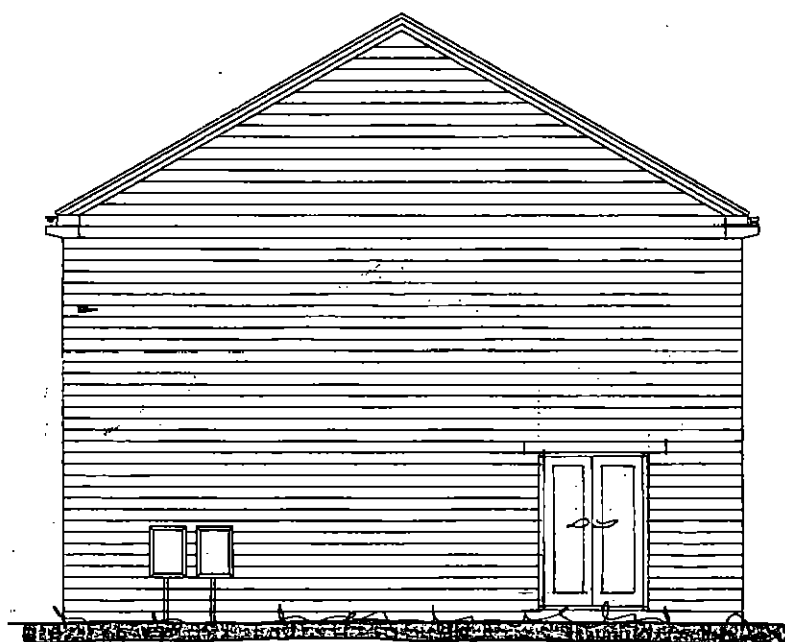

Side

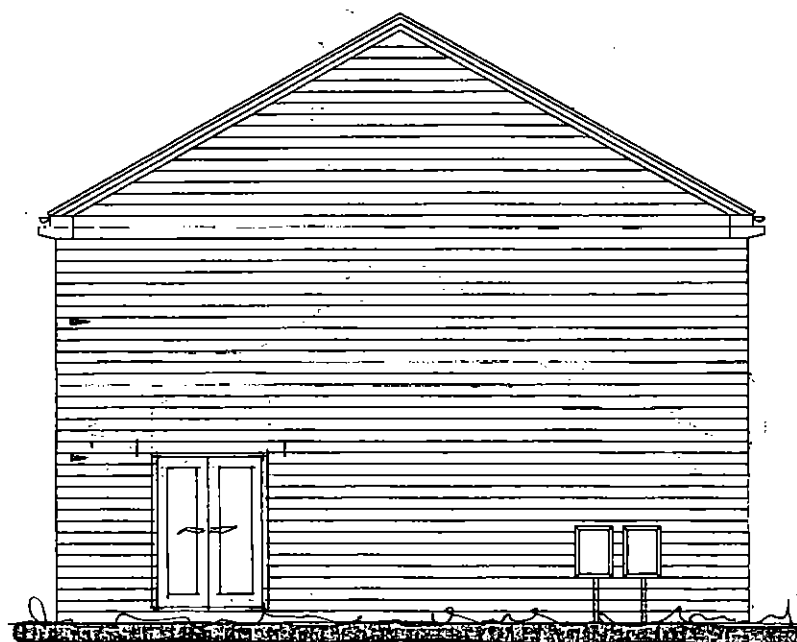

Side

Rev	Notes	Date

Garry
Greetham
Associates
Residential
Design Consultant
Westwood House
18 Carr Lane
Tankersley
Barnsley S75 3BE
Tel(01226)746573

PROJECT Residential Development

CLIENT Mr. Mick Miller

TITLE Type B - Elevations


ADDRESS Bismarck Street,
Worsbrough Common,
Barnsley. S70 4NA

DRAWN BY ggg

SCALE 1:100 DATE Mar 19


DRAWING No 903-14 REV

Member of the Chartered Institute
of Architectural Technologists

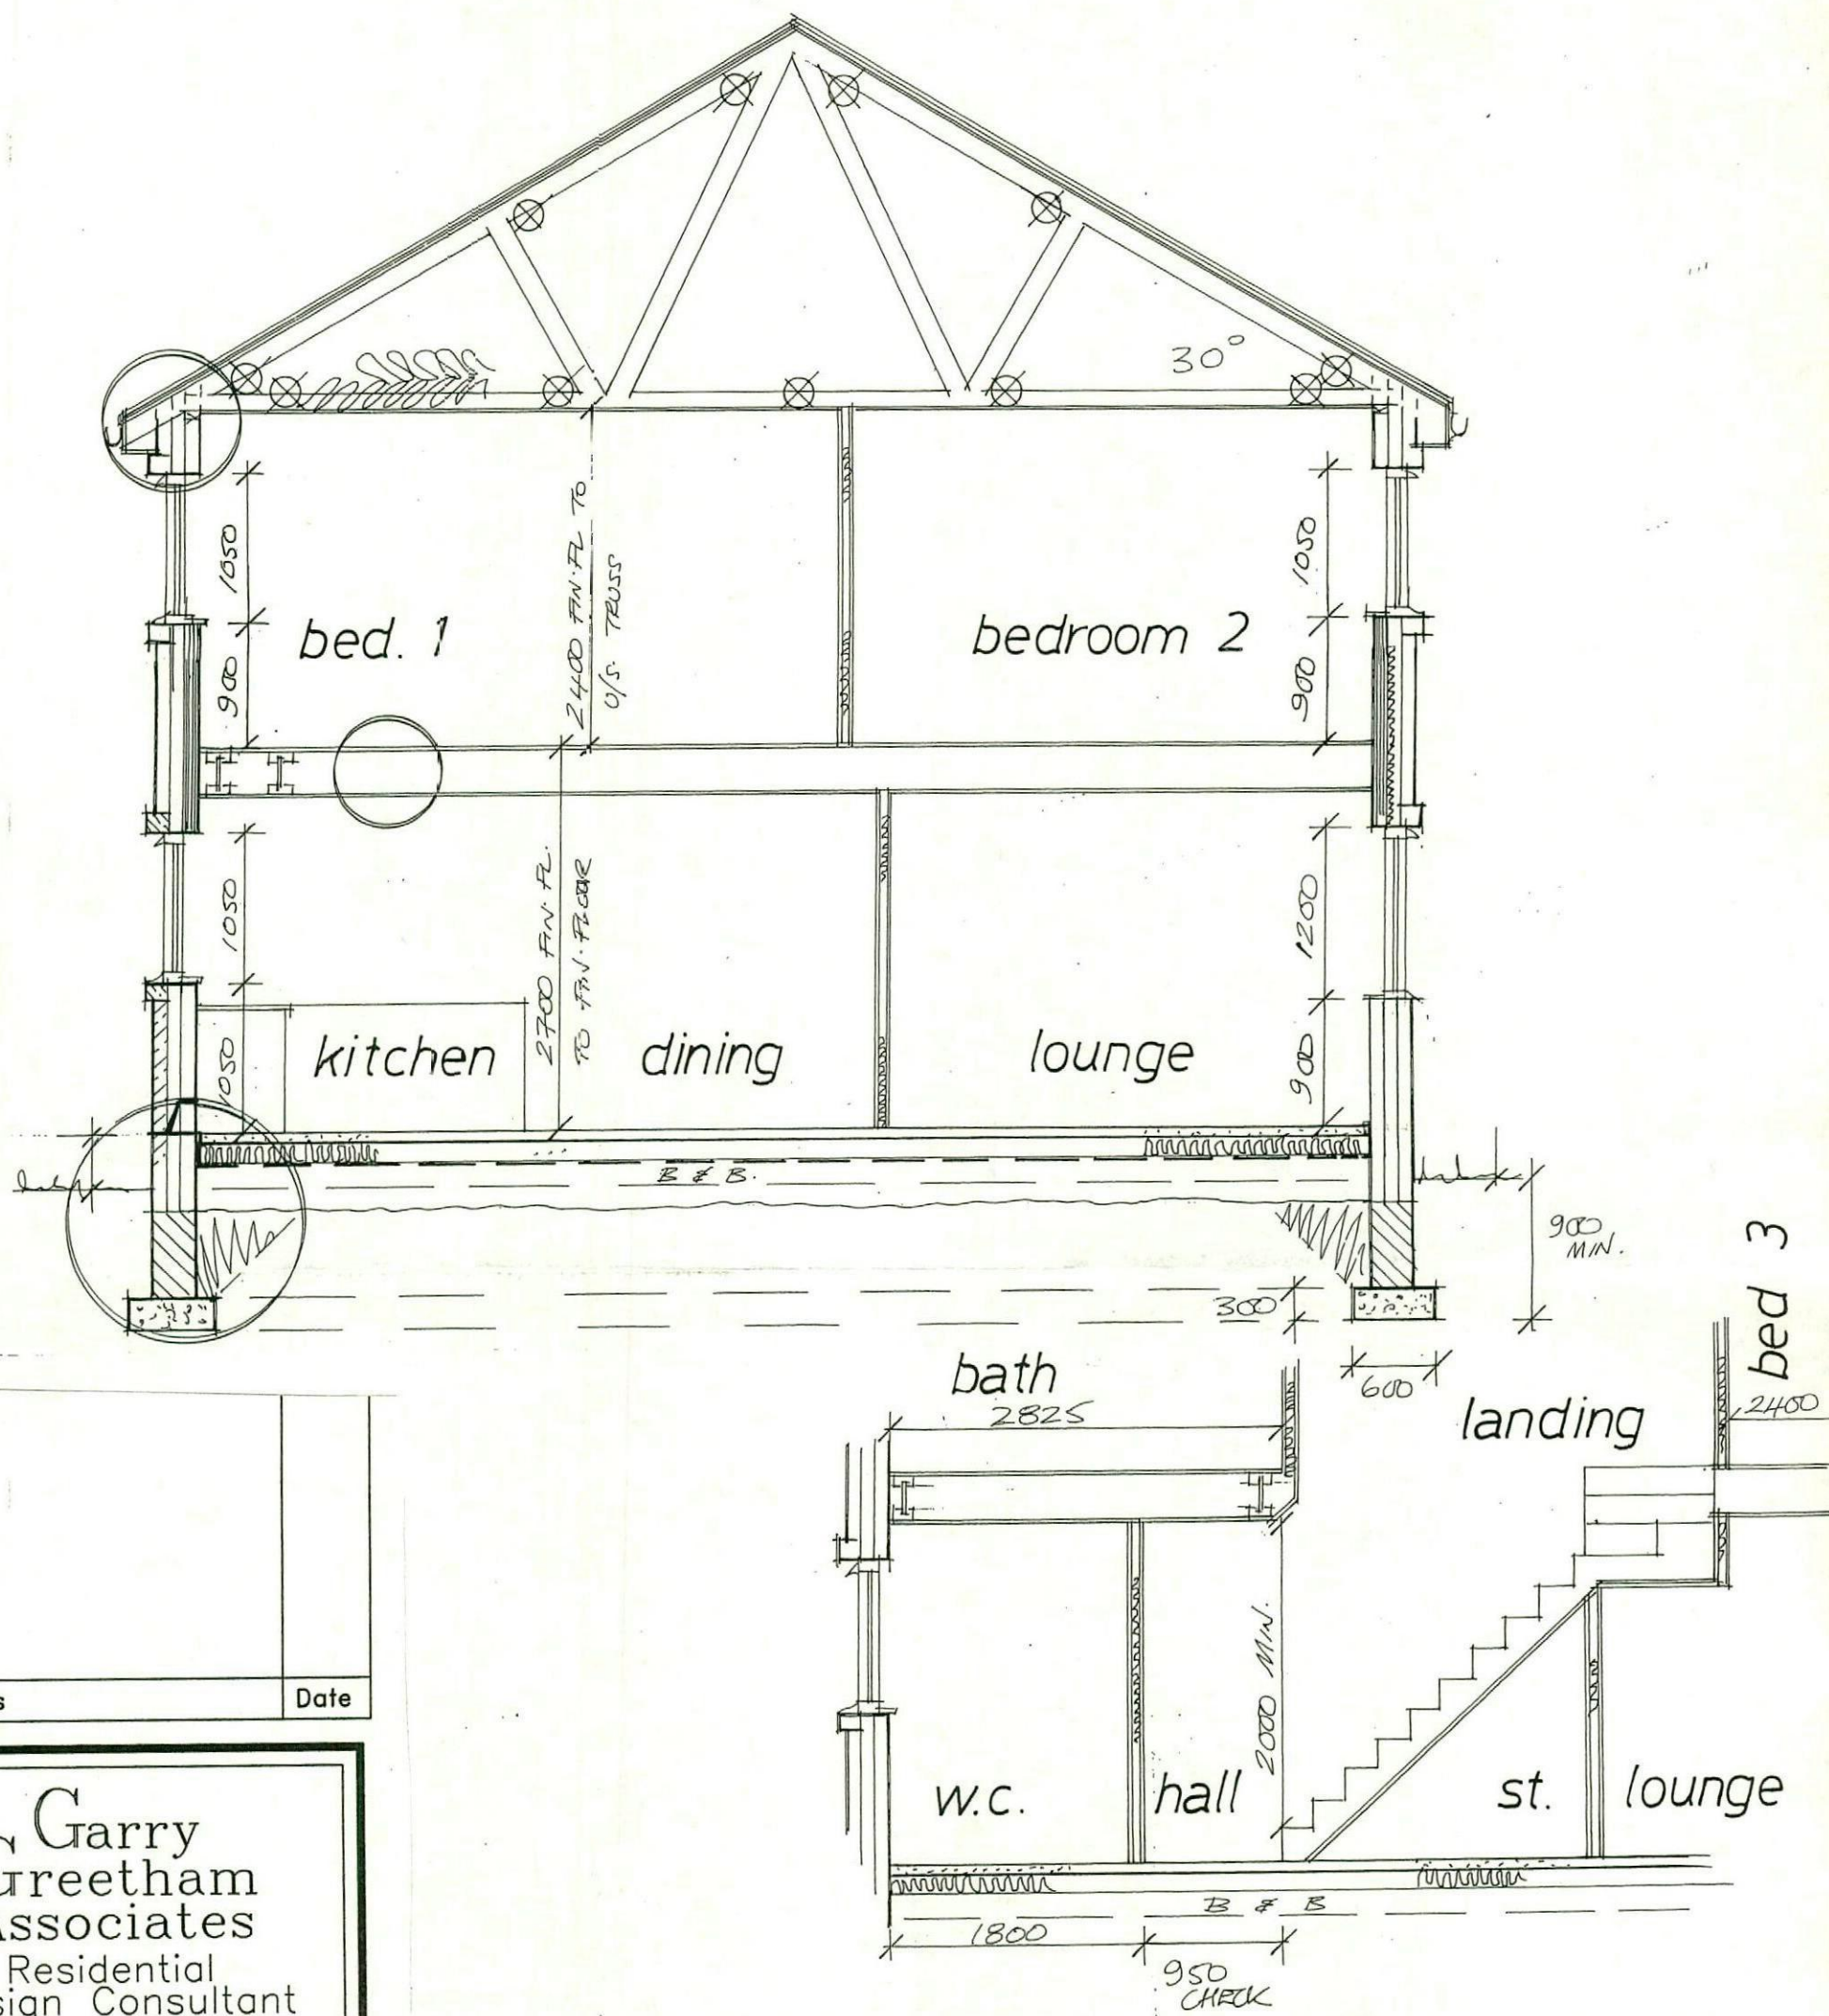

Rev	Notes	Date

Garry Greetham Associates Residential Design Consultant Westwood House 18 Carr Lane Tankersley Barnsley S75 3BE Tel(01226)746573	
PROJECT	Residential Development
CLIENT	Mr. Mick Miller
TITLE	Type B - Typical Sections
ADDRESS	Bismarck Street, Worsbrough Common, Barnsley. S70 4NA
DRAWN BY	ggg
SCALE	1:50
DATE	Mar 19
DRAWING No	903-15
REV	
Member of the Chartered Institute of Architectural Technologists	

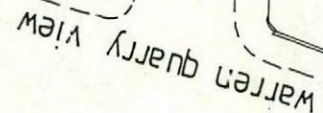


SHRUB PLANTING - BISMARCK STREET

Species	Drawing Ref	Overall height/spread in cms	Root Condition	Container size in litres	Habit	Min. Number of breaks	Plants / Sq. m	Number of Plants
Rosmarinus Officinalis	R	30 - 40	C	3	Bushy	3	4	48
Hebe Albicans	Ha	20 - 30 D	C	3	Bushy	5	5	25
Lavandula Spica "Munstead Dwarf"	LsM	20 - 30	C	3	Bushy	5	7	28

TREE PLANTING - BISMARCK STREET

Species	Drawing Ref	Girth cms	Overall height cms	Clear Stem	Root Condition	Number of Trees
Elderberry (Sambucus Nigra)	Eb	10 - 12	300 - 350	175 - 200	Bare	1
Sorbus Aucuparia	Sa	10 - 12	300 - 350	175 - 200	RB	2
Apple (Malus Rosaceae)	A	10 - 12	300 - 350	175 - 200	Bare	4

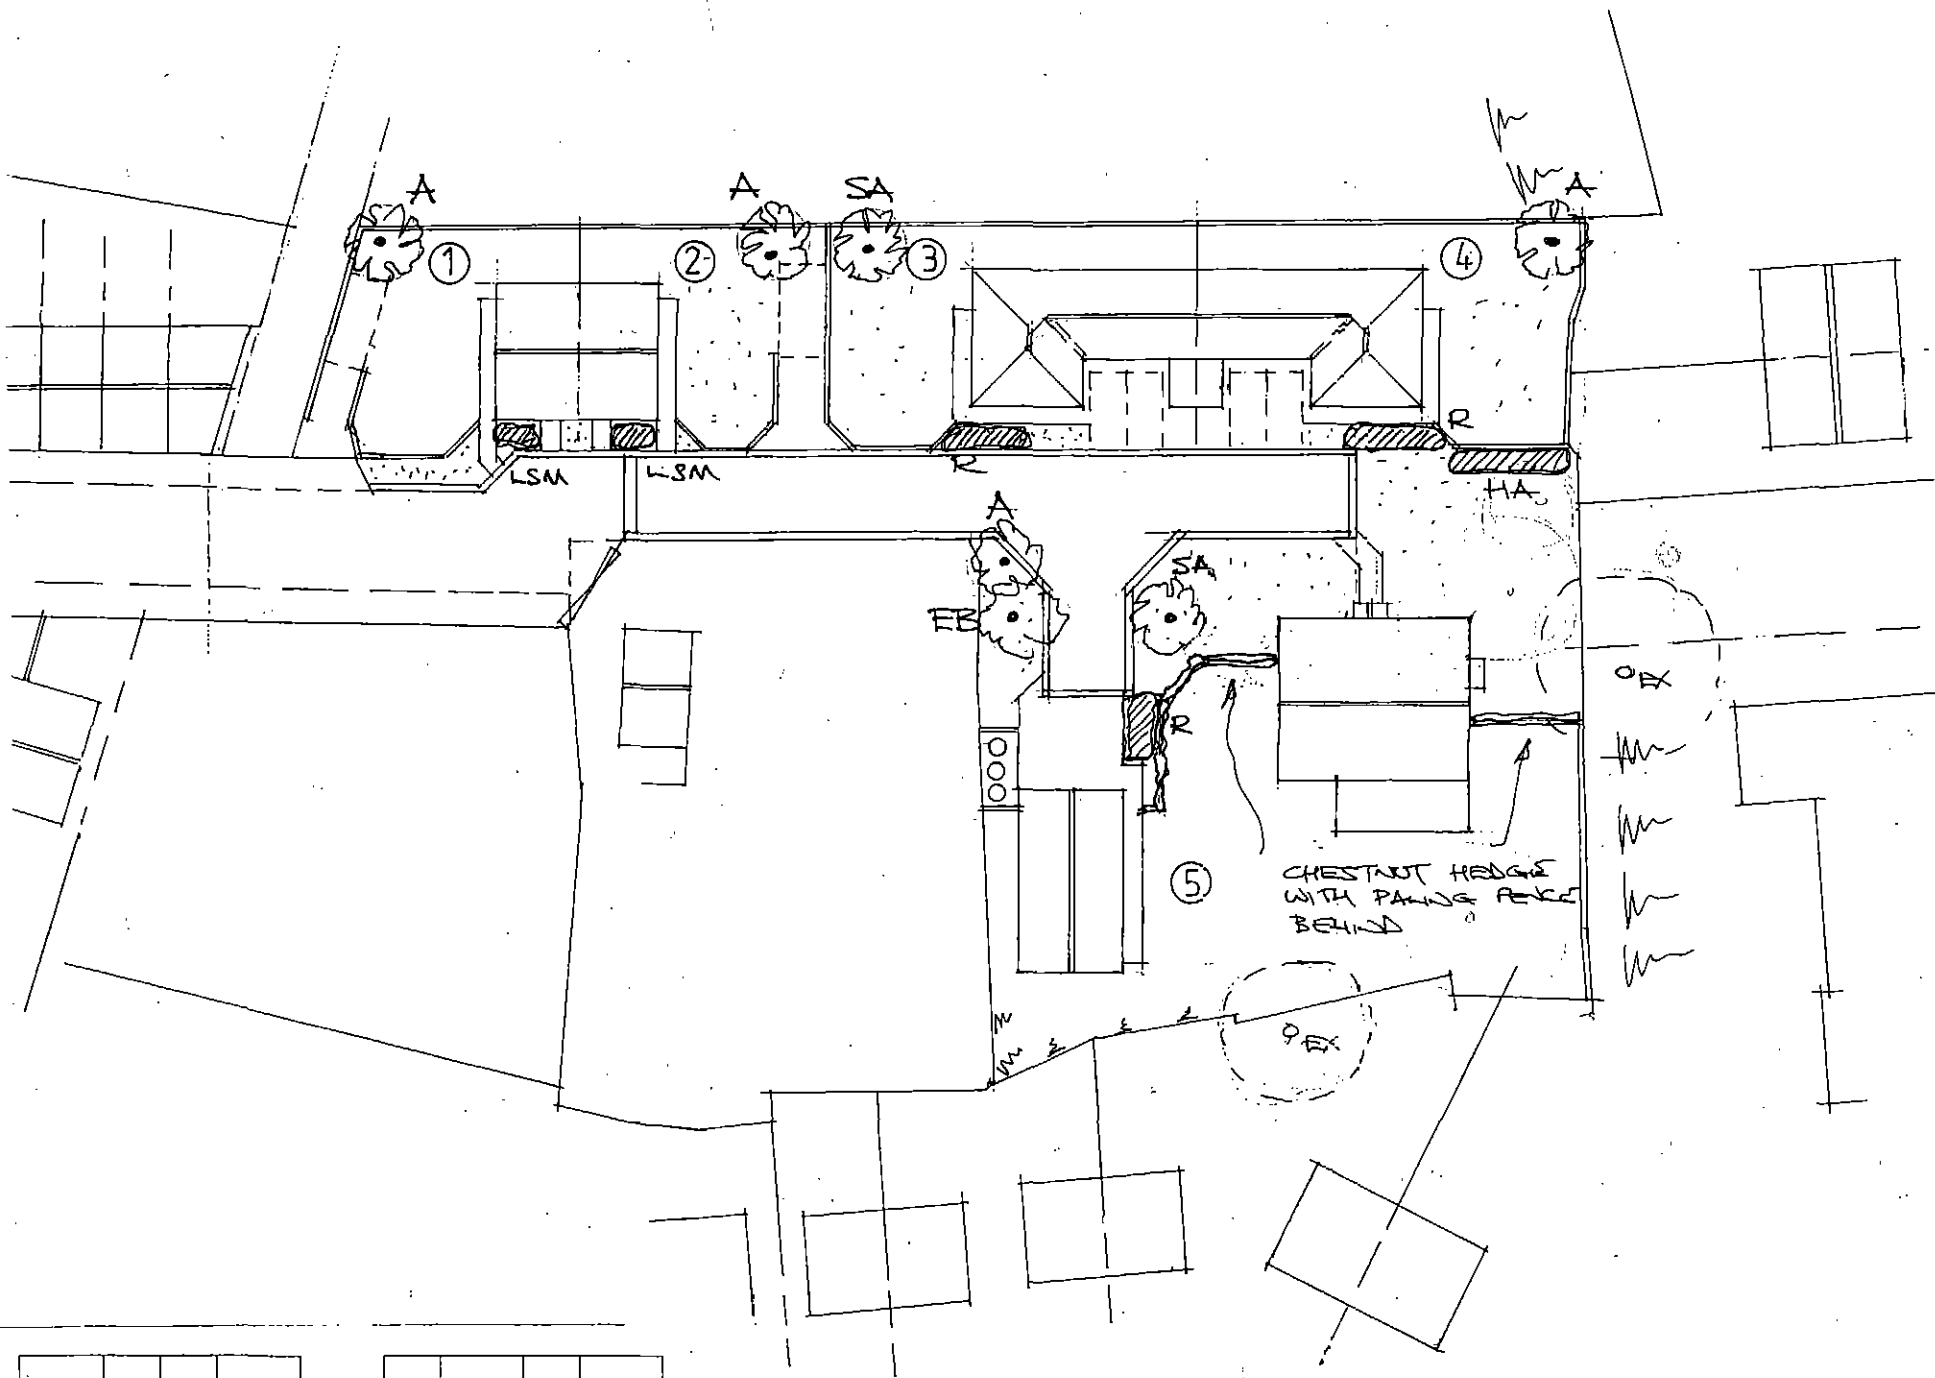

Rev	Notes	Date

Garry Greetham Associates Residential Design Consultant Westwood House 18 Carr Lane Tannersley Barnsley S75 3BE Tel(01226)746573	
PROJECT	Residential Development
CLIENT	Mr. Mick Miller
TITLE	Landscape Layout
ADDRESS	Bismarck Street, Worsbrough Common, Barnsley. S70 4NA
DRAWN BY	999
SCALE	1:500
DATE	Mar 19
DRAWING No	903-05
REV	
Member of the Chartered Institute of Architectural Technologists	



Front




Rear

GREY COLOURED
FLAT PROFILE
CONCRETE INTERLOCKING
TILES.

ANTHRACITE GREY
UPVC WINDOWS &
DOORS.

BLACK
UPVC
R/W
GOODS

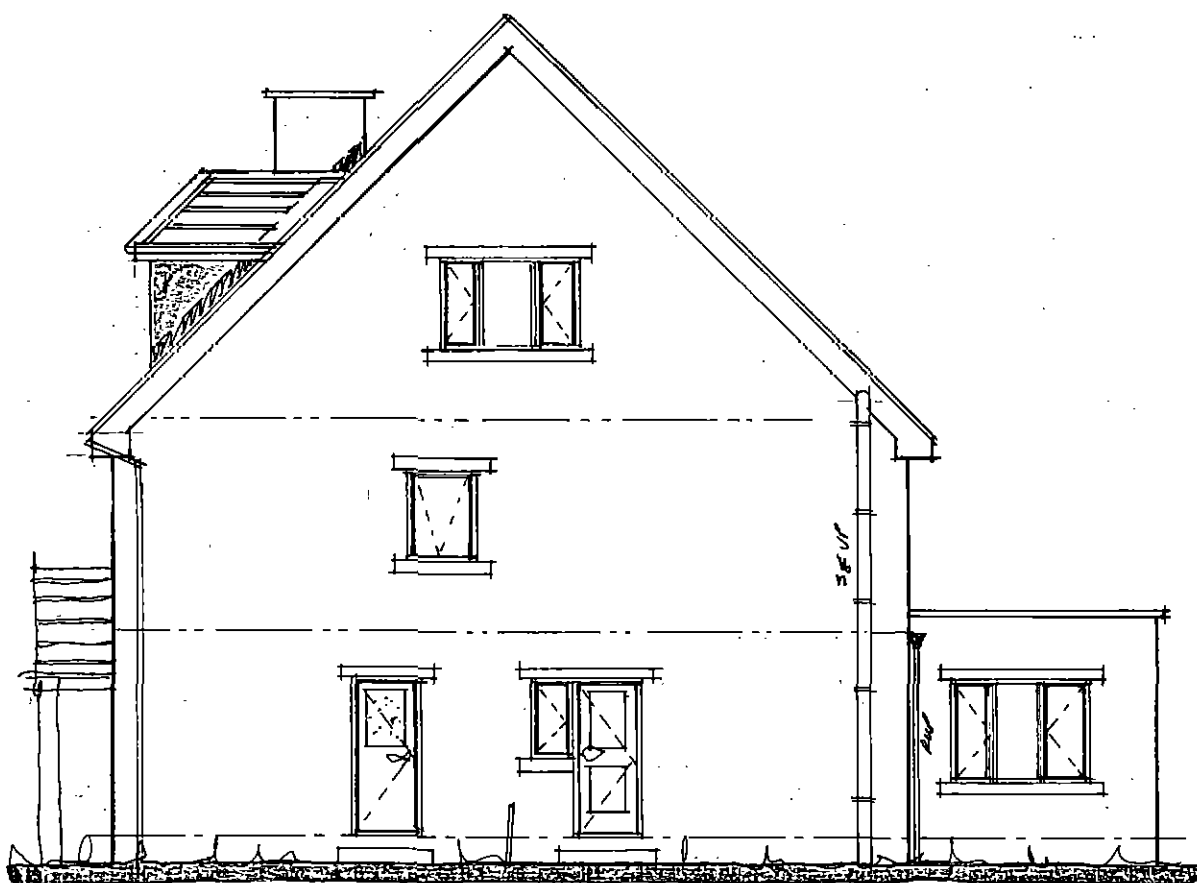

Side



Side

Rev	Notes	Date

**G. Garry
Greetham
Associates**

Residential
Design Consultant
Westwood House
18 Carr Lane
Tankersley
Barnsley S75 3BE
Tel(01226)746573

PROJECT Residential Development

CLIENT Mr. Mick Miller

TITLE Type A - Elevations

ADDRESS Bismarck Street,
Worsbrough Common,
Barnsley, S70 4NA

DRAWN BY ggg

SCALE 1:100 DATE Mar 19

DRAWING No 903-07 REV

Member of the Chartered Institute
of Architectural Technologists