
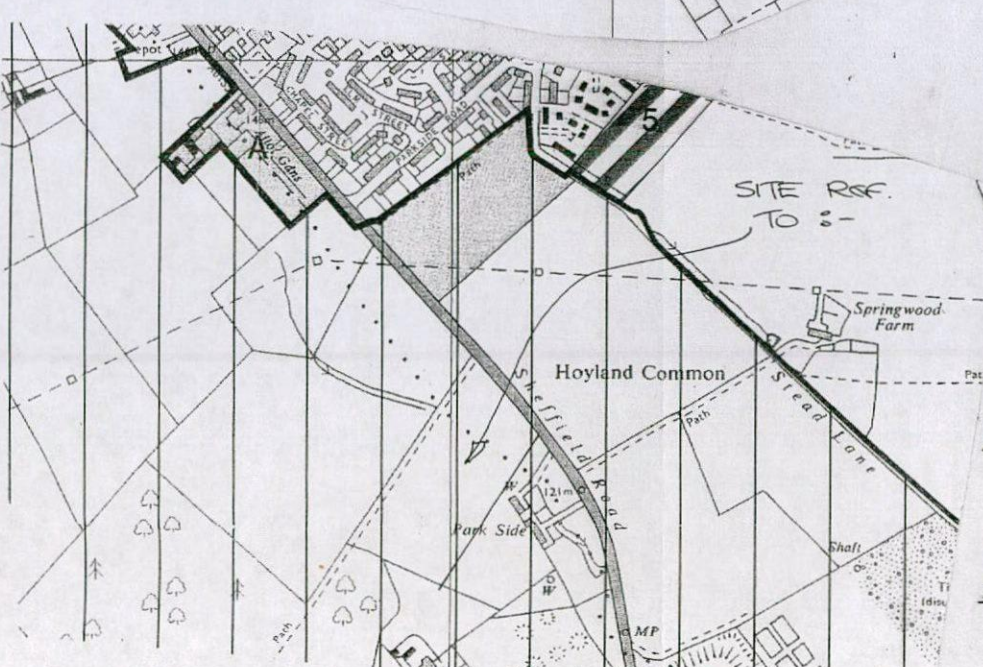
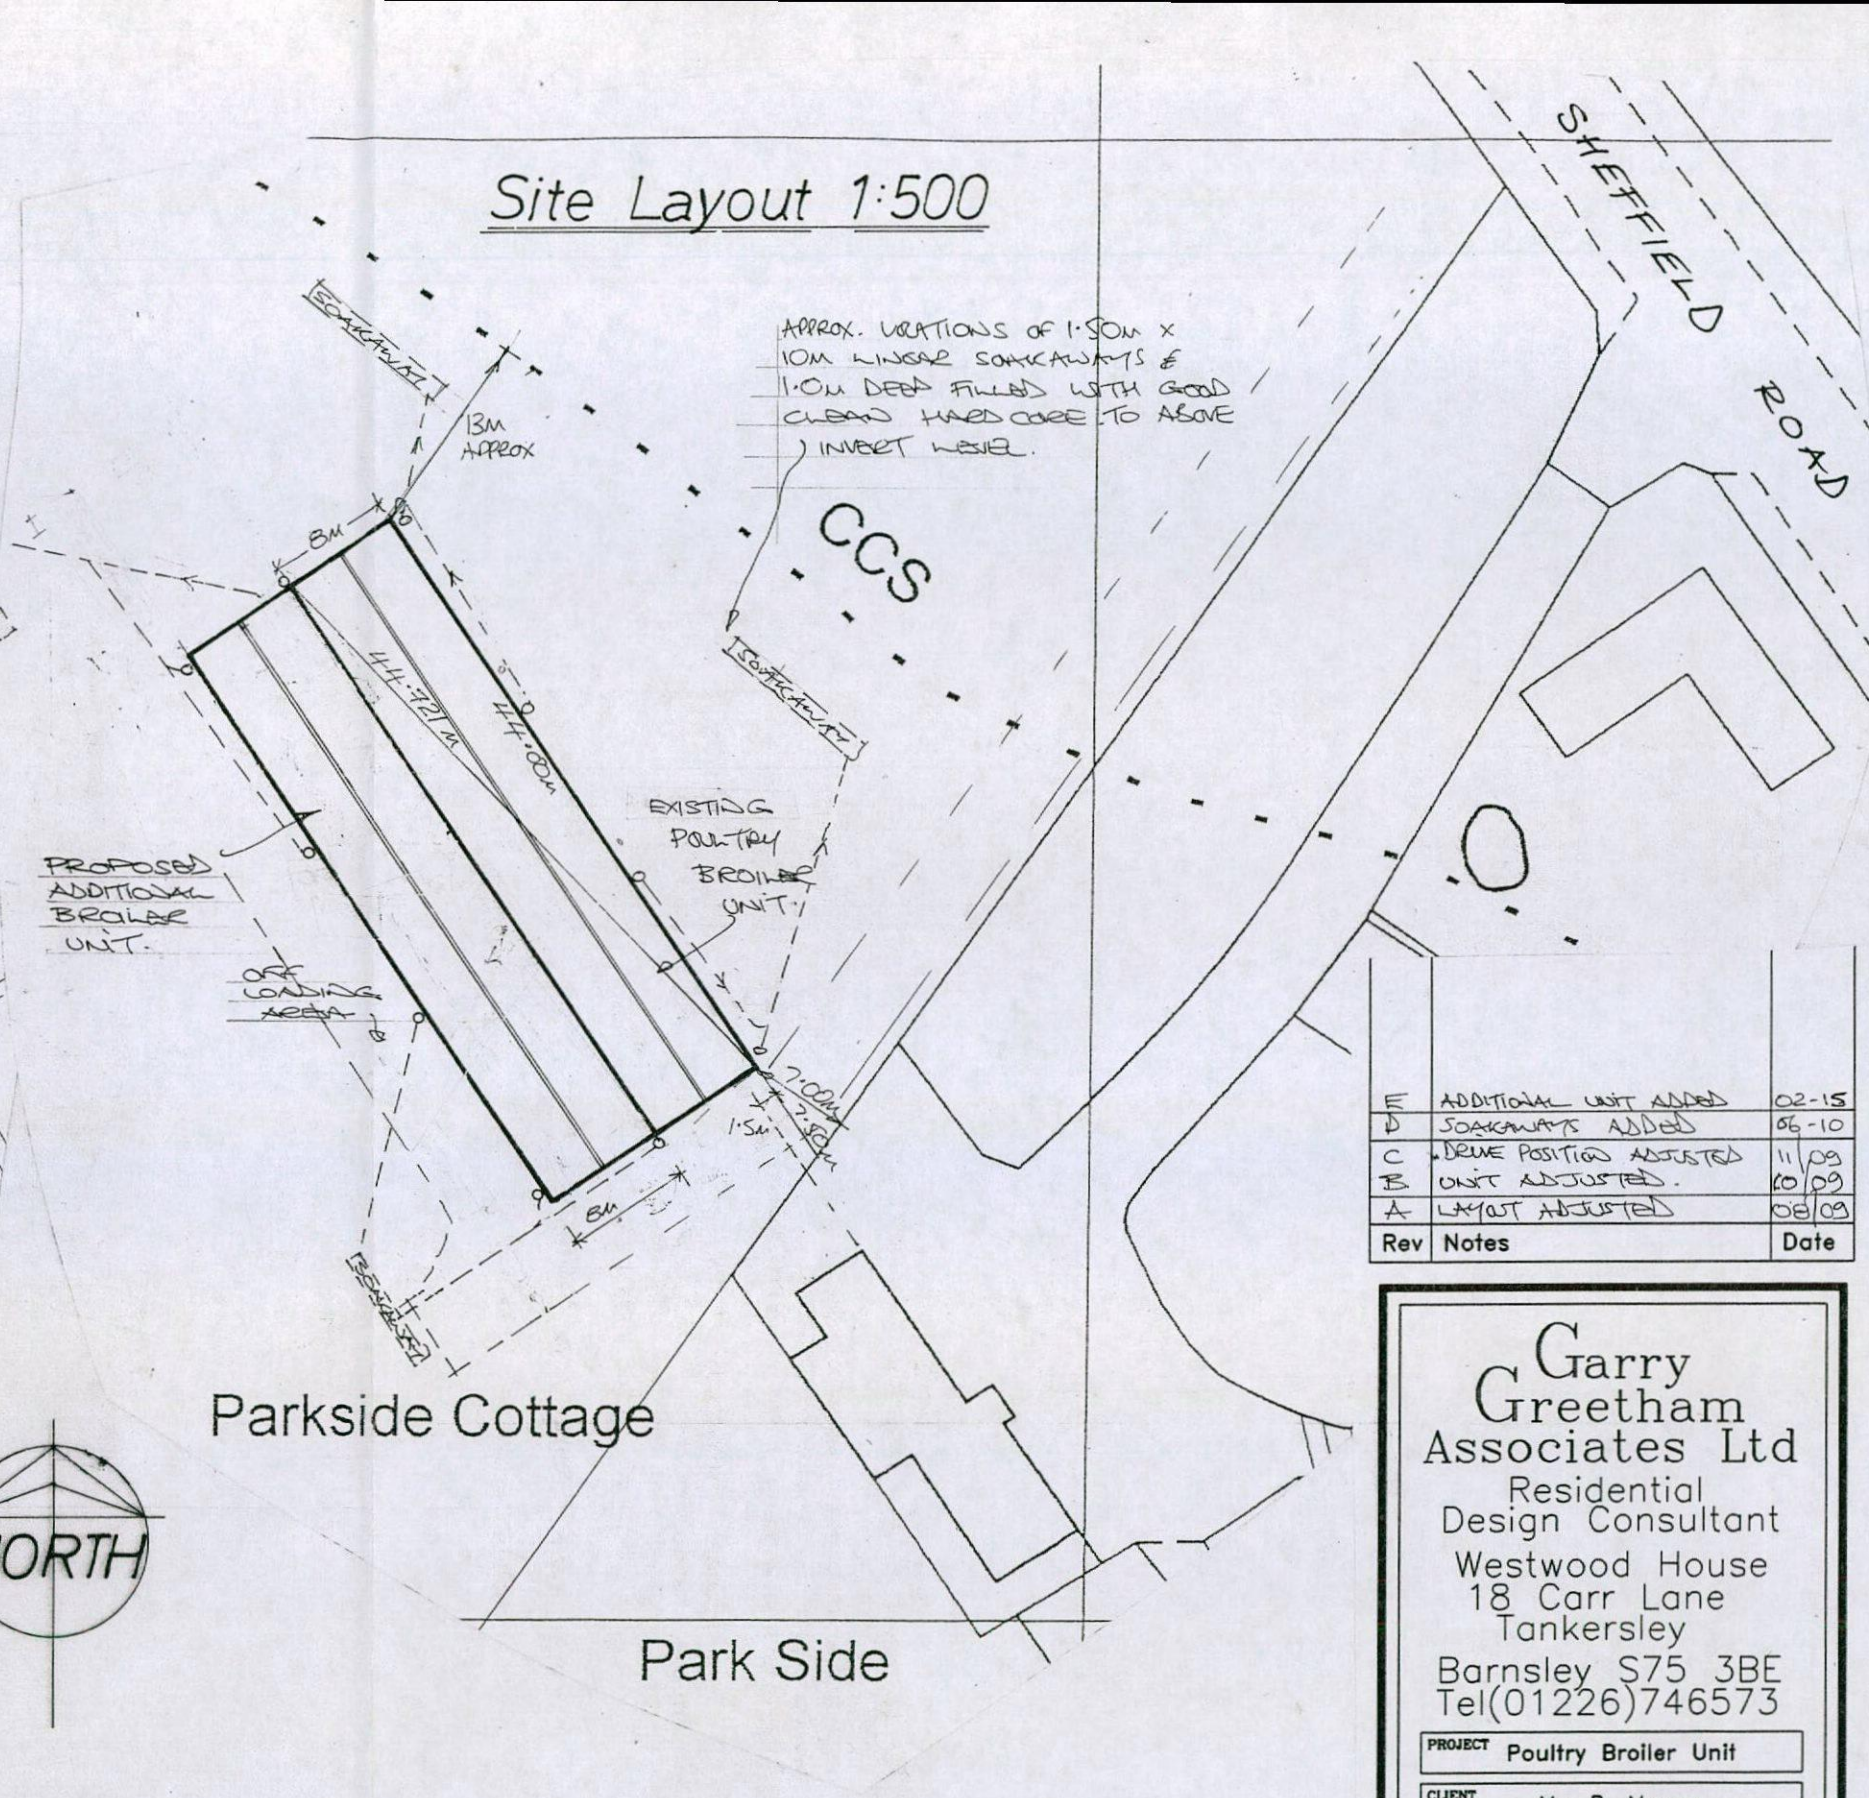


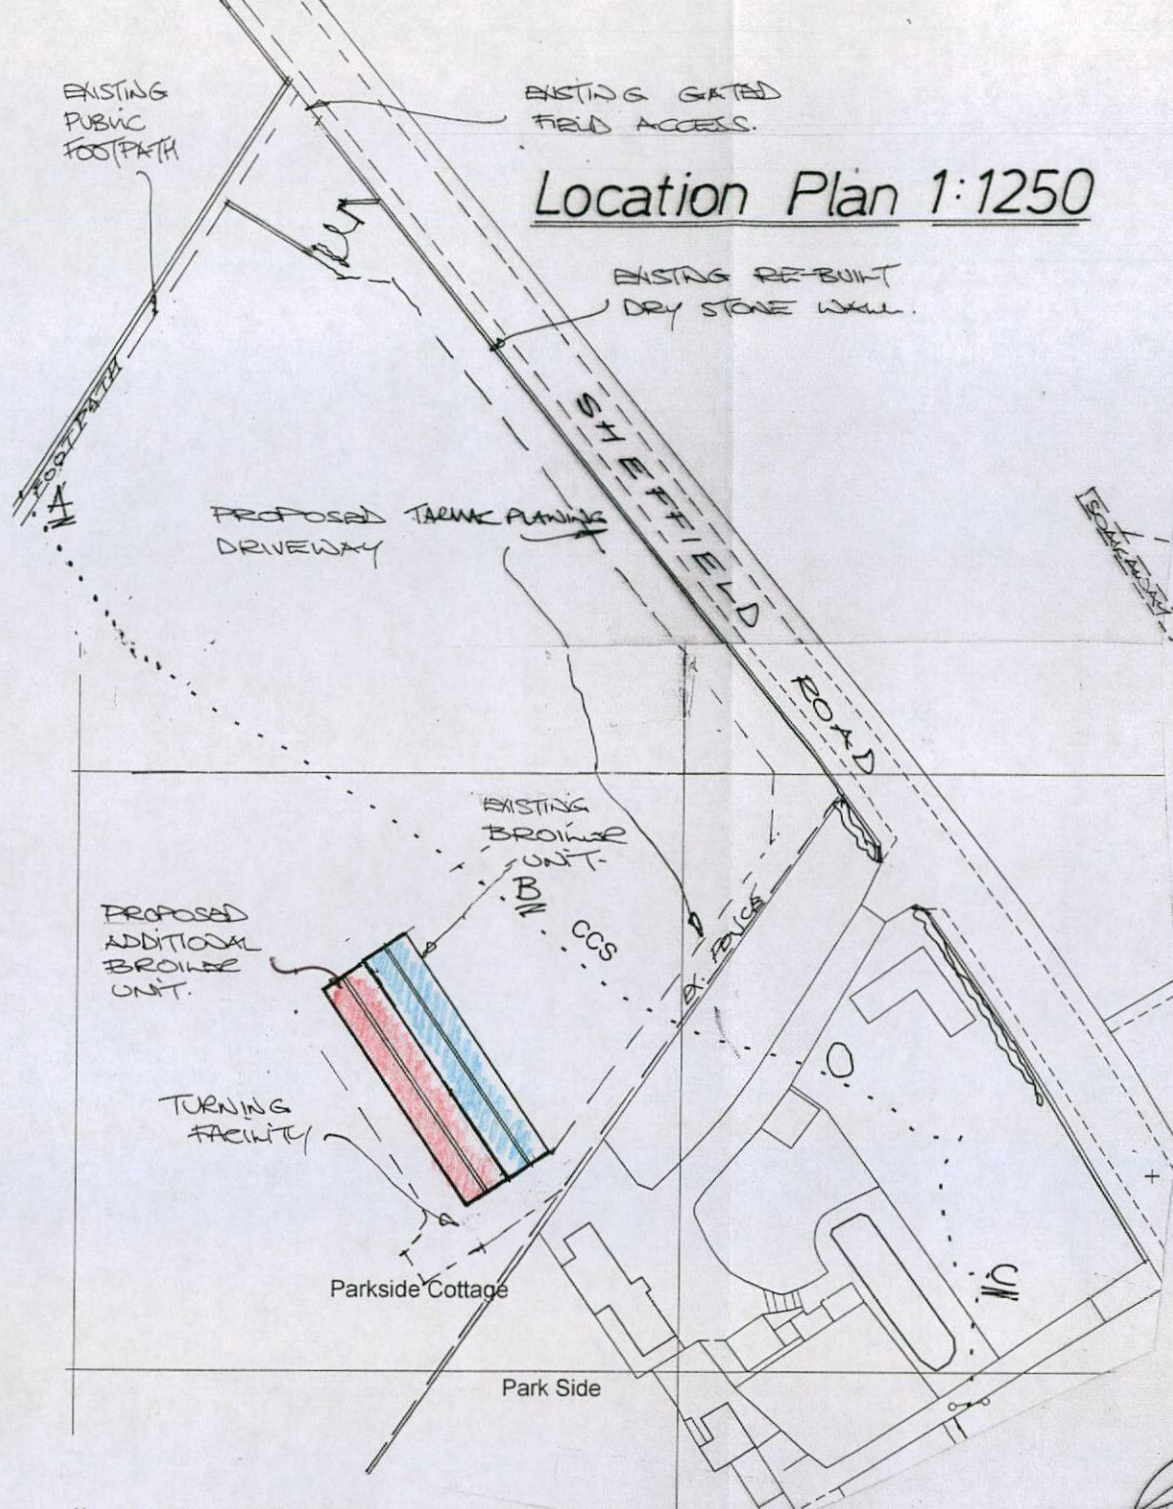

Location Plan 1:10 000

Rev	Notes	Date
E	ADDITIONAL UNIT ADDED	02-15
D	SOAKAWAYS ADDED	06-10
C	DRIVE POSITION ADJUSTED	11/09
B	UNIT ADJUSTED	10/09
A	LAYOUT ADJUSTED	08/09

Garry Greetham Associates Ltd
 Residential Design Consultant
 Westwood House
 18 Carr Lane
 Tankersley
 Barnsley S75 3BE
 Tel(01226)746573

PROJECT Poultry Broiler Unit

CLIENT Mr. B. Mason

TITLE Site & Location Layouts

ADDRESS Adj. "Parkside Cottage", Sheffield Road, Hoyland Common, Barnsley. S74 0EA




DRAWN BY ggg

SCALE as shown DATE Jun.09

DRAWING No 708-01 RE: E

Member of the Chartered Institute of Architectural Technologists

Rev	Notes	Date
A	Notes entered	08/09

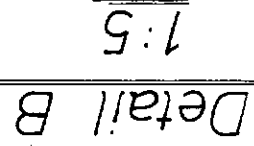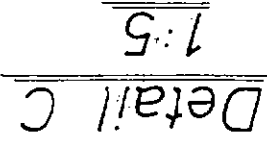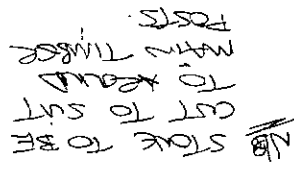

NOTE:- THIS DETAIL IS APPLICABLE FOR TRUSSES MANUFACTURED IN TIMBER:

HOWEVER IF TRUSSES MANUFACTURED IN STEEL FABRICATION, THEN THESE TO BE BOLTED TO CONCRETE BASE & CLAD AROUND USING BLOCK & STONE THEN USE PROPOSED 2ND SECTION RUMAL THE SECTIONS FOR SECURING THE ROOF SHEETING.

TIMBER SHEETING

